




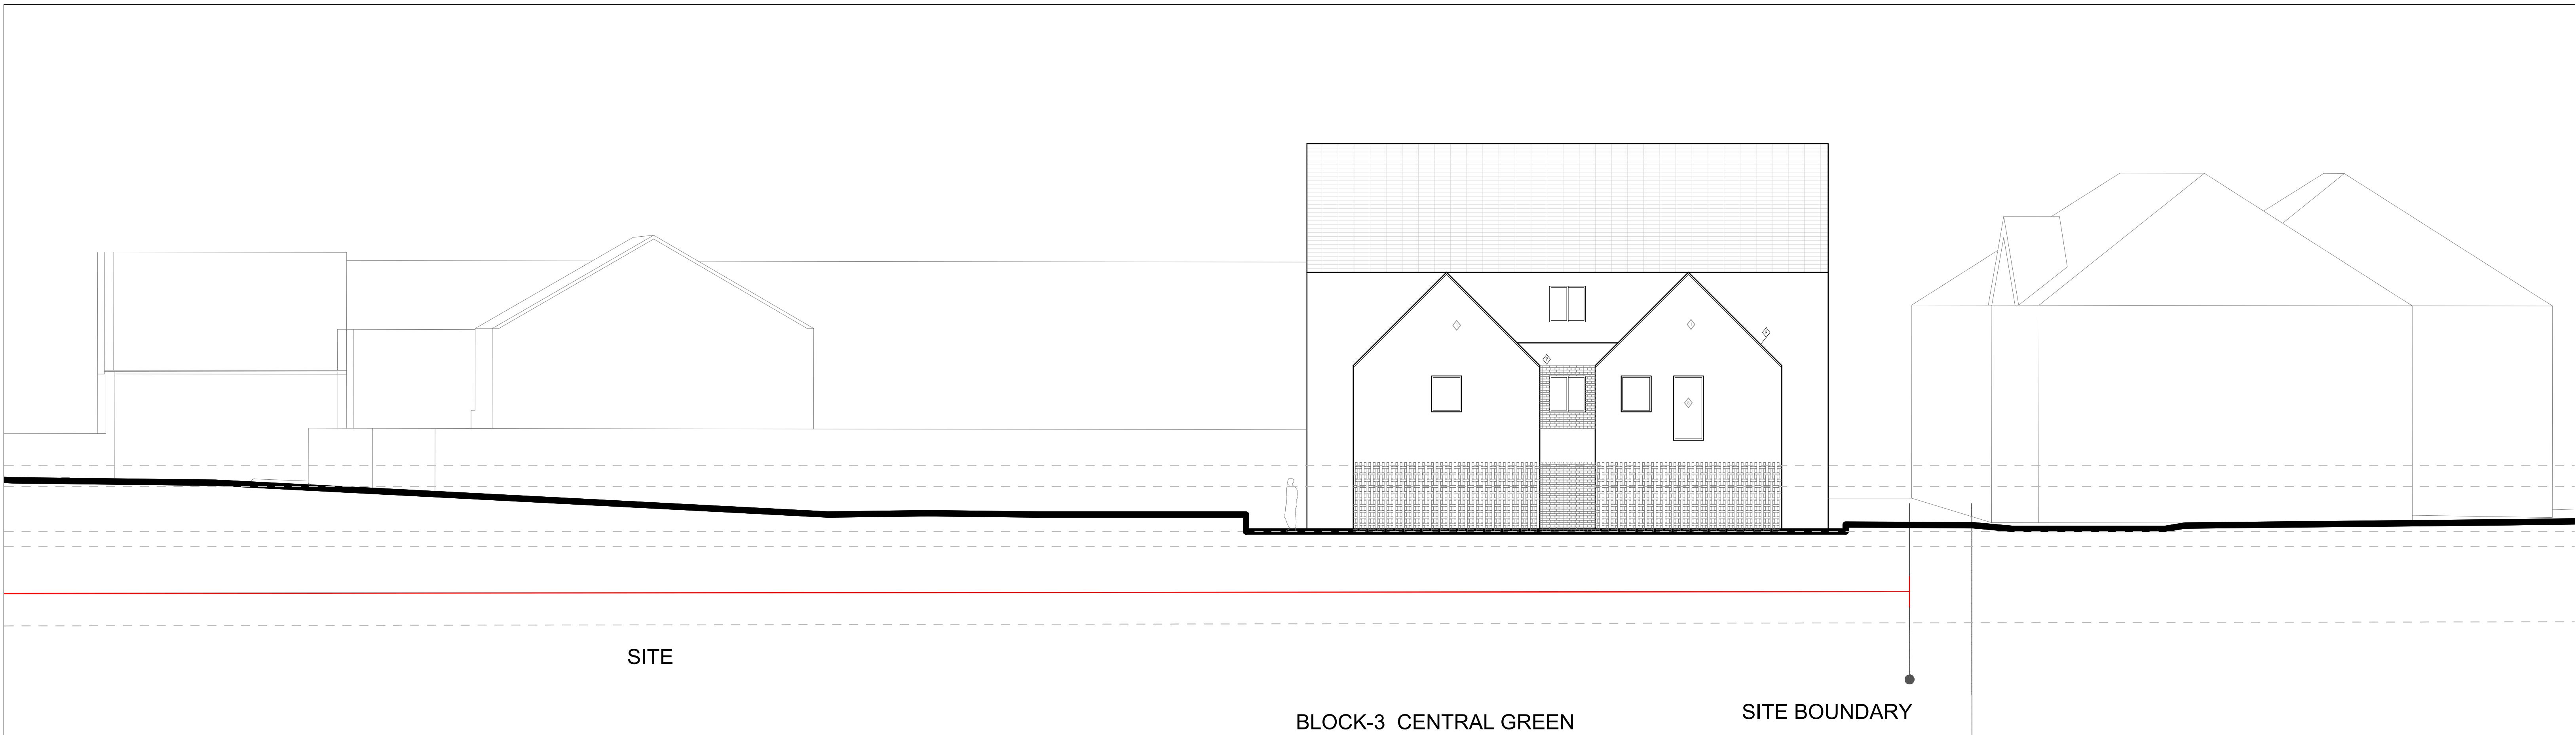

Elevation D Scale 1:100 @ A0

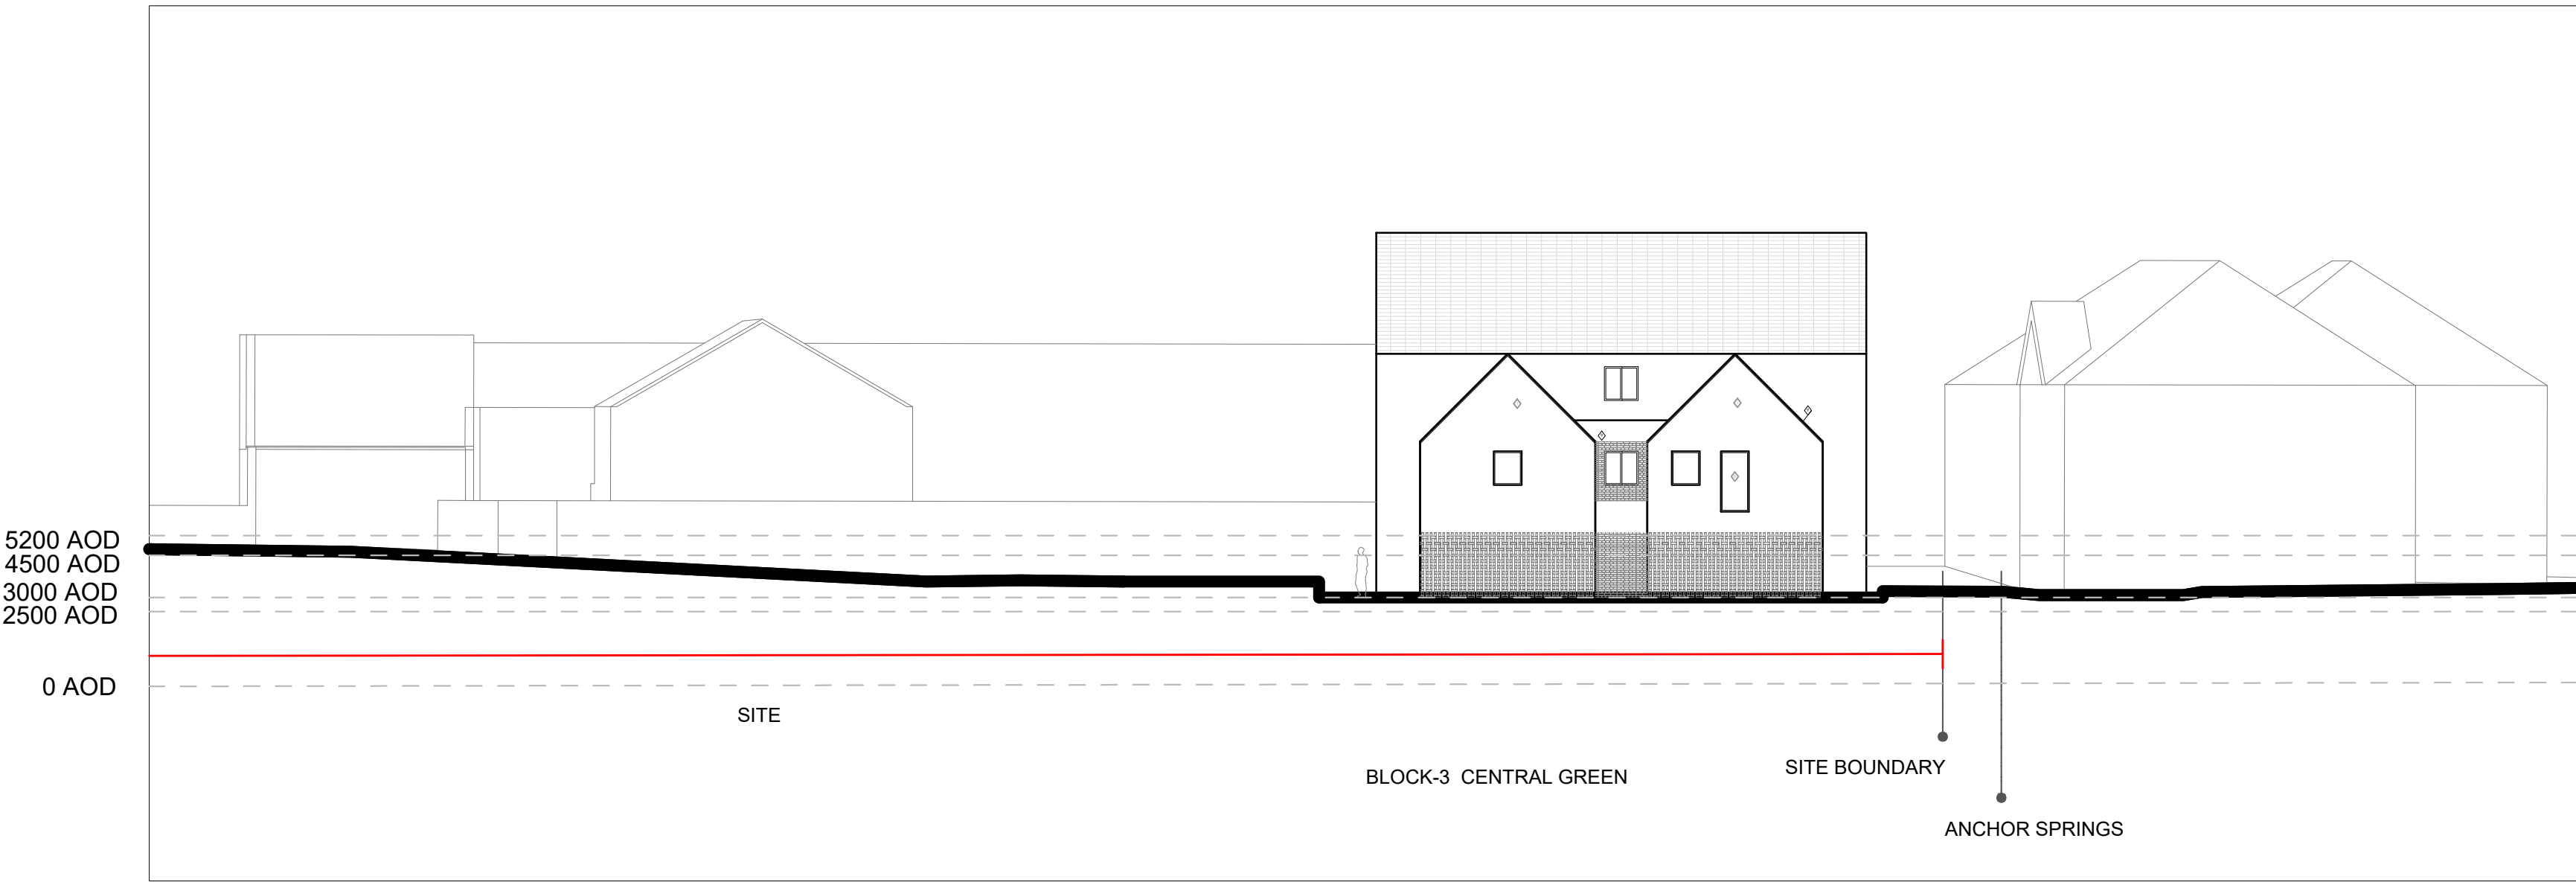


Elevation D Scale 1:200 @ A0

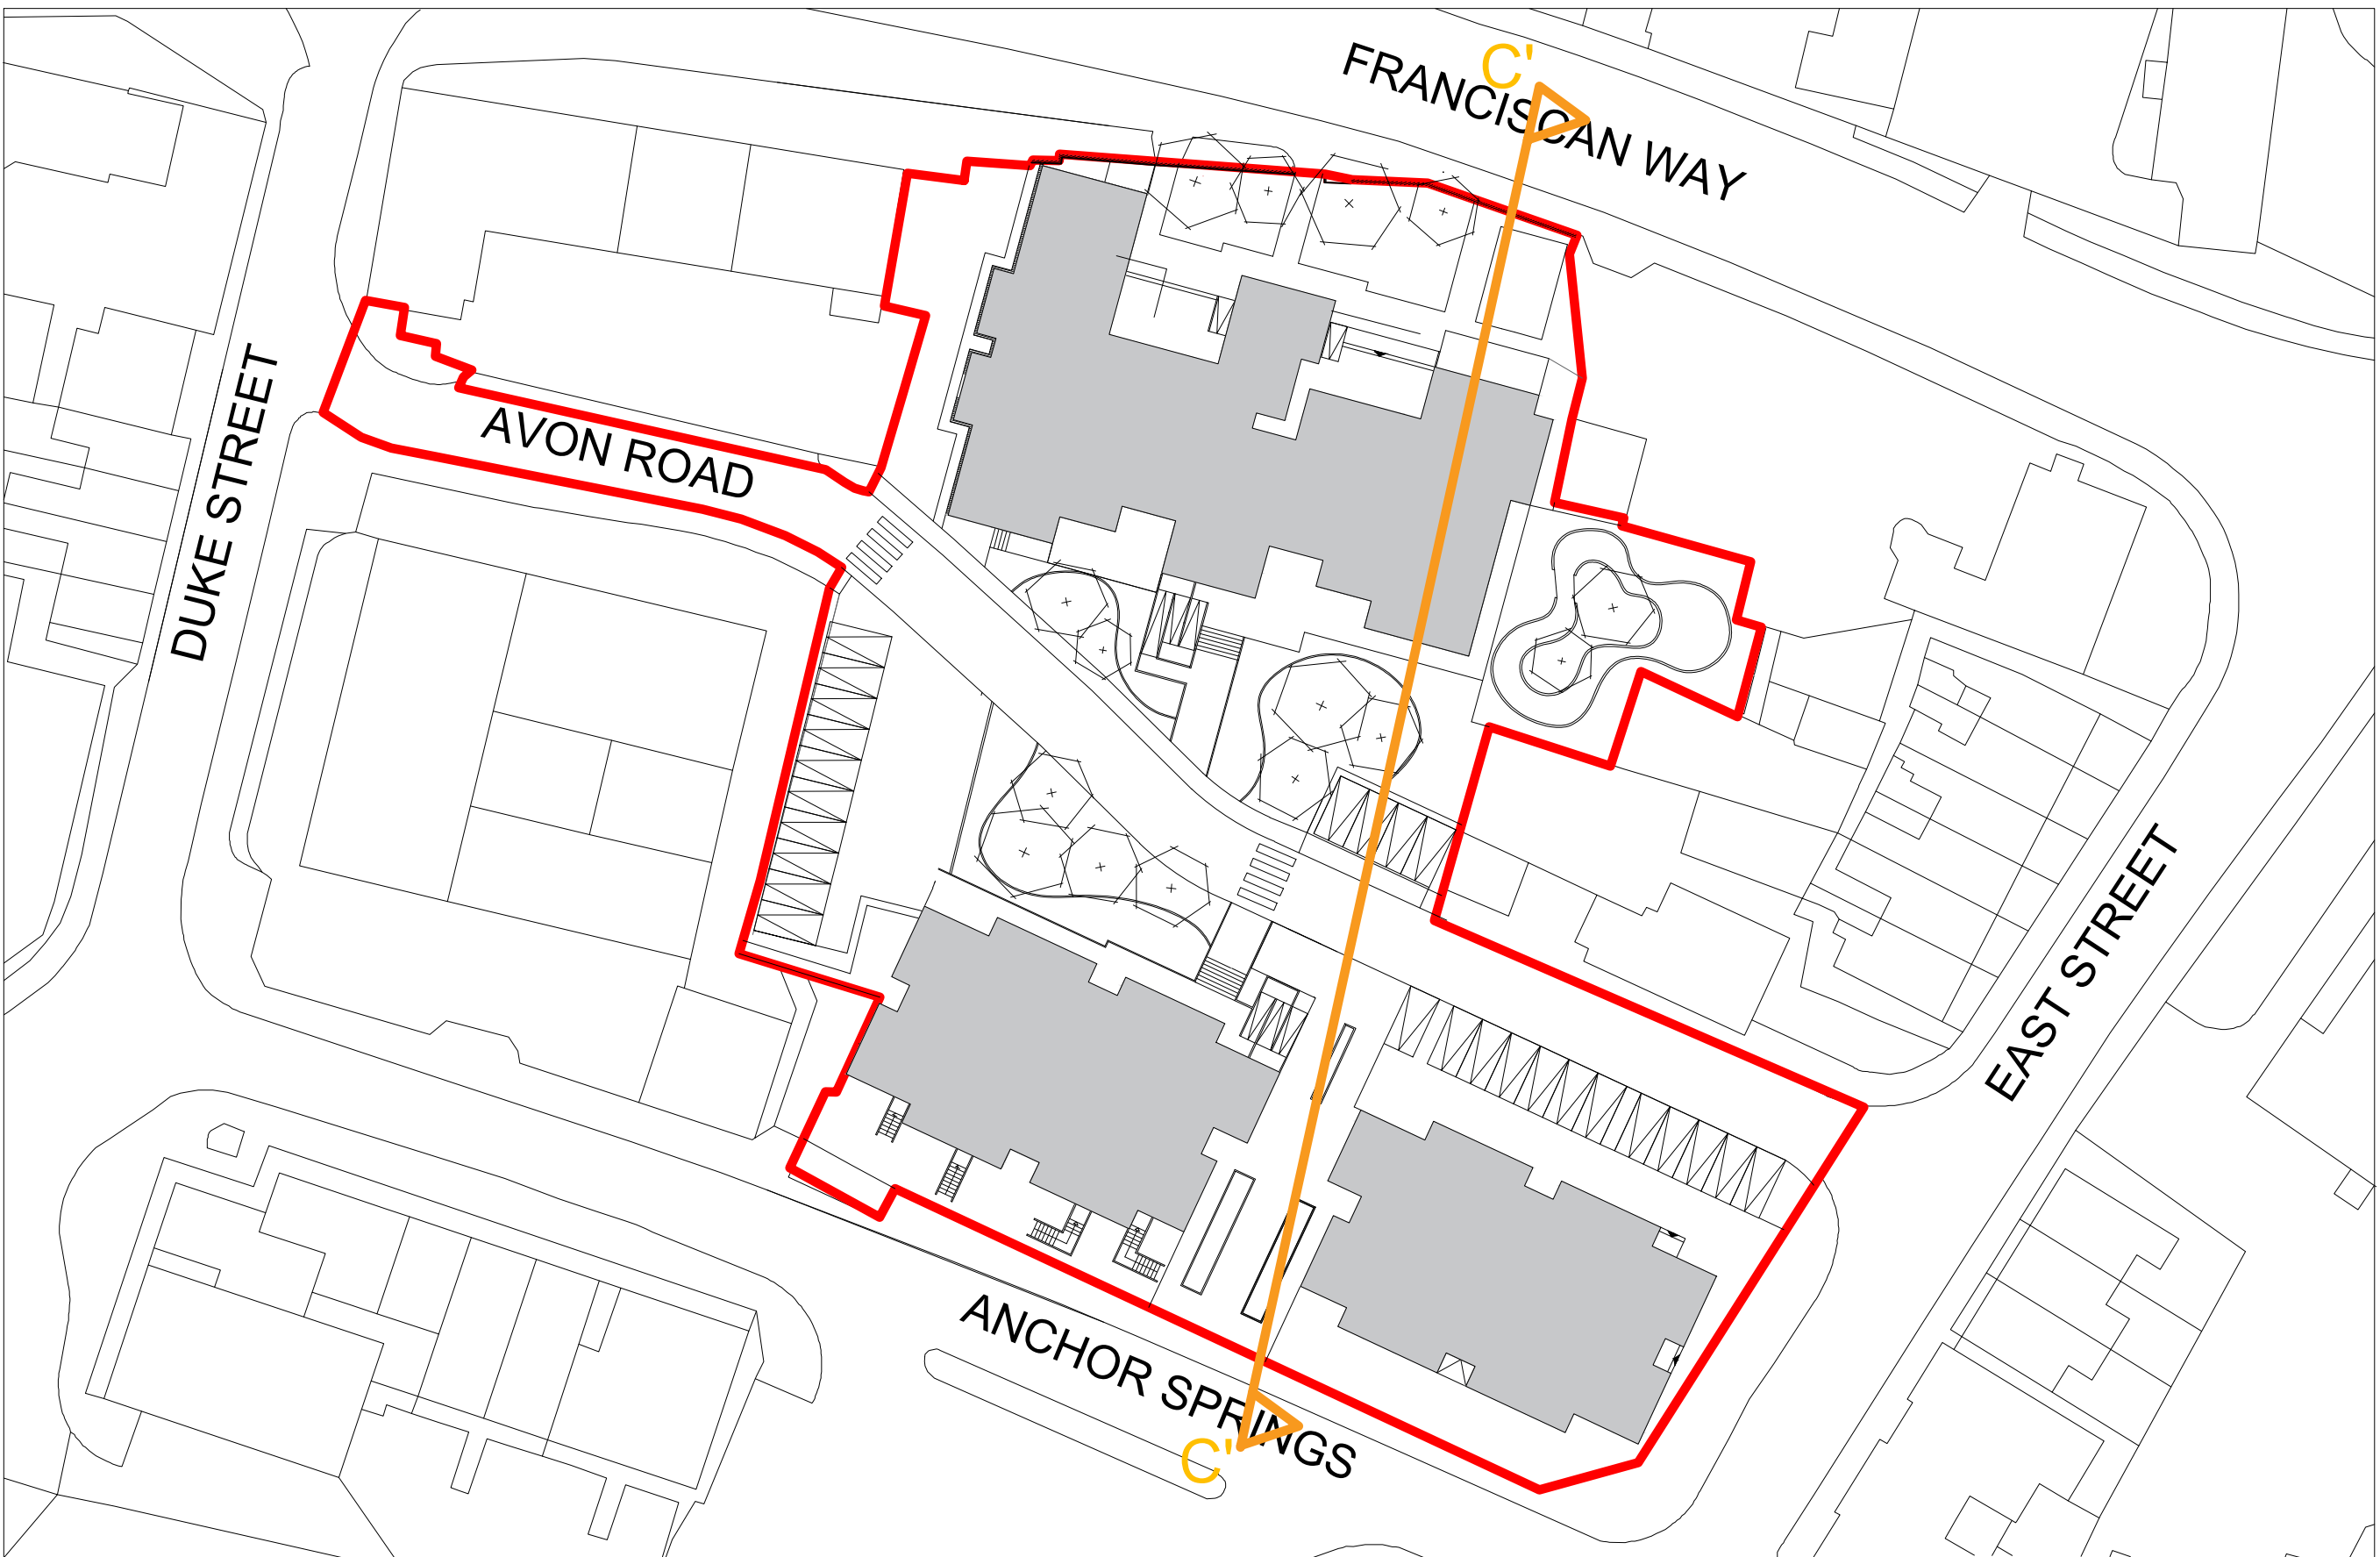

LEGEND

- 1 RED BRICK WALL
- 2 BEIGE BRICK WALL
- 3 CHAMPHER BALCONY
- 4 PROJECTING BALCONY
- 5 JULIET BALCONY TO BEDROOM
- 6 PATTERN BEIGE BRICK WALL
- 7 CLAUSTRA BRICK WALL
- 8 PROJECTING WINDOW FRAMES
- 9 SLATE TILES

Legend	
	Site Boundary

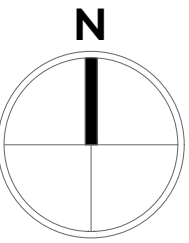

Project
ANCHOR SPRINGS
Littlehampton

Drawing Tittle
PROPOSED
ELEVATION D- CENTRA GREEN

Sheet	Scale	Revision
Ao	As indicated	Ro
Date	Drawn by	
8.03.2020	UrbanS	
Pr no.	Drawing no.	
LH1	LH1-USY-Ro-E8-DR-A-0036	

