





Elevation F | Anchor Springs Scale 1:100 @ A0

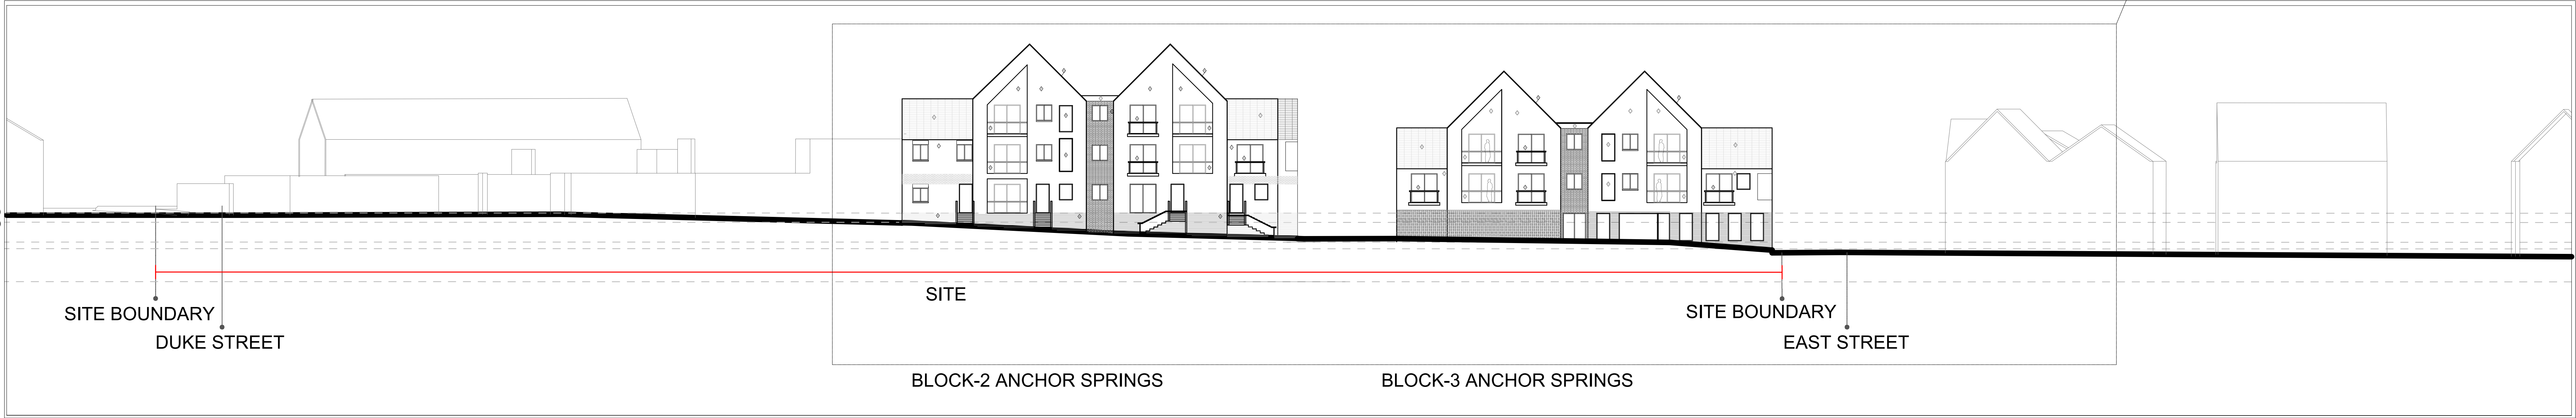

Elevation F | Anchor Springs Scale 1:200 @ A0

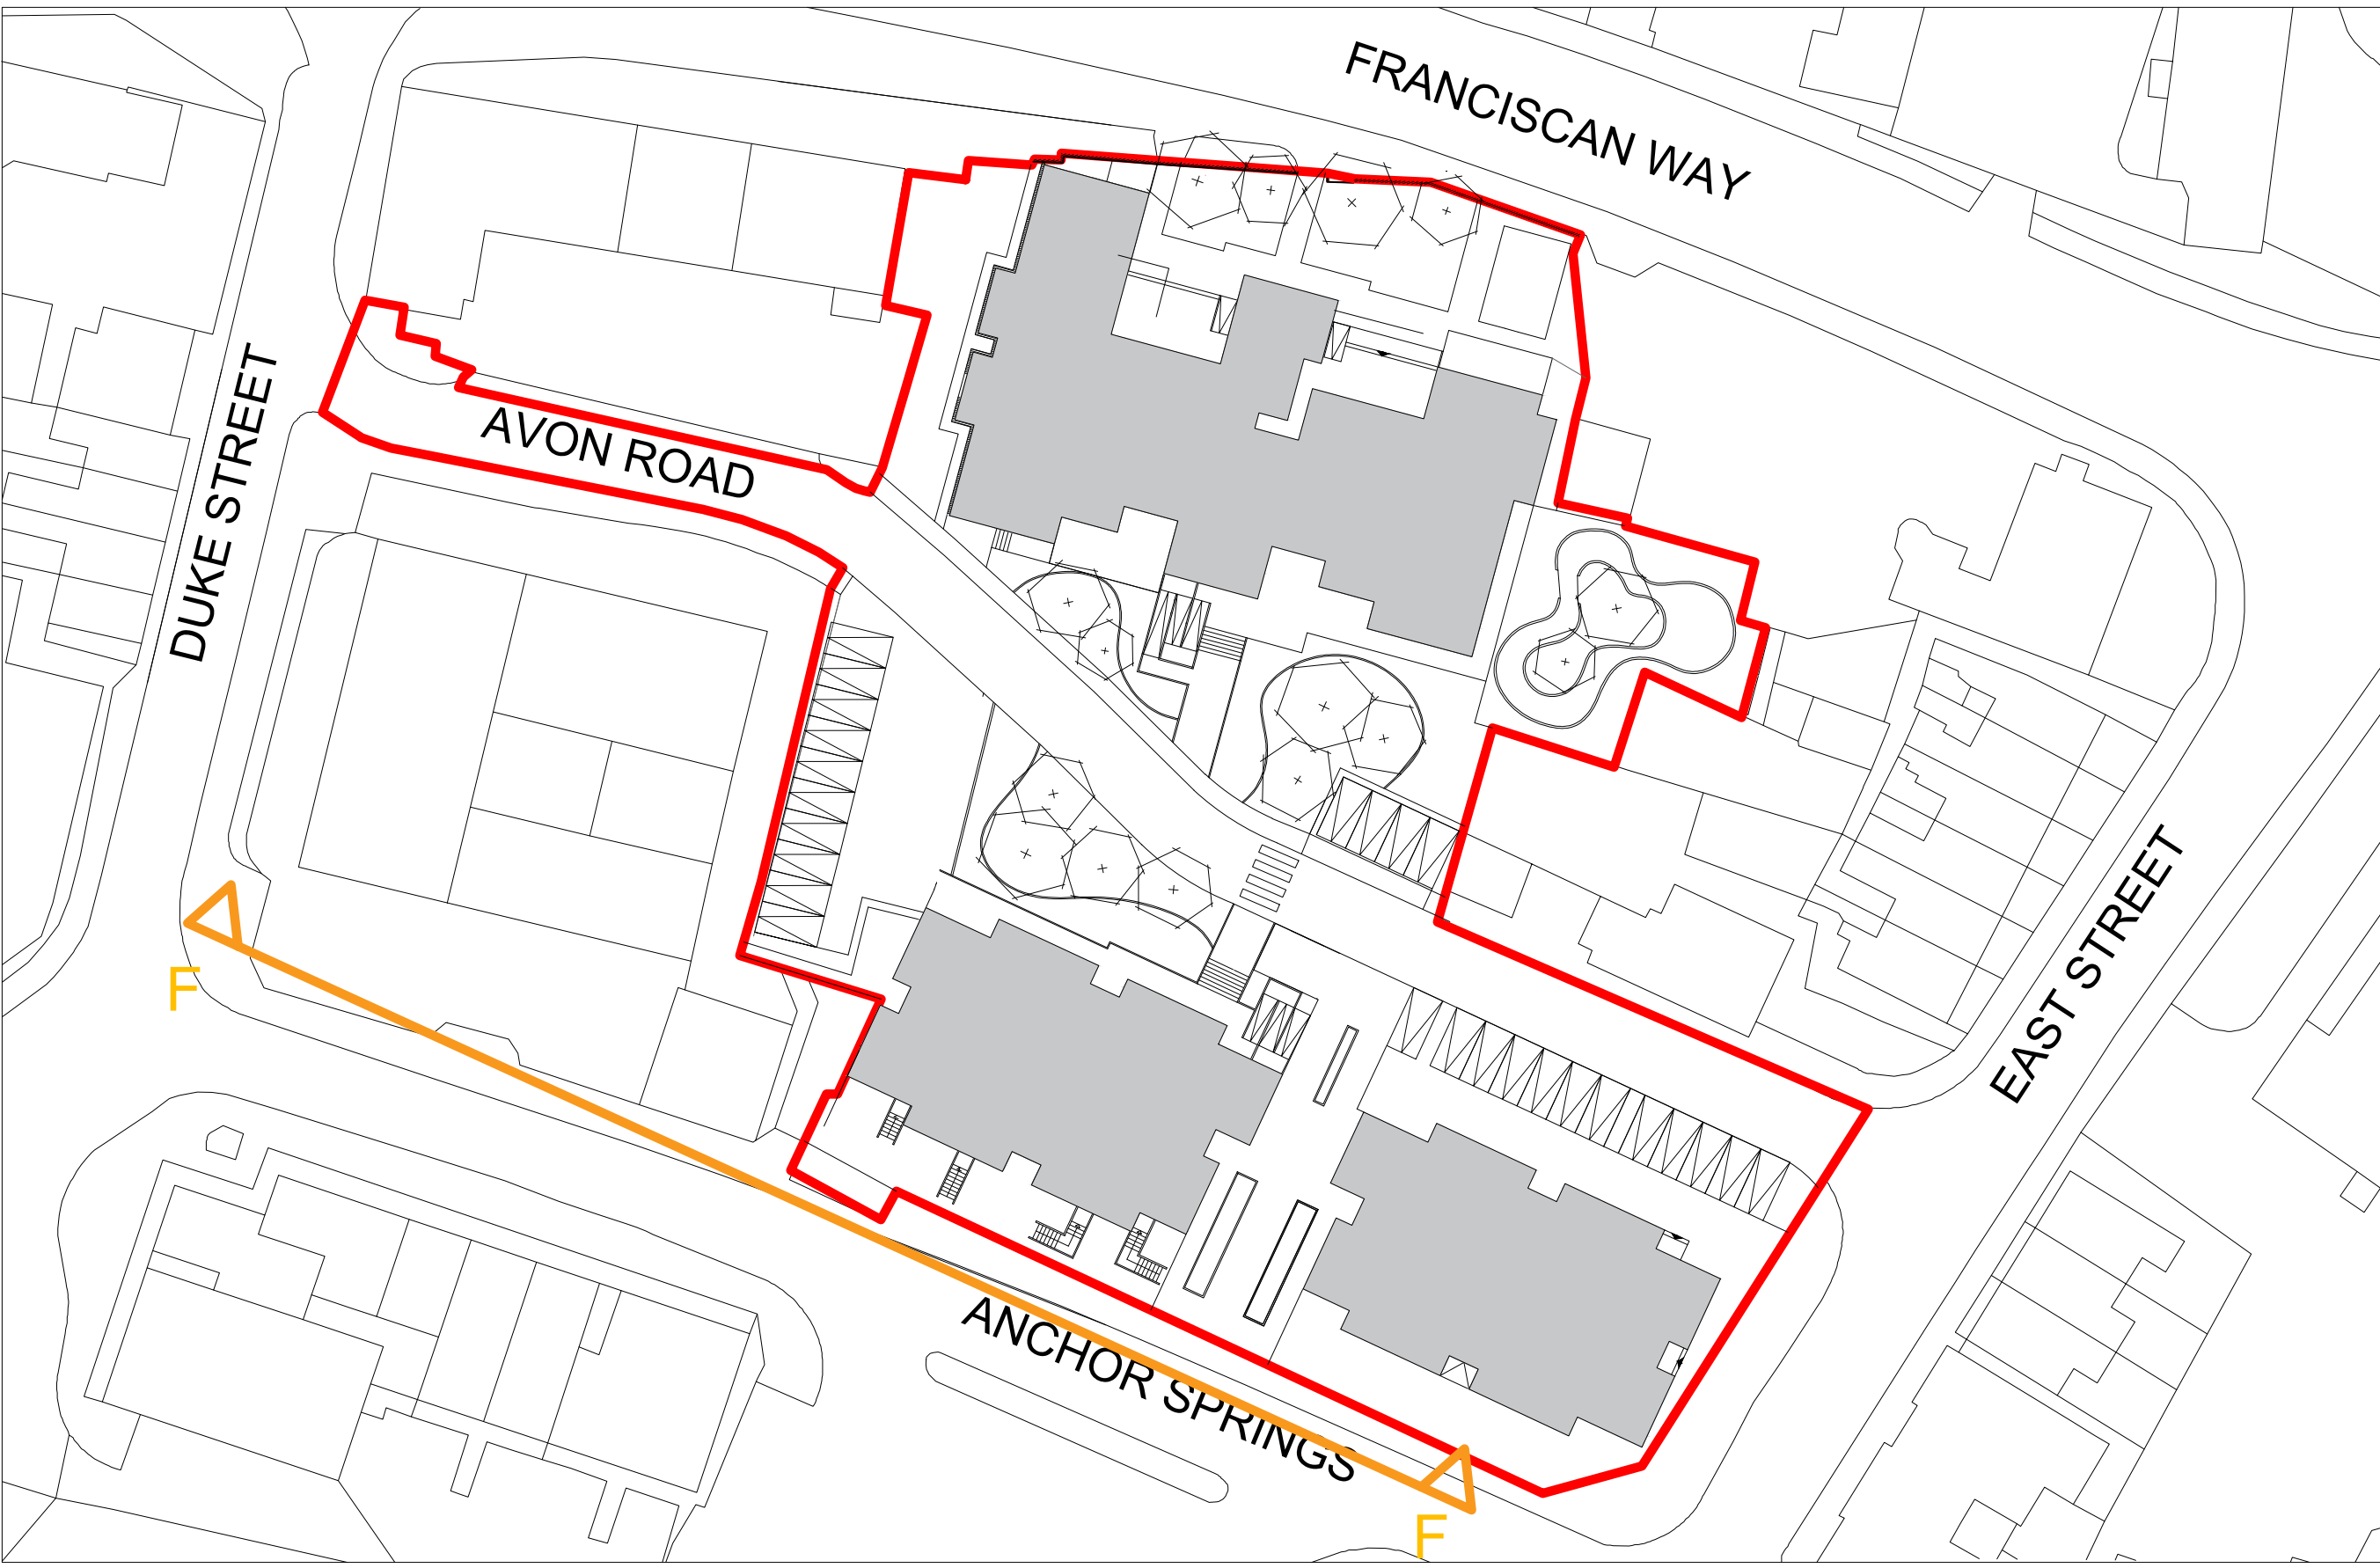

LEGEND


- 1 RED BRICK WALL
- 2 BEIGE BRICK WALL
- 3 CHAMPHER BALCONY
- 4 PROJECTING BALCONY
- 5 JULIET BALCONY TO BEDROOM
- 6 PATTERN BEIGE BRICK WALL
- 7 CLAUSTRA BRICK WALL
- 8 PROJECTING WINDOW FRAMES
- 9 SLATE TILES

Legend	
	Site Boundary

Project
ANCHOR SPRINGS
Littlehampton

Drawing Tittle
PROPOSED
ELEVATION F- ANCHOR SPRINGS

Sheet	Scale	Revision
A0	As indicated	Ro
Date	Drawn by	
8.04.2020	UrbanS	
Pr no.	Drawing no.	
LH1	LH1-USY-Ro-E2-DR-A-0030	

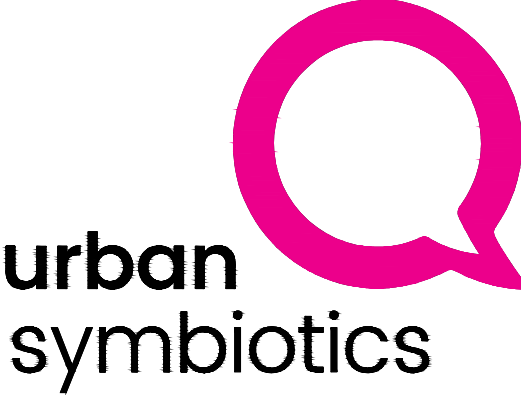

Studio 122, China Works, Black Prince Road, SE1 7SL,
LONDON, UNITED KINGDOM
AVEO Group Limited trading as Urban Symbiotics
Copyright © 2016 AVEO Group Ltd. Registration No. 9981470