



Elevation H | Duke Street Scale 1:100 @ A0

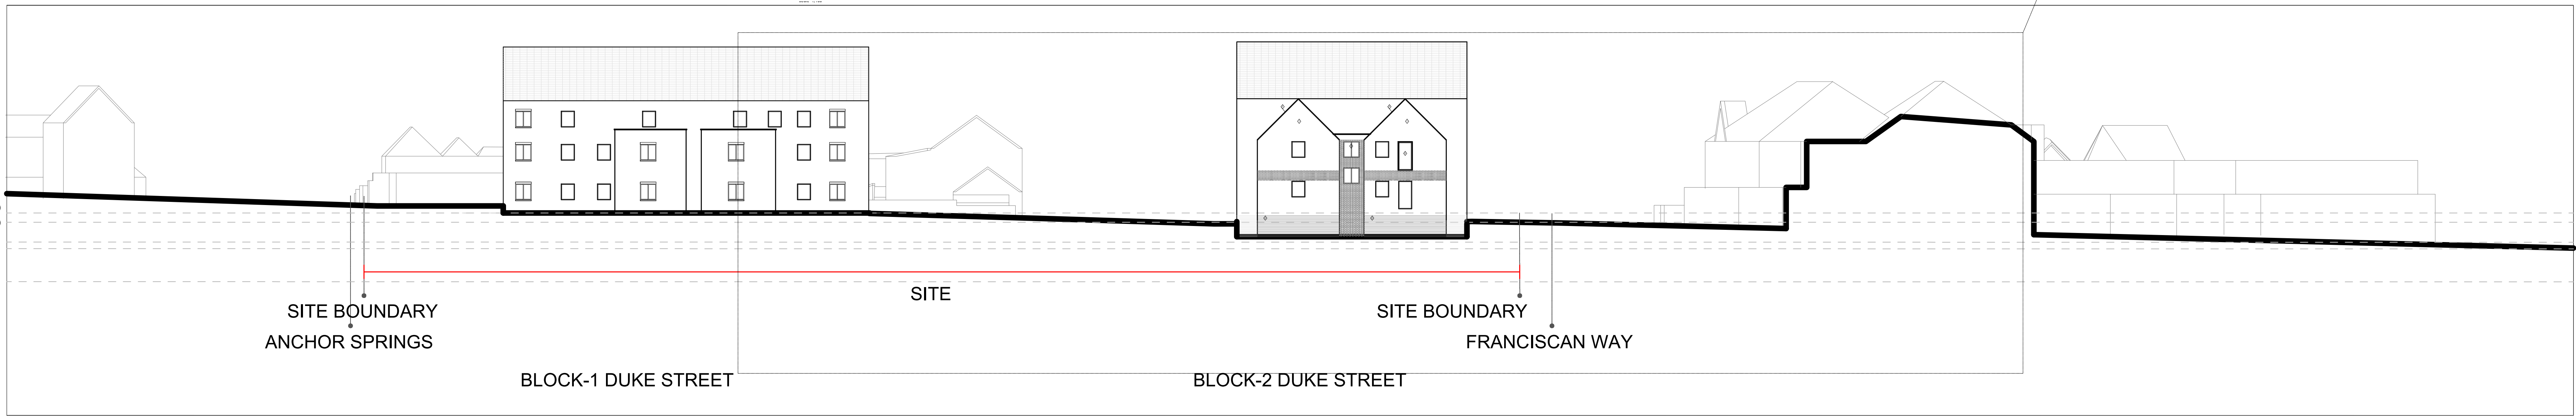

Elevation H | Duke Street Scale 1:200 @ A0

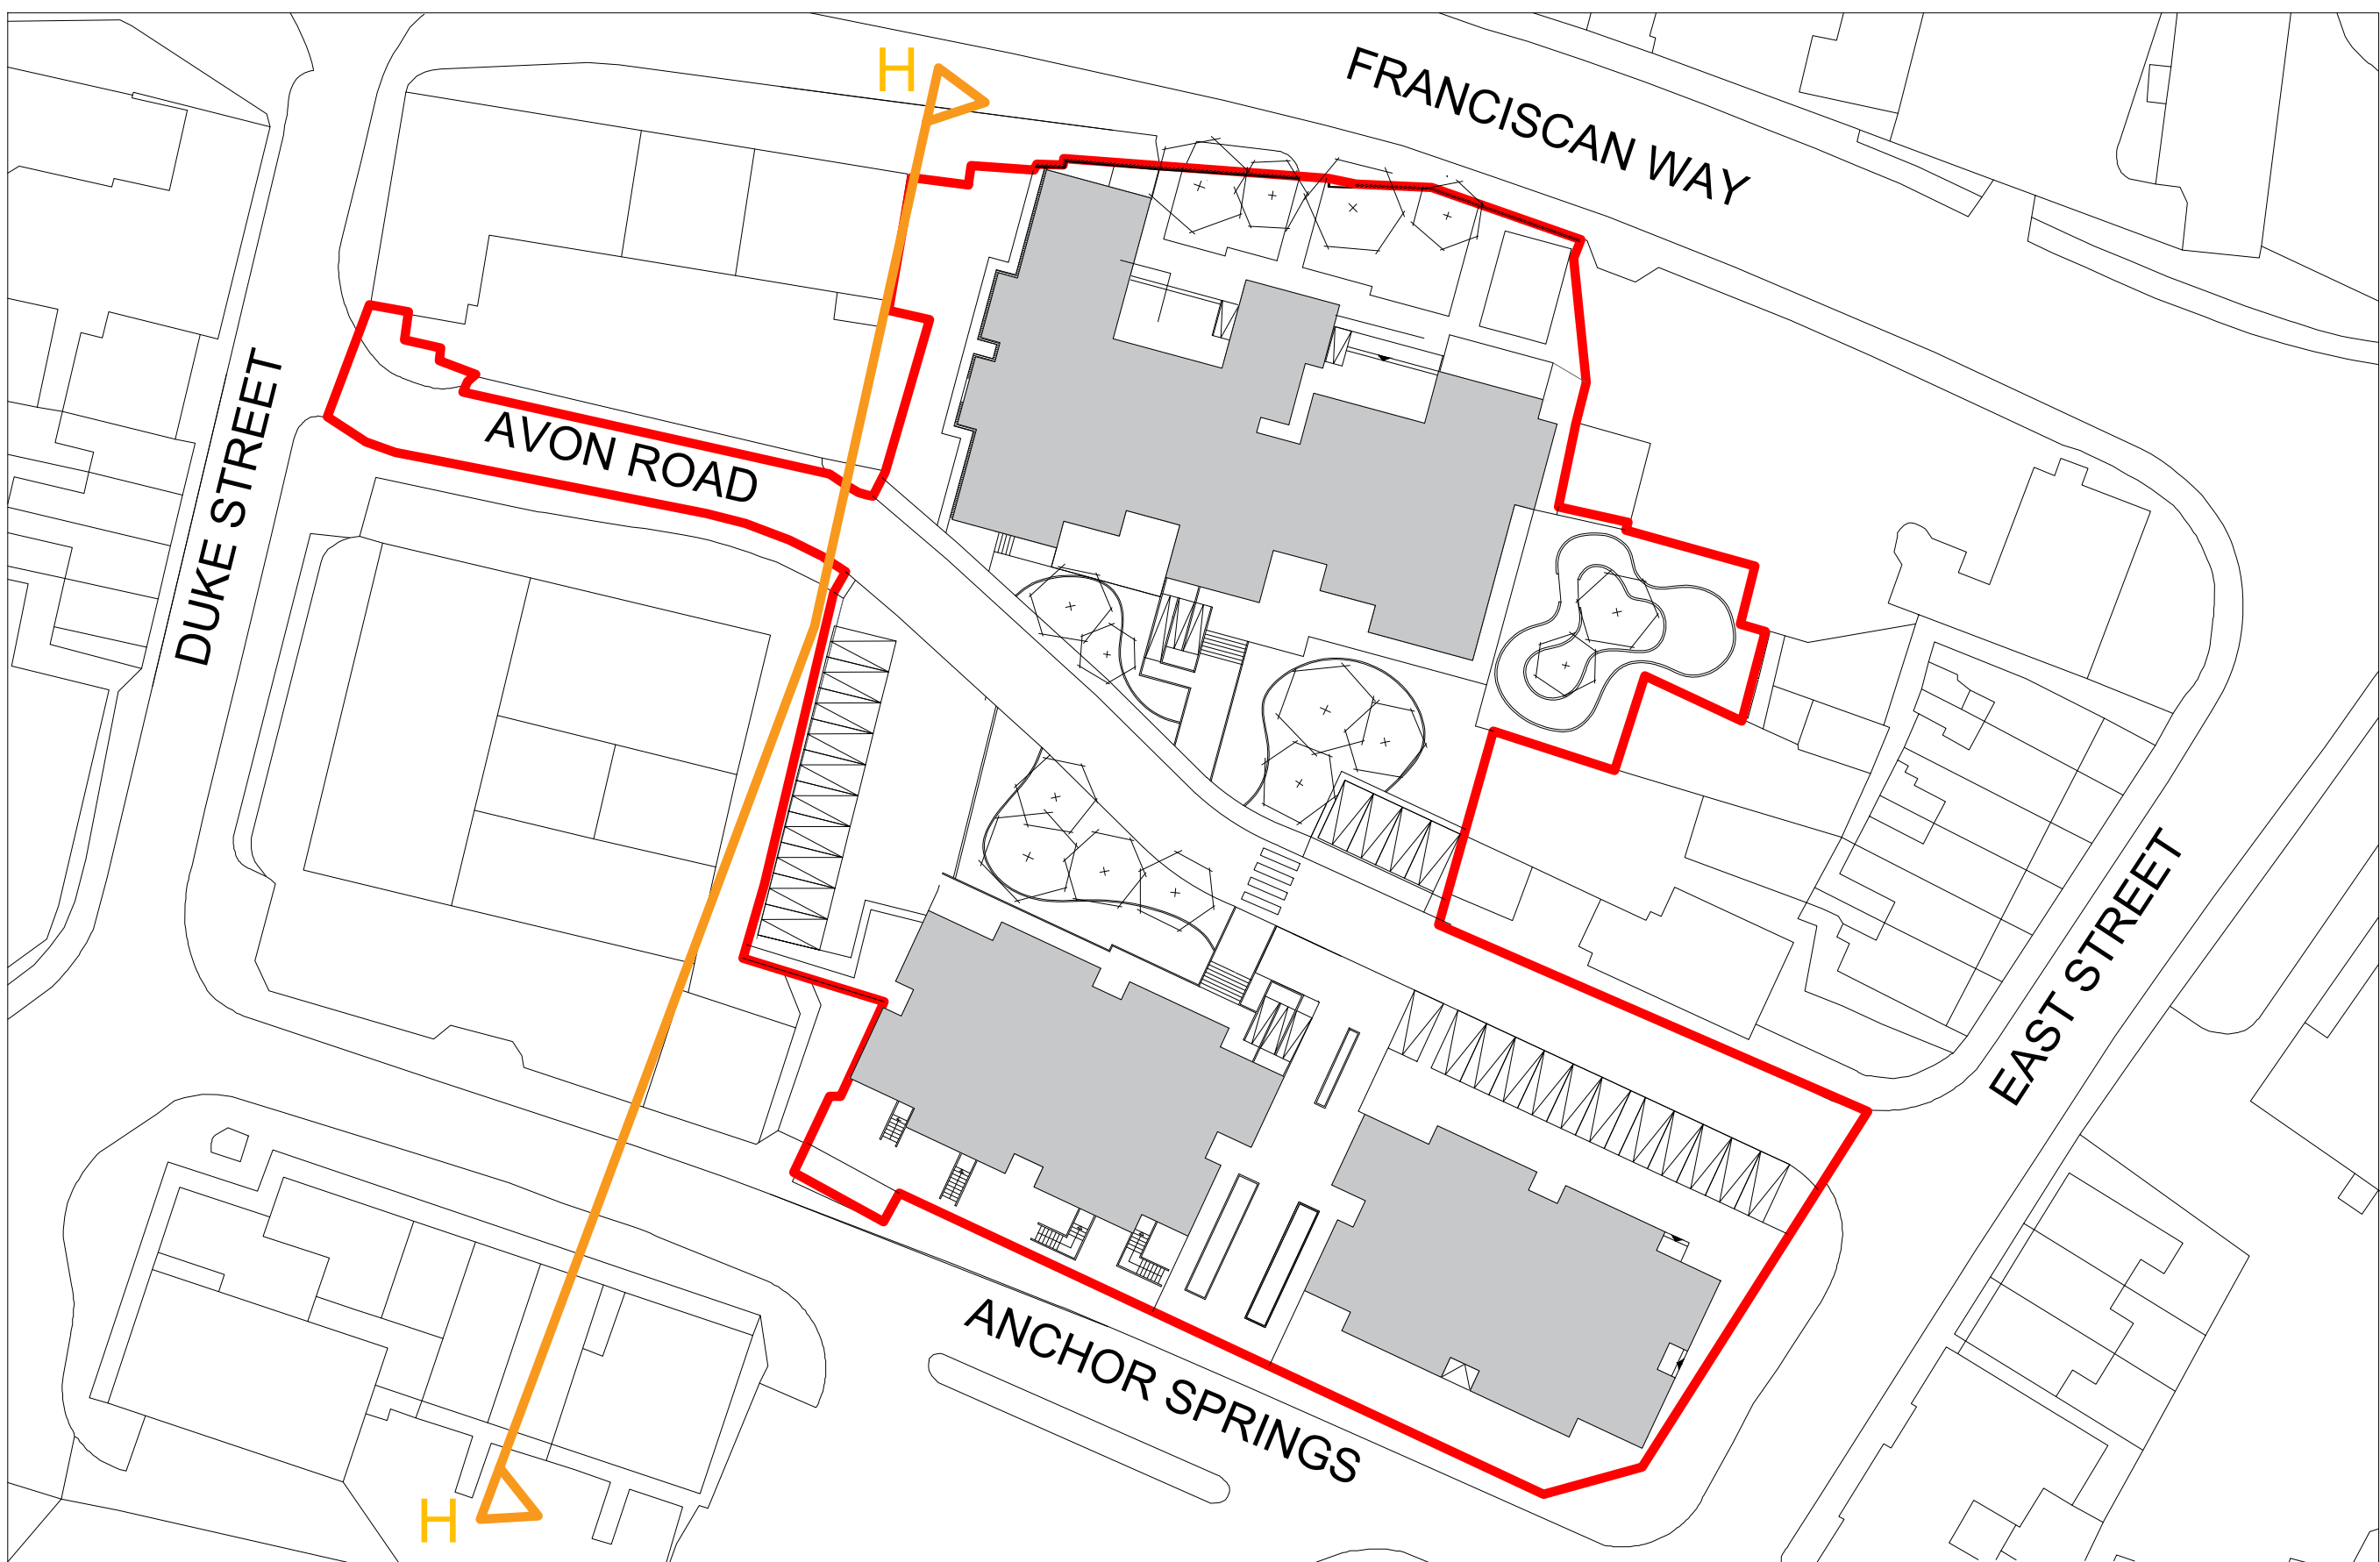


## LEGEND

- 1 RED BRICK WALL
- 2 BEIGE BRICK WALL
- 3 CHAMPHER BALCONY
- 4 PROJECTING BALCONY
- 5 JULIET BALCONY TO BEDROOM
- 6 PATTERN BEIGE BRICK WALL
- 7 CLAUSTRA BRICK WALL
- 8 PROJECTING WINDOW FRAMES
- 9 SLATE TILES

## Legend

- Site Boundary

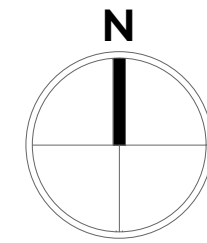

Project  
**ANCHOR SPRINGS**  
**Littlehampton**

Drawing Title  
**PROPOSED**  
**ELEVATION H- DUKE STREET**

| Sheet            | Scale                          | Revision  |
|------------------|--------------------------------|-----------|
| <b>A0</b>        | <b>As indicated</b>            | <b>R0</b> |
| Date             | Drawn by                       |           |
| <b>8.03.2020</b> | <b>UrbanS</b>                  |           |
| Pr no.           | Drawing no.                    |           |
| <b>LH1</b>       | <b>LH1-USY-R0-E4-DR-A-0032</b> |           |



Studio 122, China Works, Black Prince Road, SE1 7SJ,  
LONDON, UNITED KINGDOM  
AVEO Group Limited trading as Urban Symbiotics  
Copyright © 2018 AVEO Group Ltd. Registration No. 9981470