

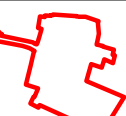
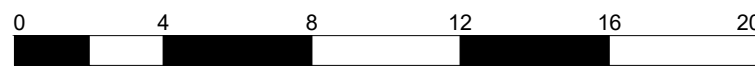
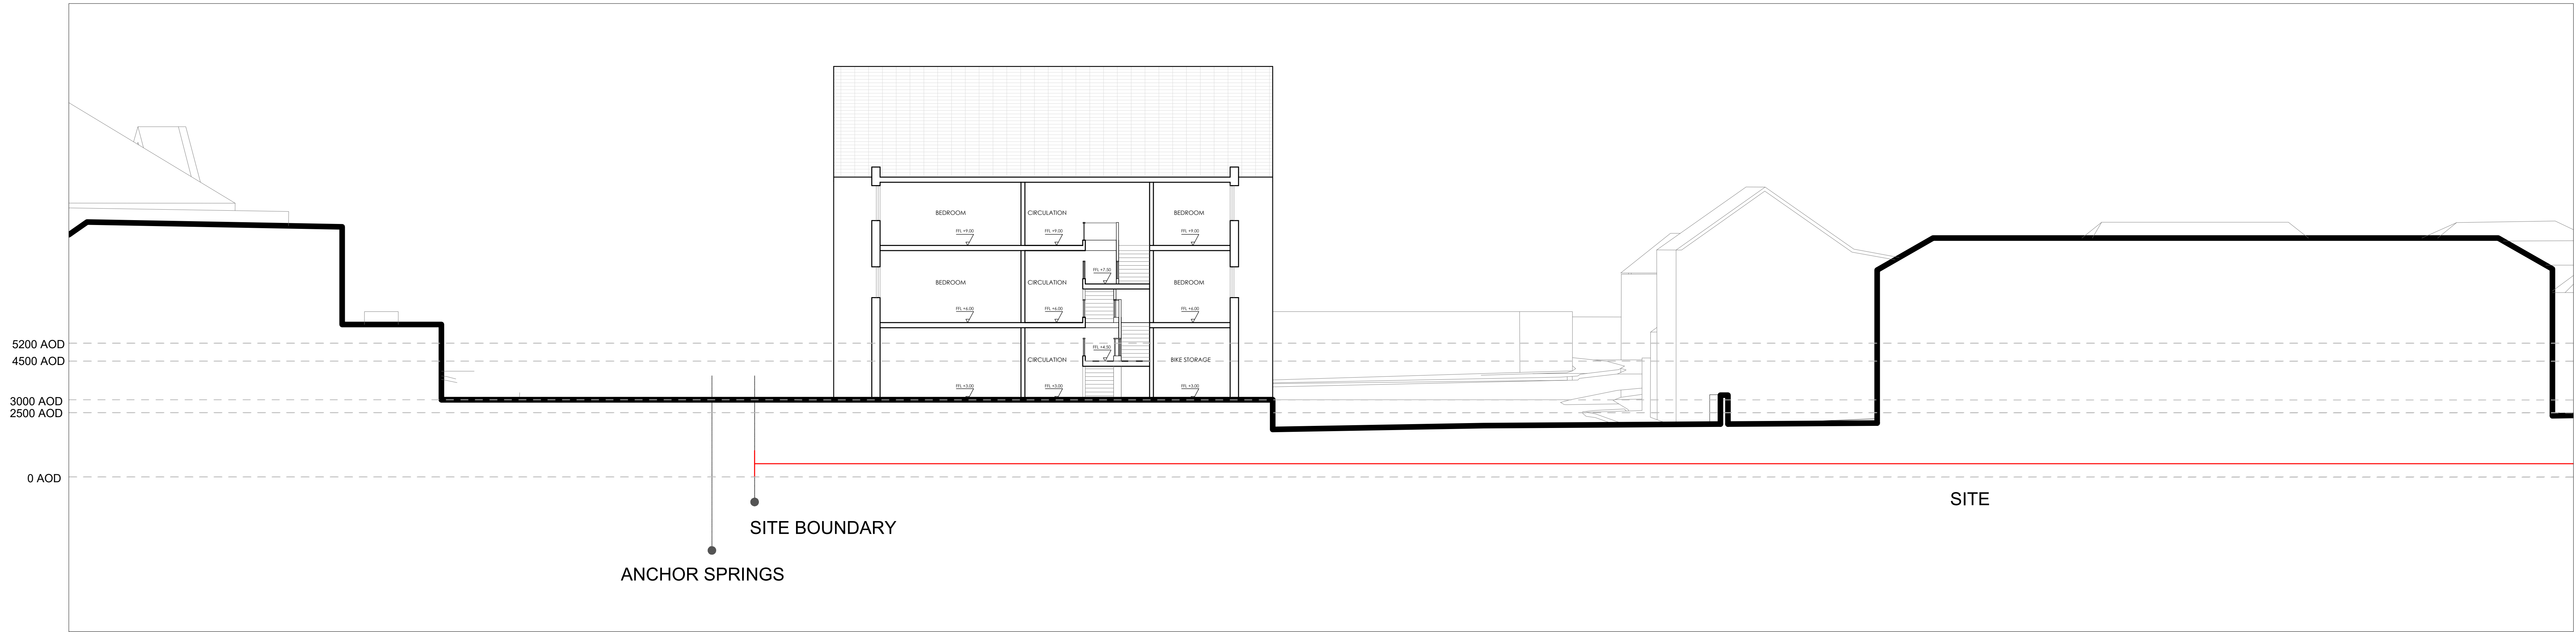


Legend


 Site Boundary

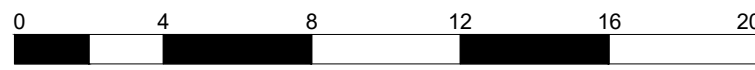

Section A-A Scale 1:100 @ A0

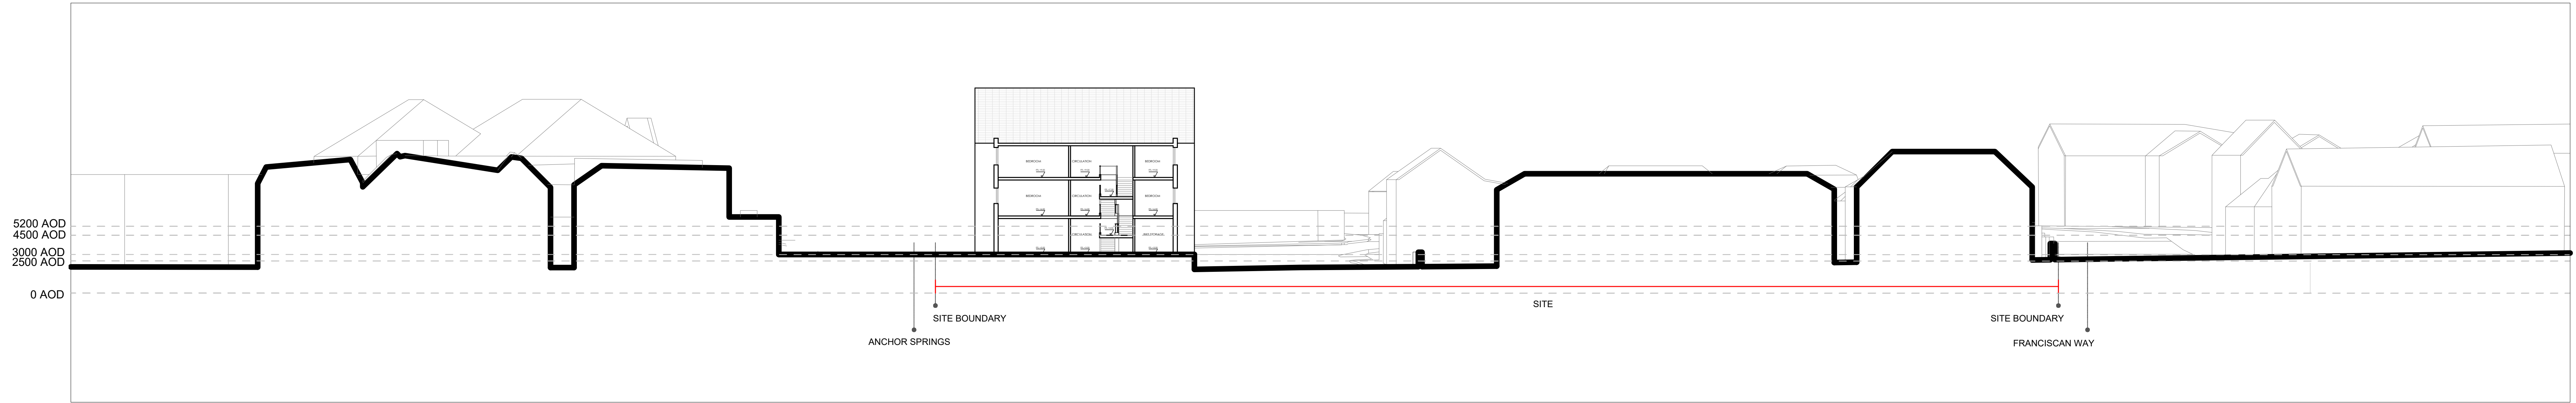


Section A-A Scale 1:200 @ A0

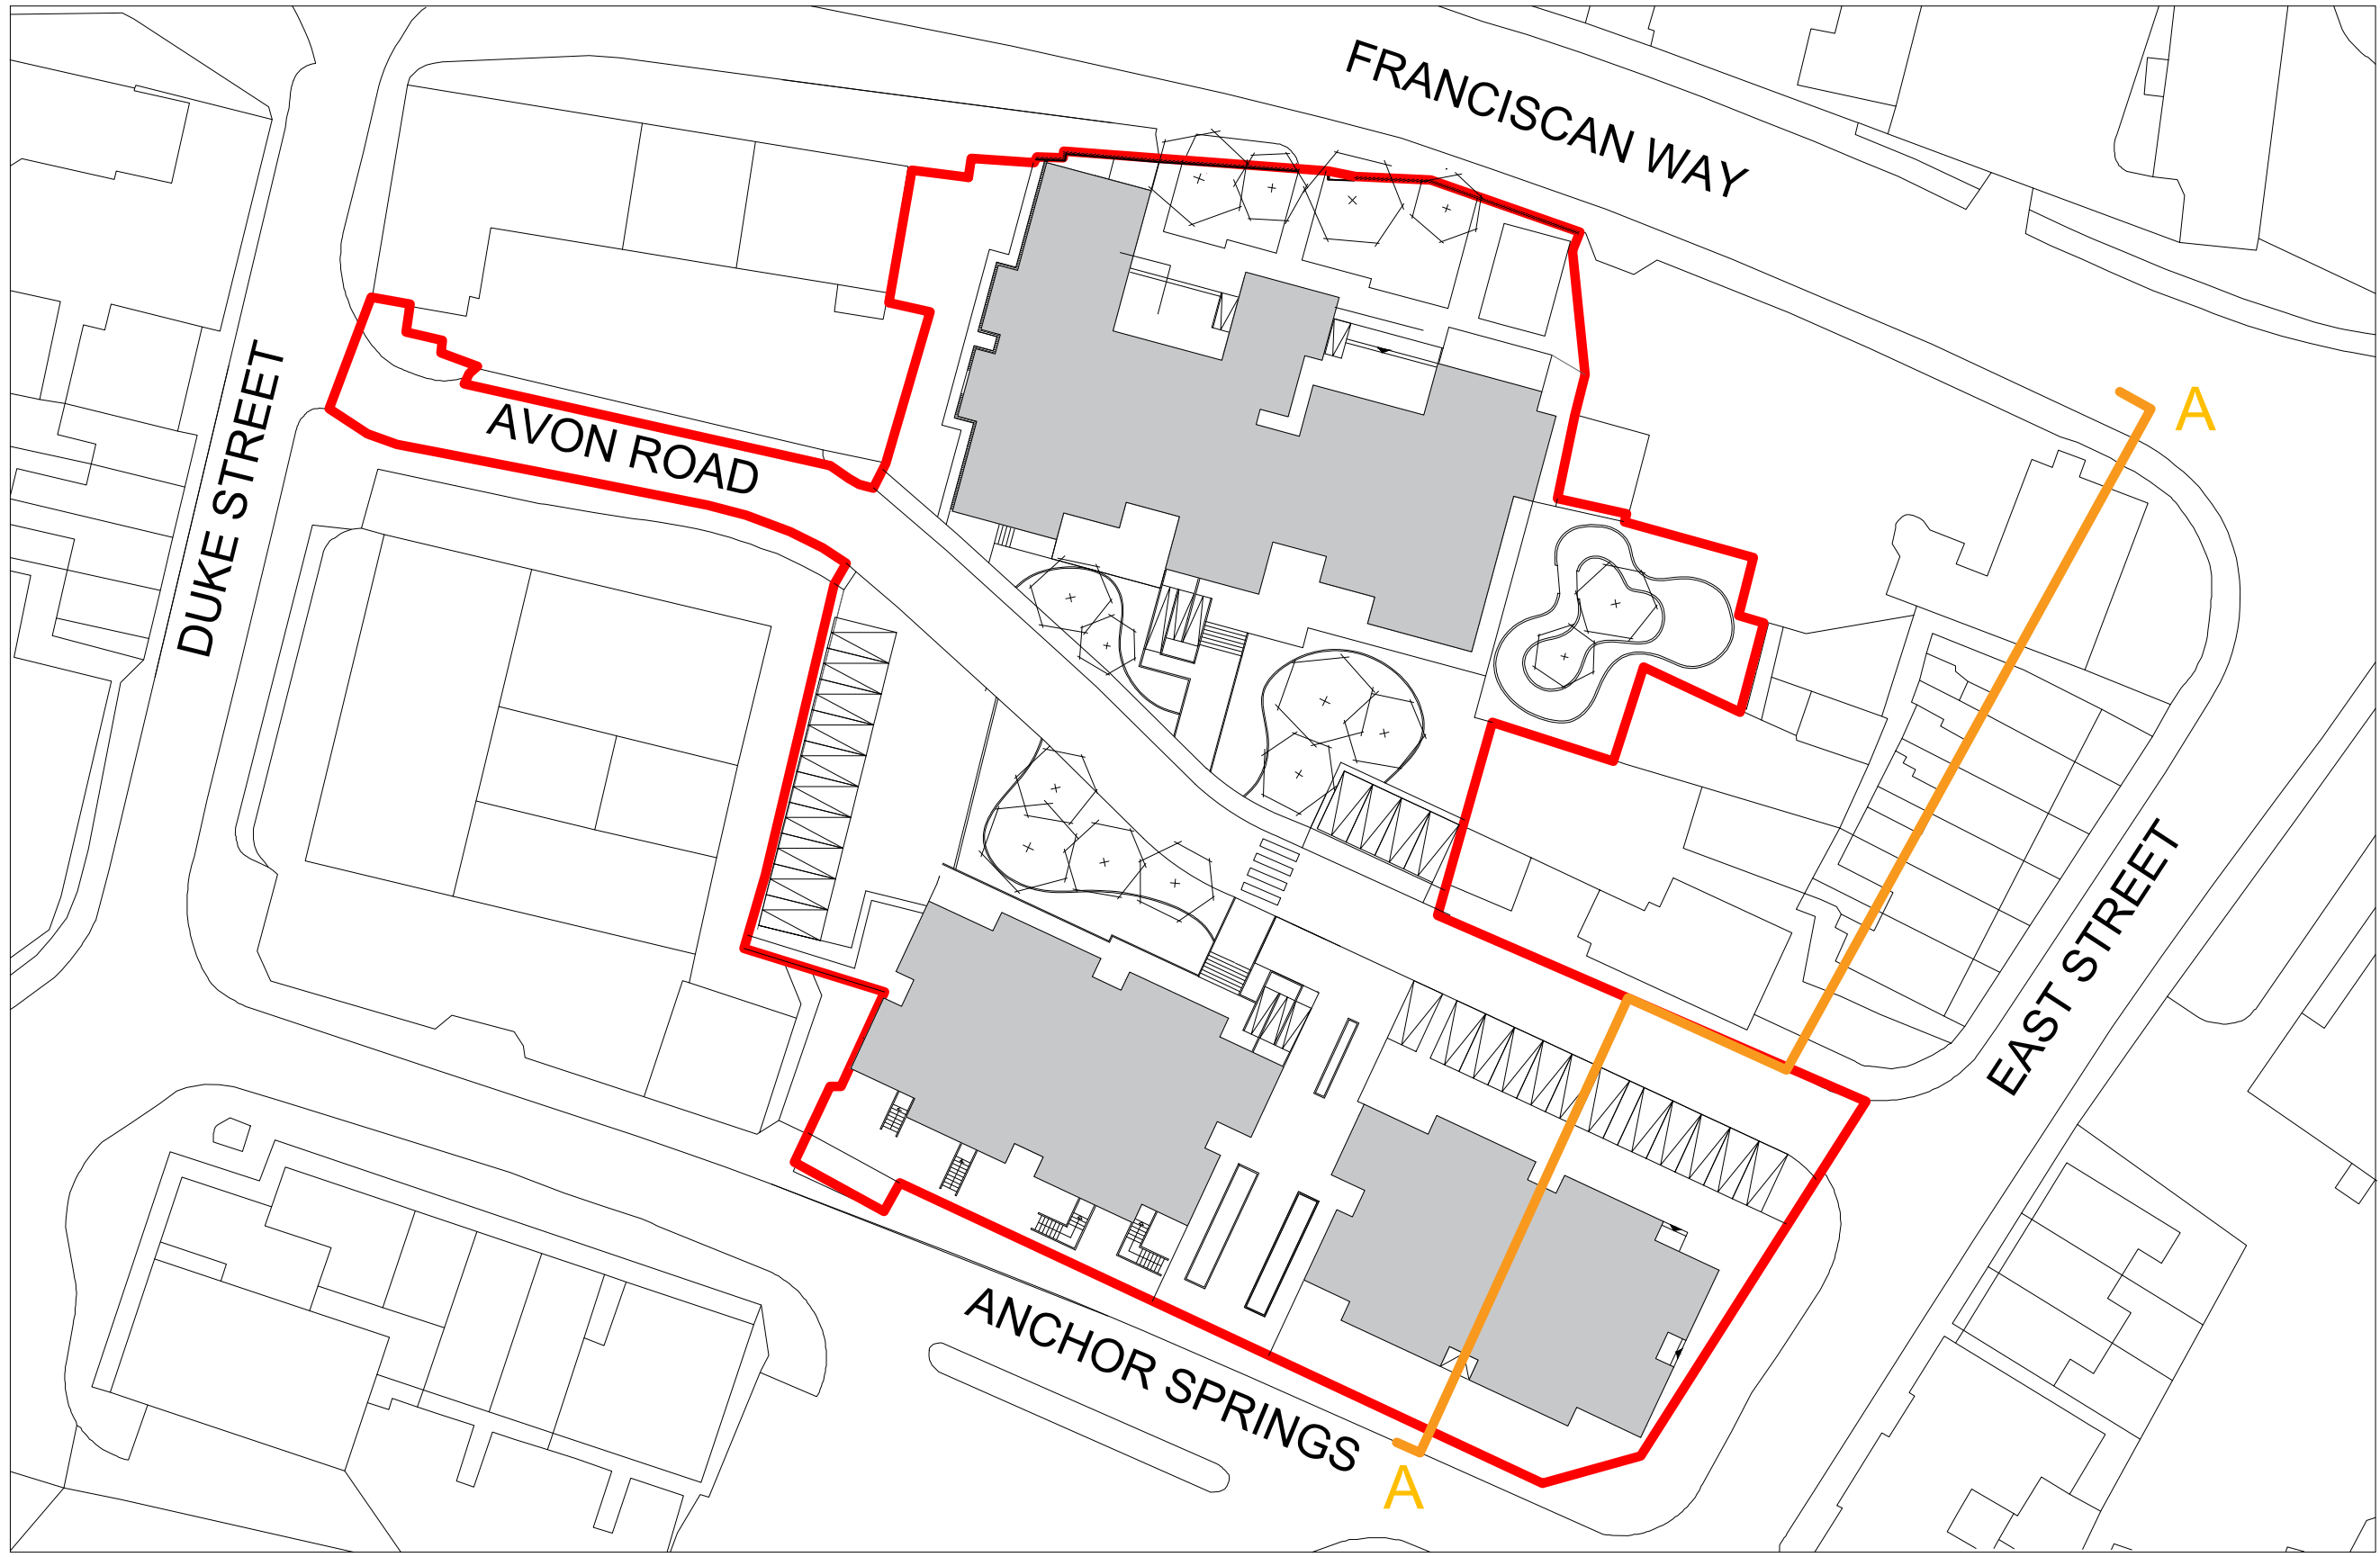

Project
ANCHOR SPRINGS
Littlehampton

Drawing Title
PROPOSED
SECTION A-A

Sheet A0	Scale As indicated	Revision R0
Date 8.03.2020	Drawn by UrbanS	
Pr no. LH1	Drawing no. LH1-USY-R0-Eg-DR-A-0041	

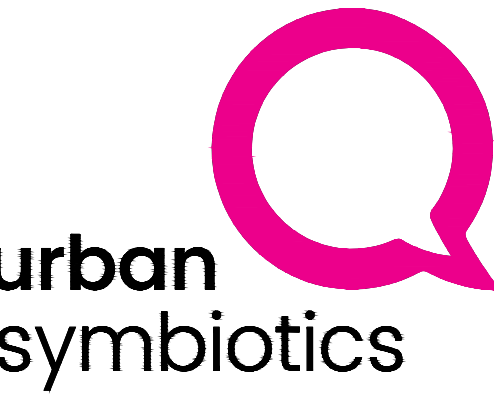

Studio 122, China Works, Black Prince Road, SE1 7SL,
LONDON, UNITED KINGDOM
AVEO Group Limited trading as Urban Symbiotics
Copyright © 2016 AVEO Group Ltd. Registration No. 9981470