

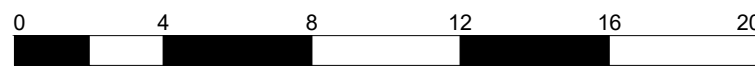
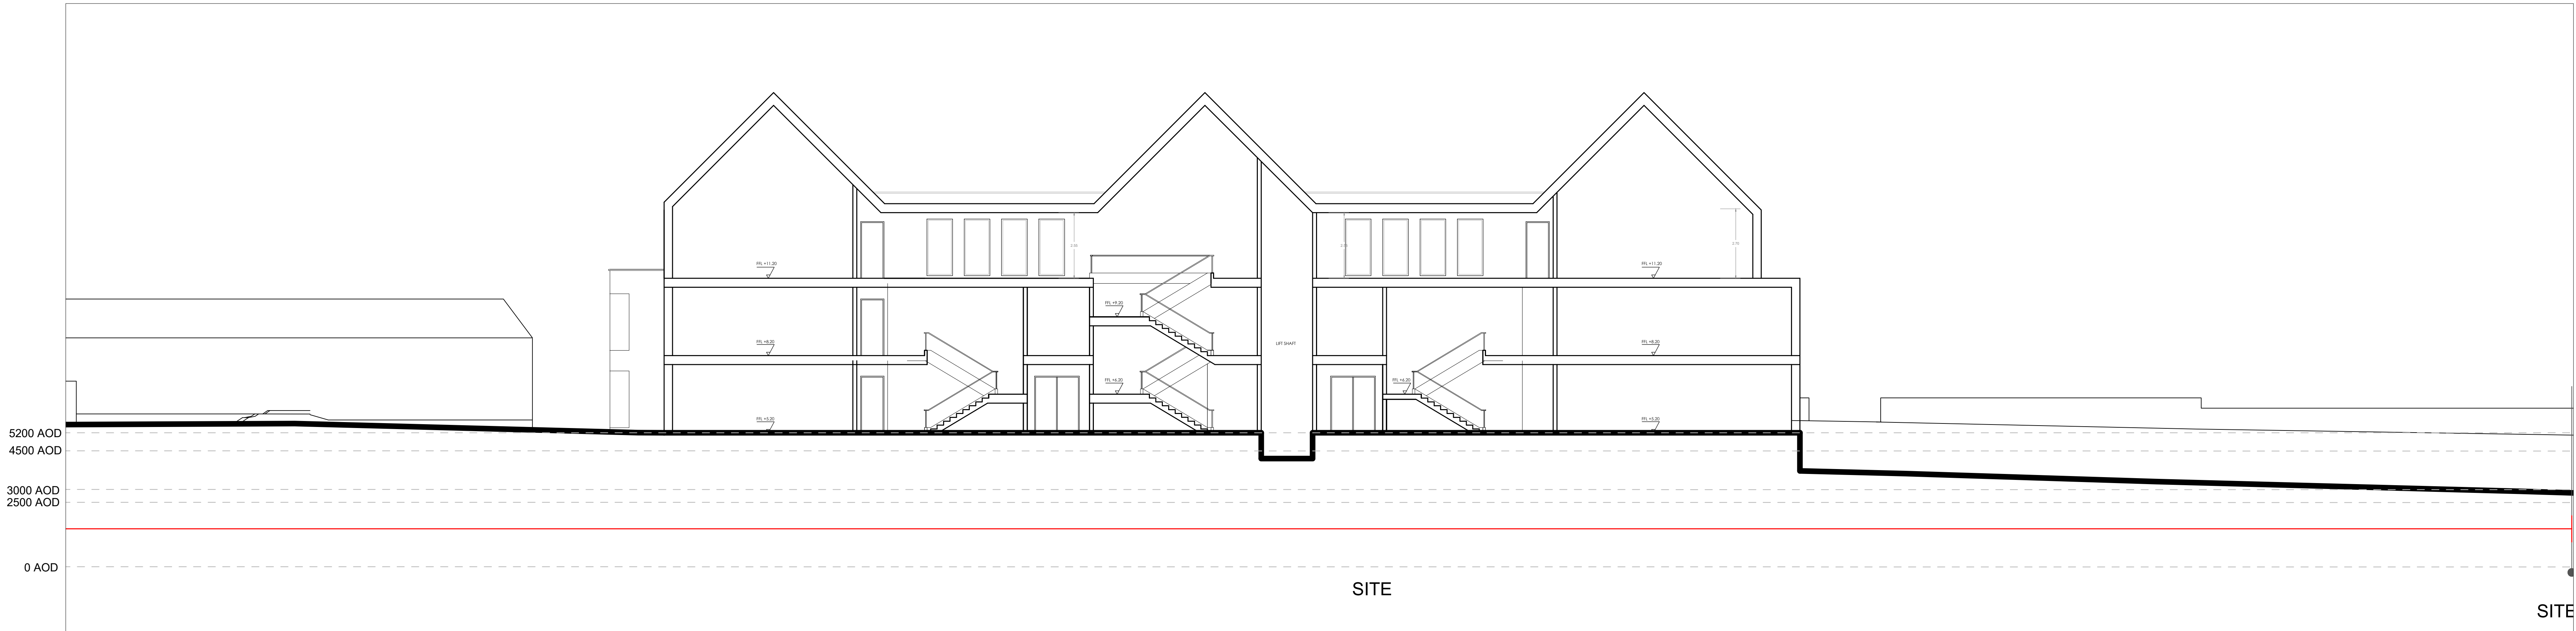


Legend


 Site Boundary

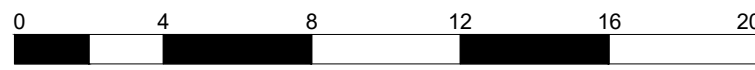

Section B-B Scale 1:100 @ A0

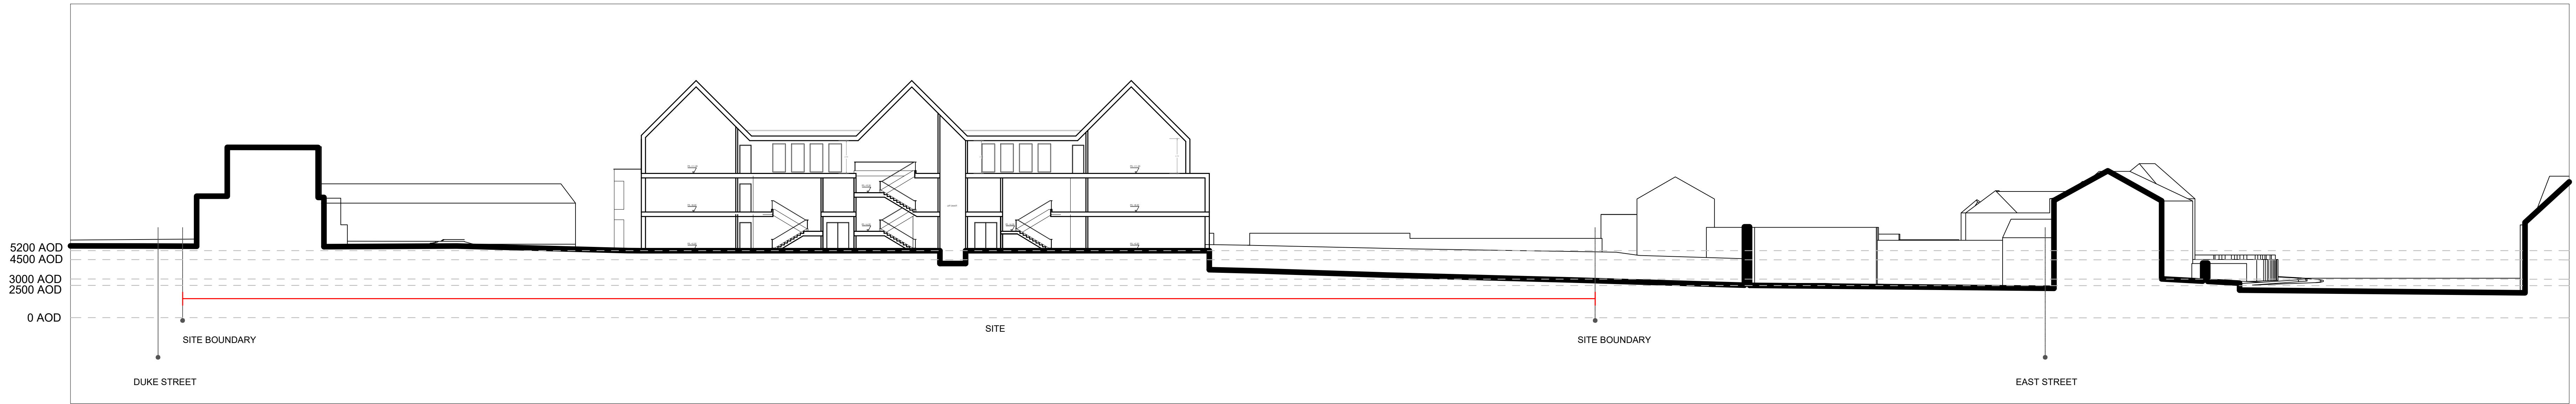


Section B-B Scale 1:200 @ A0

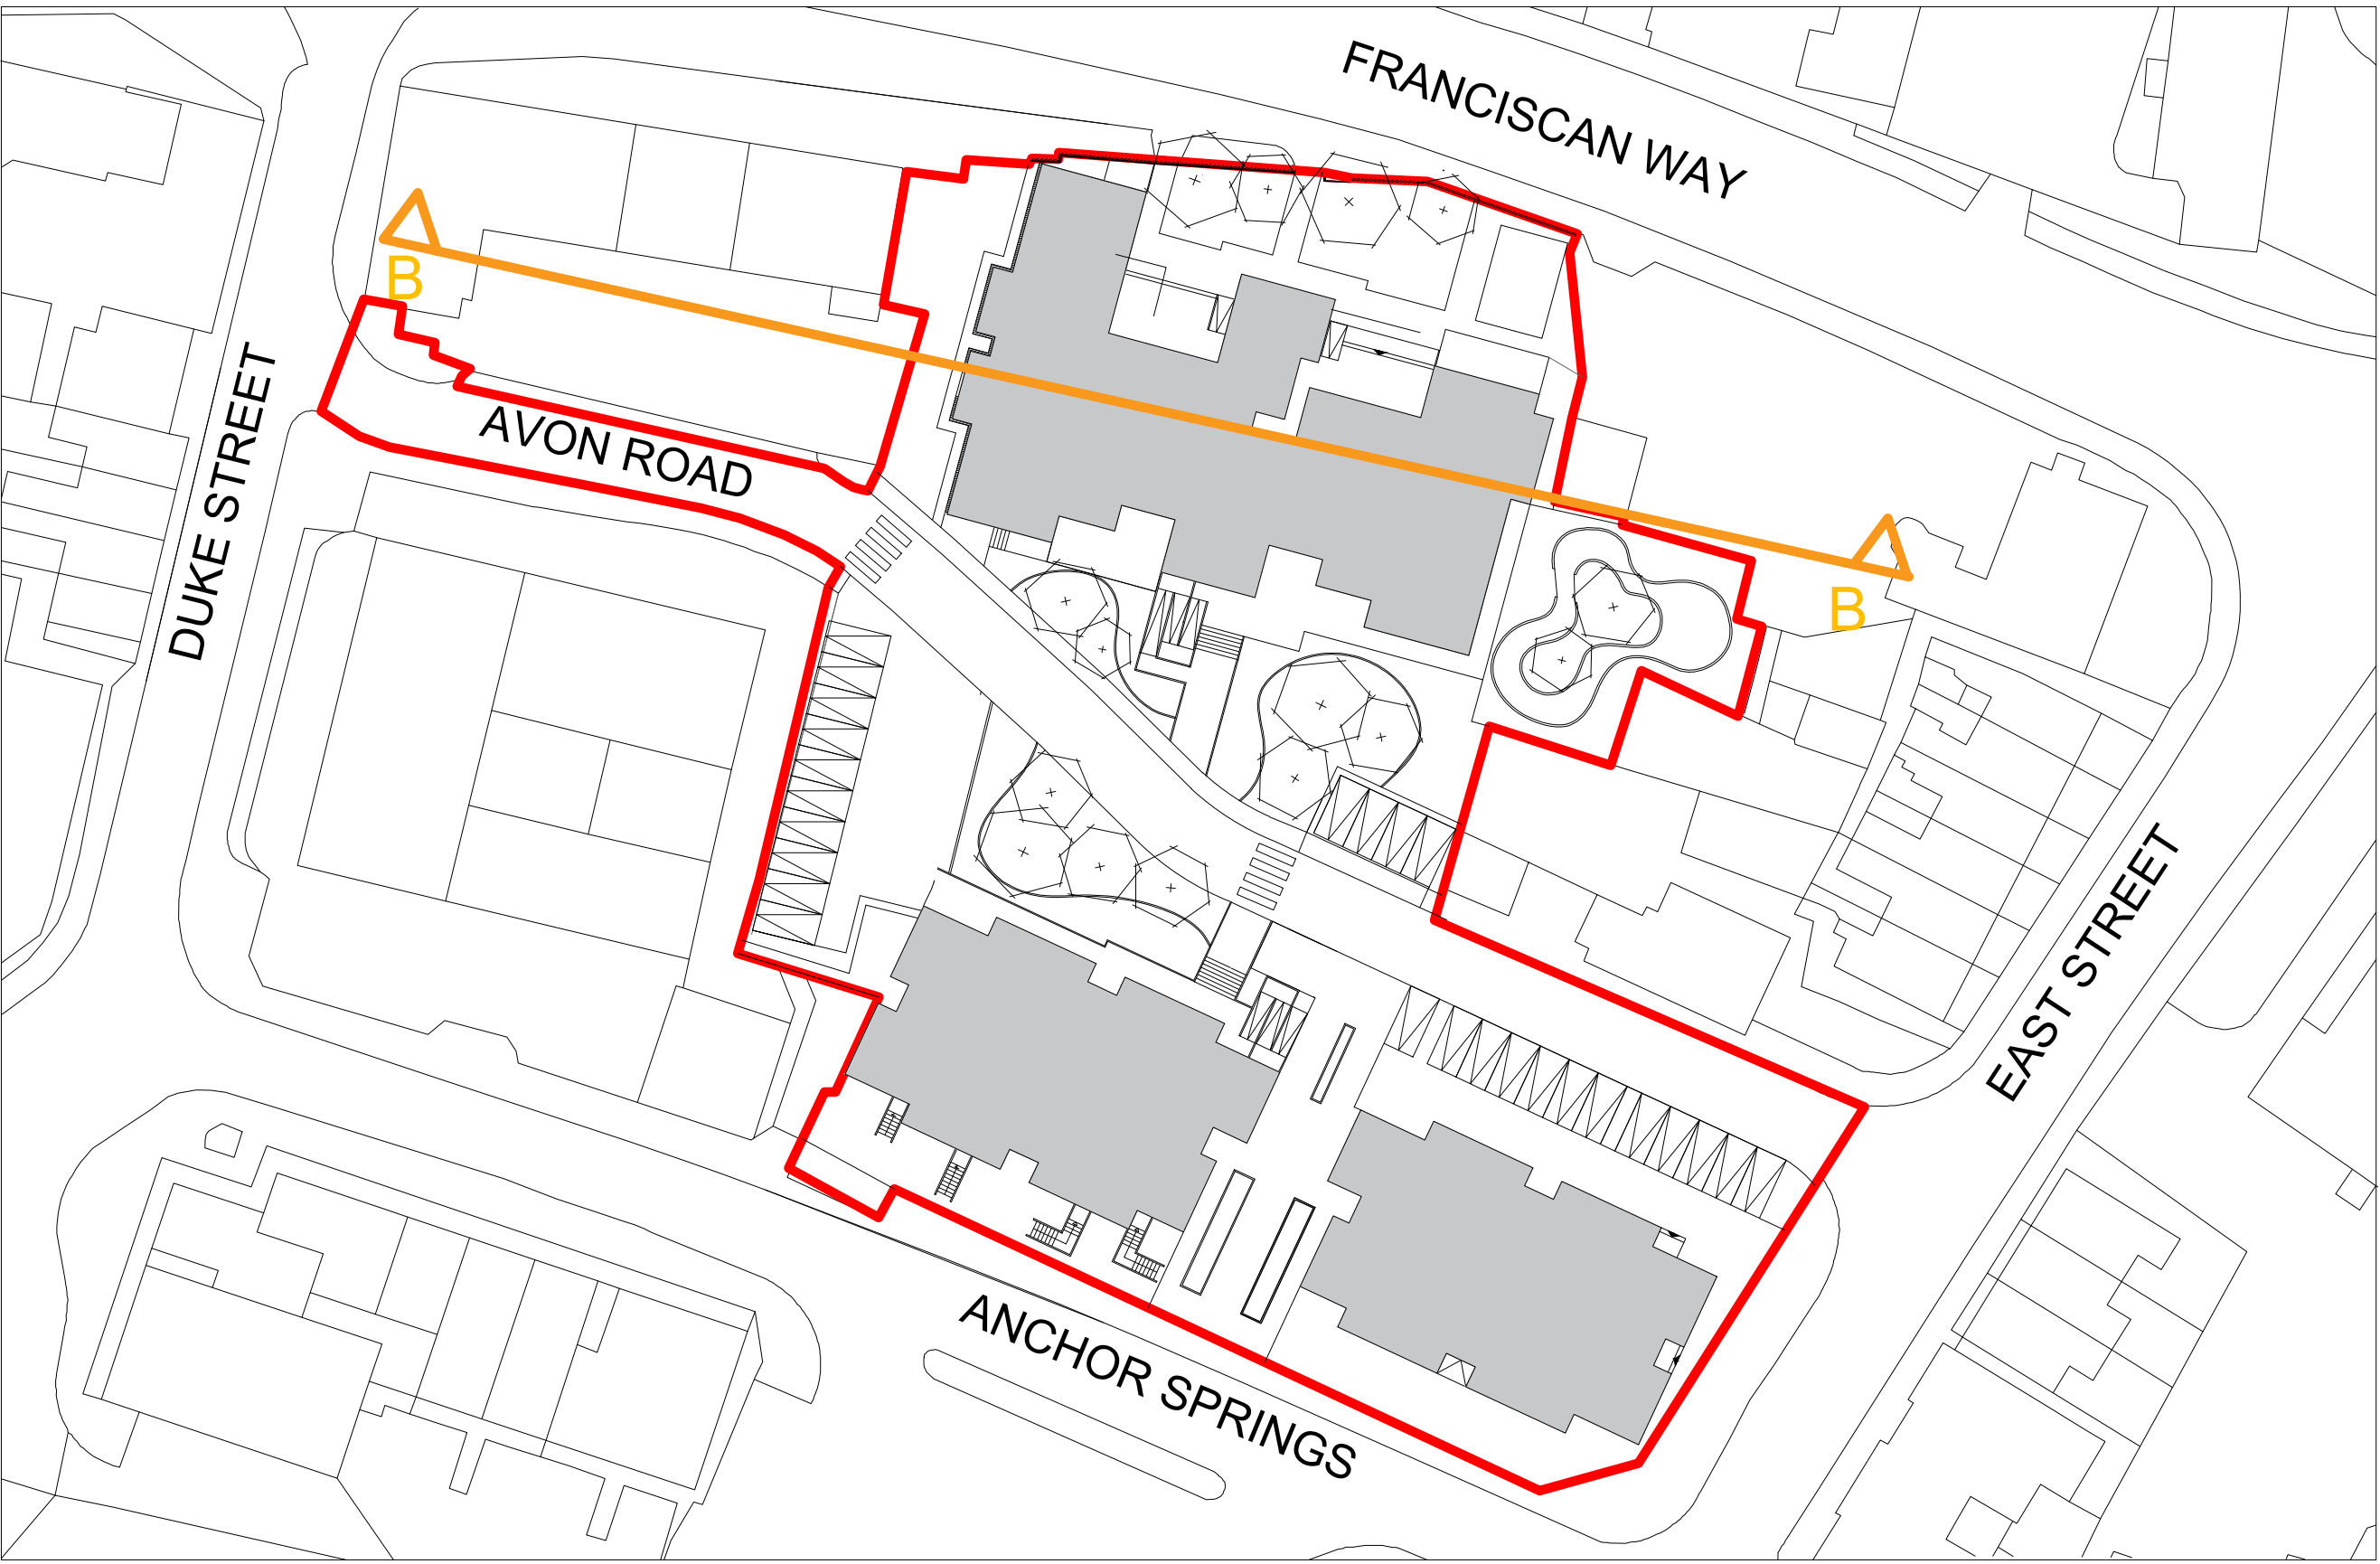

Project
ANCHOR SPRINGS
Littlehampton

Drawing Title
PROPOSED
SECTION B-B

Sheet A0	Scale As indicated	Revision Ro
Date 8.03.2020	Drawn by UrbanS	
Pr no. LH1	Drawing no. LH1-USY-R0-E10-DR-A-0042	

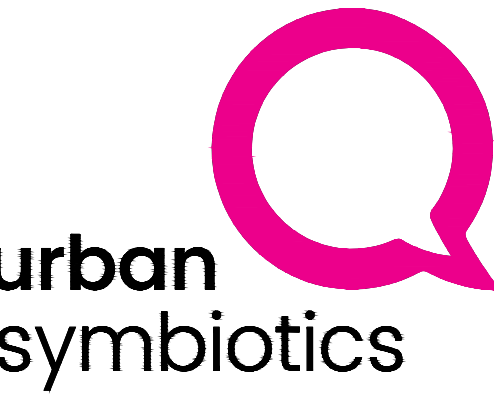

Studio 122, China Works, Black Prince Road, SE1 7SU,
LONDON, UNITED KINGDOM
AVEO Group Limited trading as Urban Symbiotics
Copyright © 2016 AVEO Group Ltd. Registration No. 9981470