
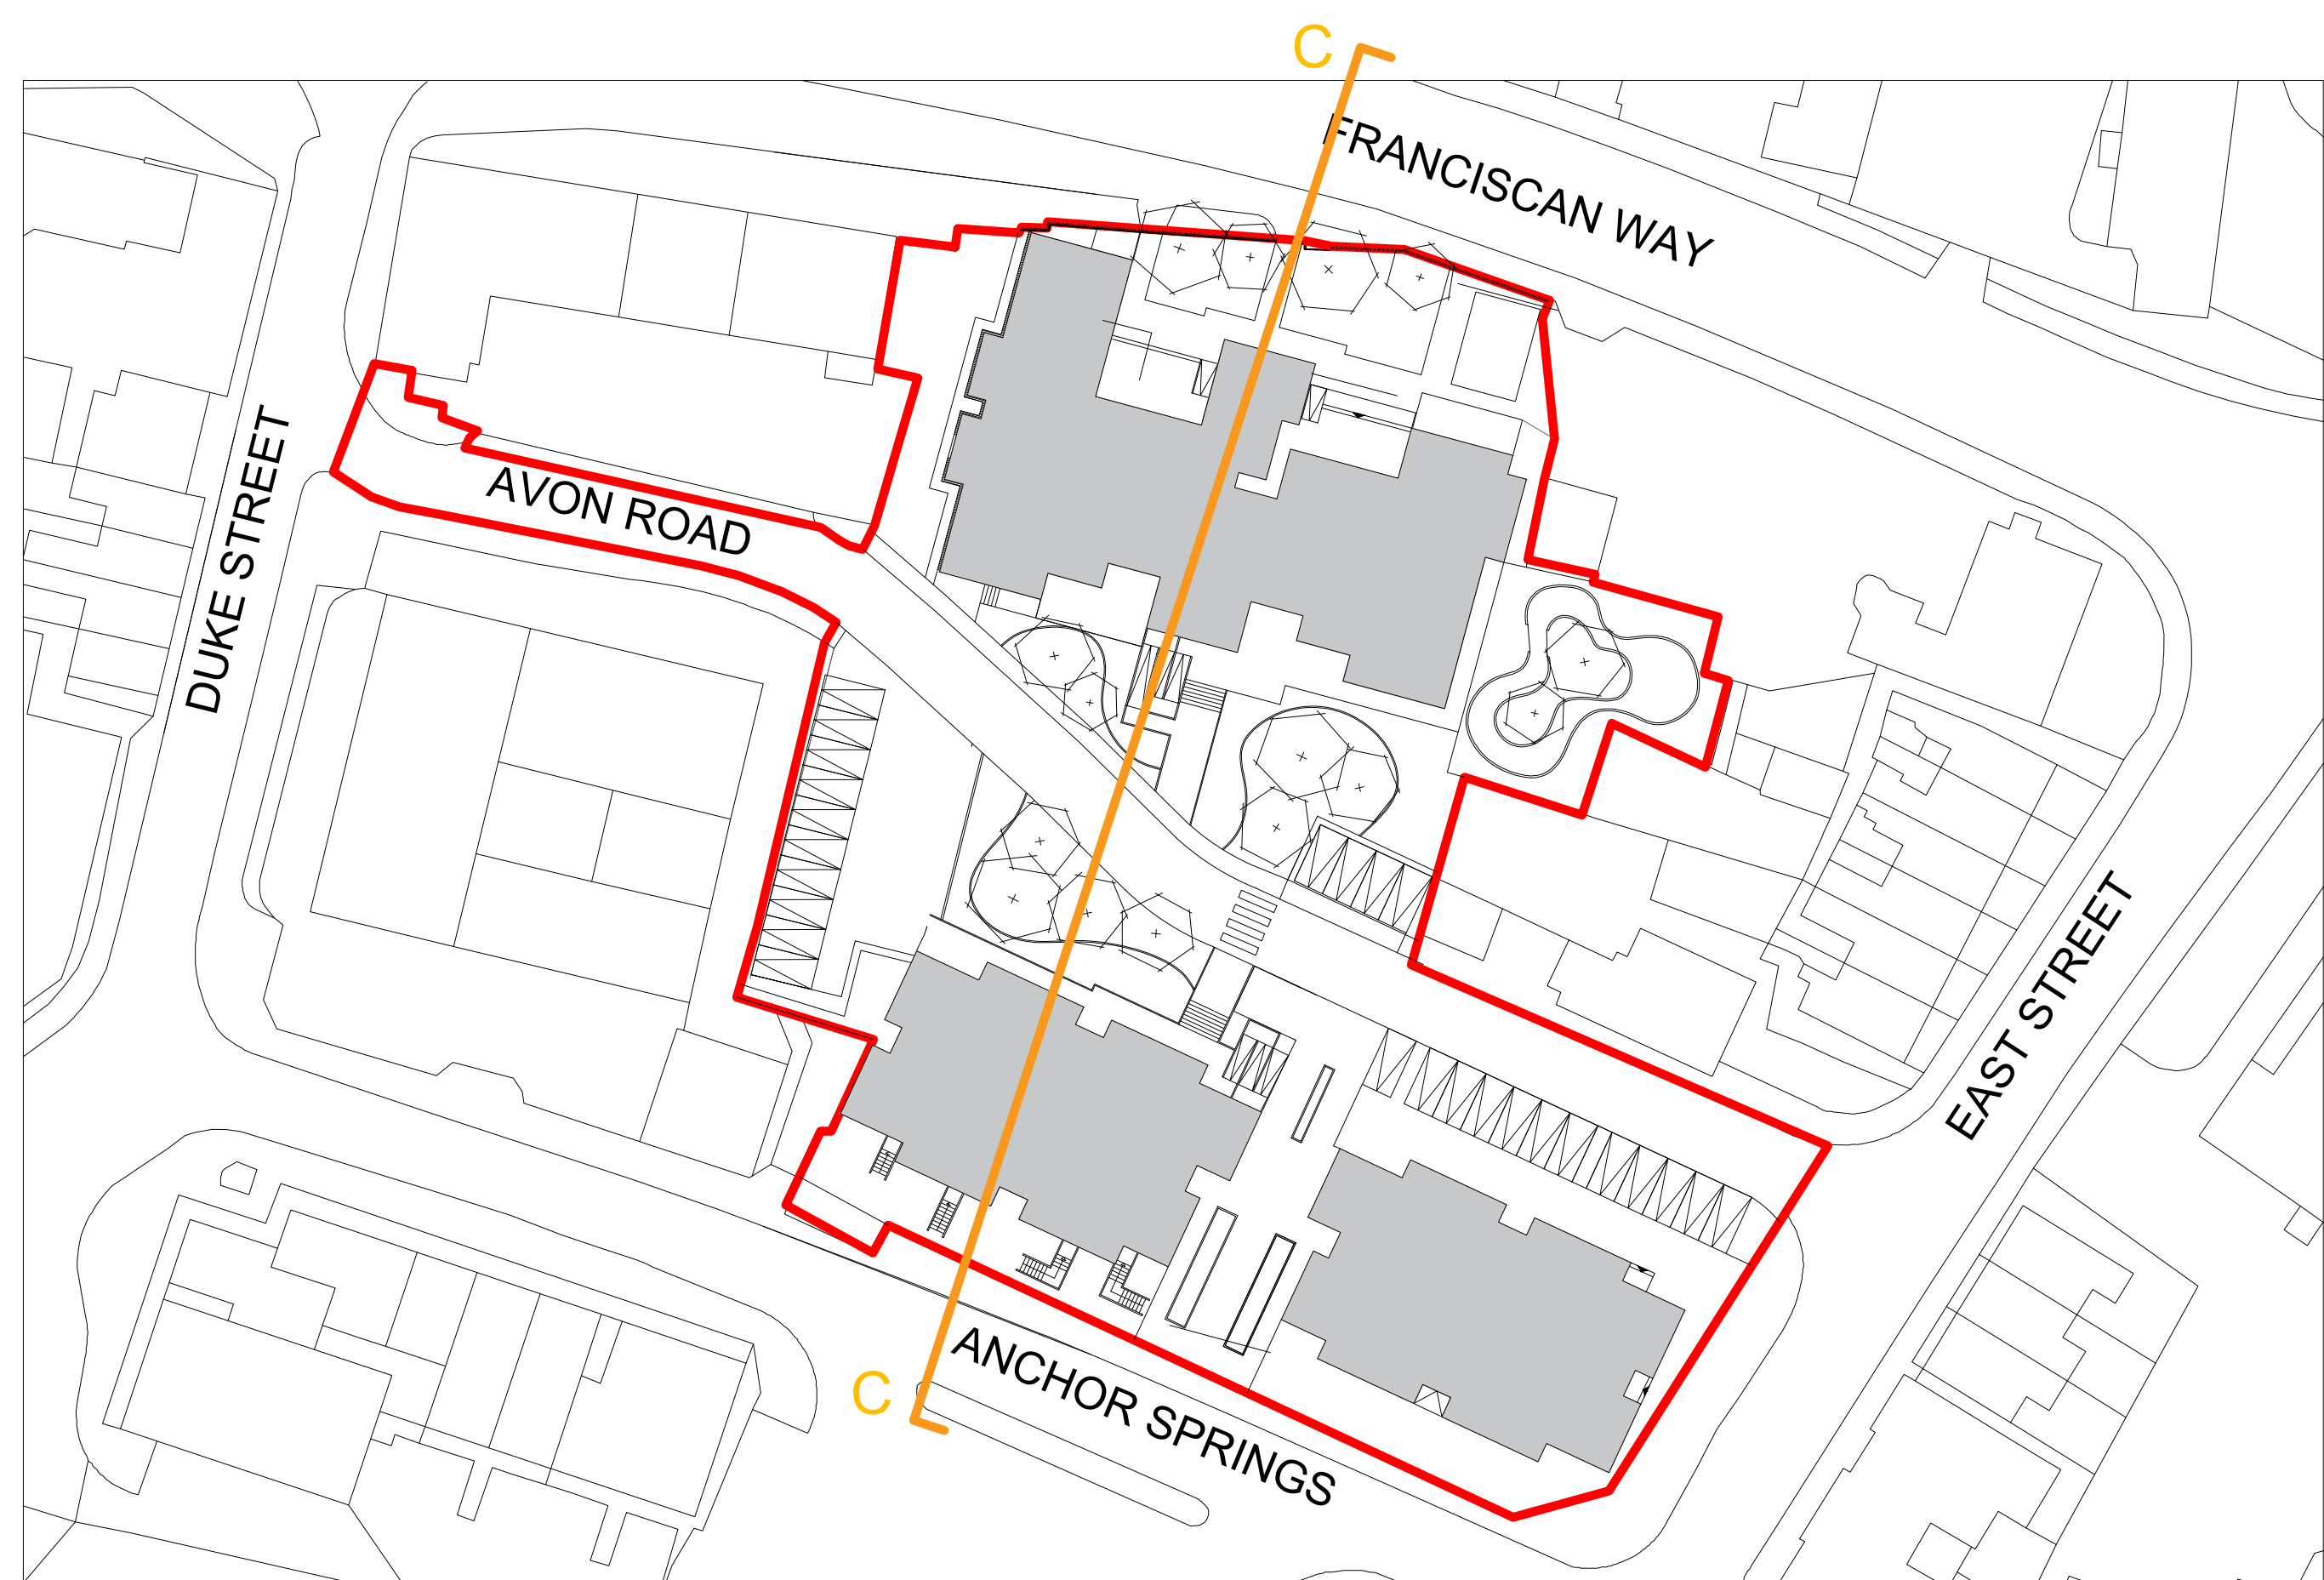
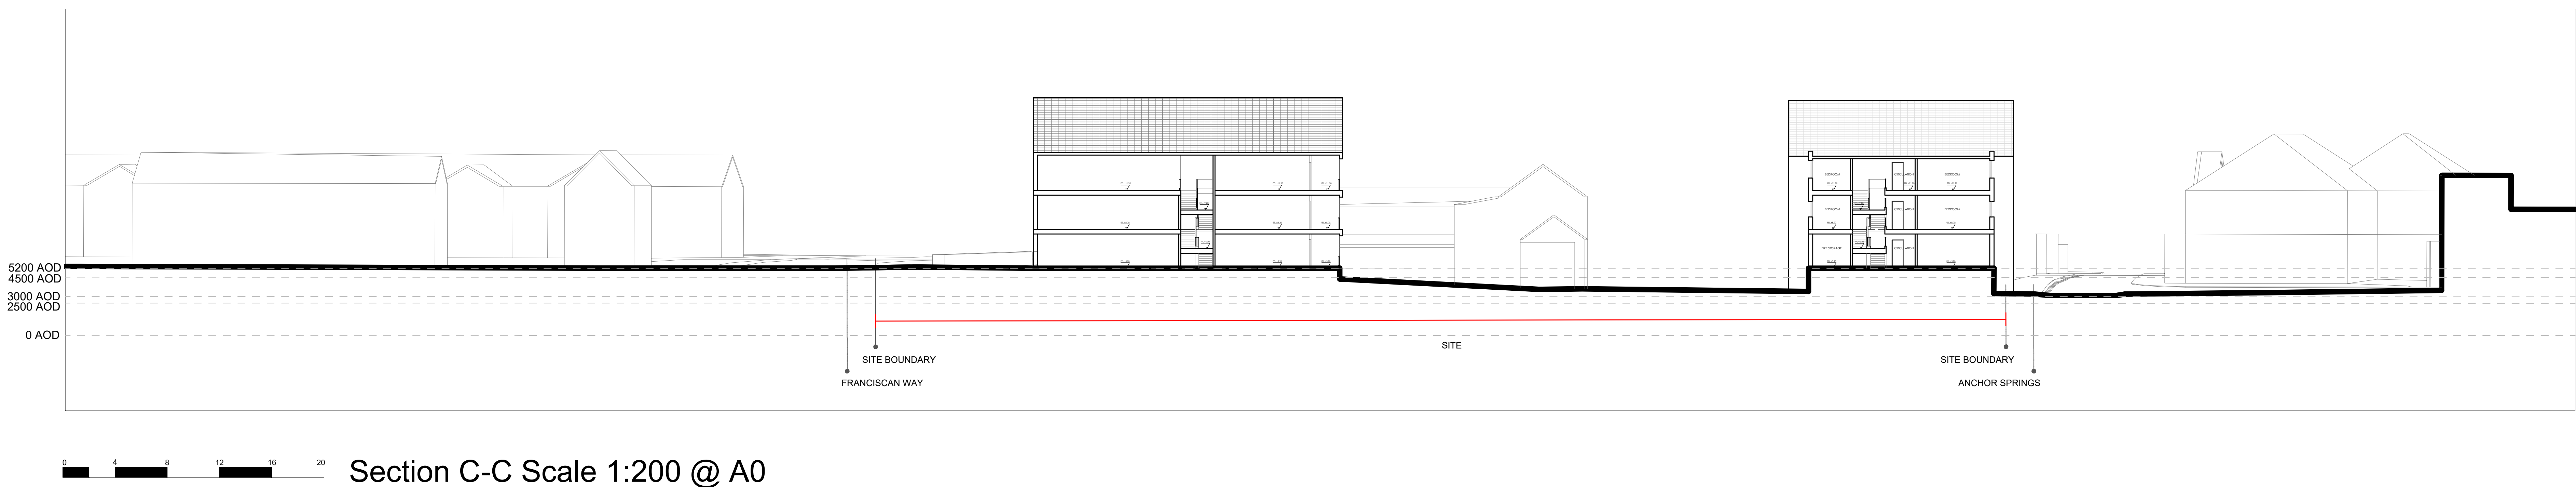



| Legend |               |
|--------|---------------|
|        | Site Boundary |

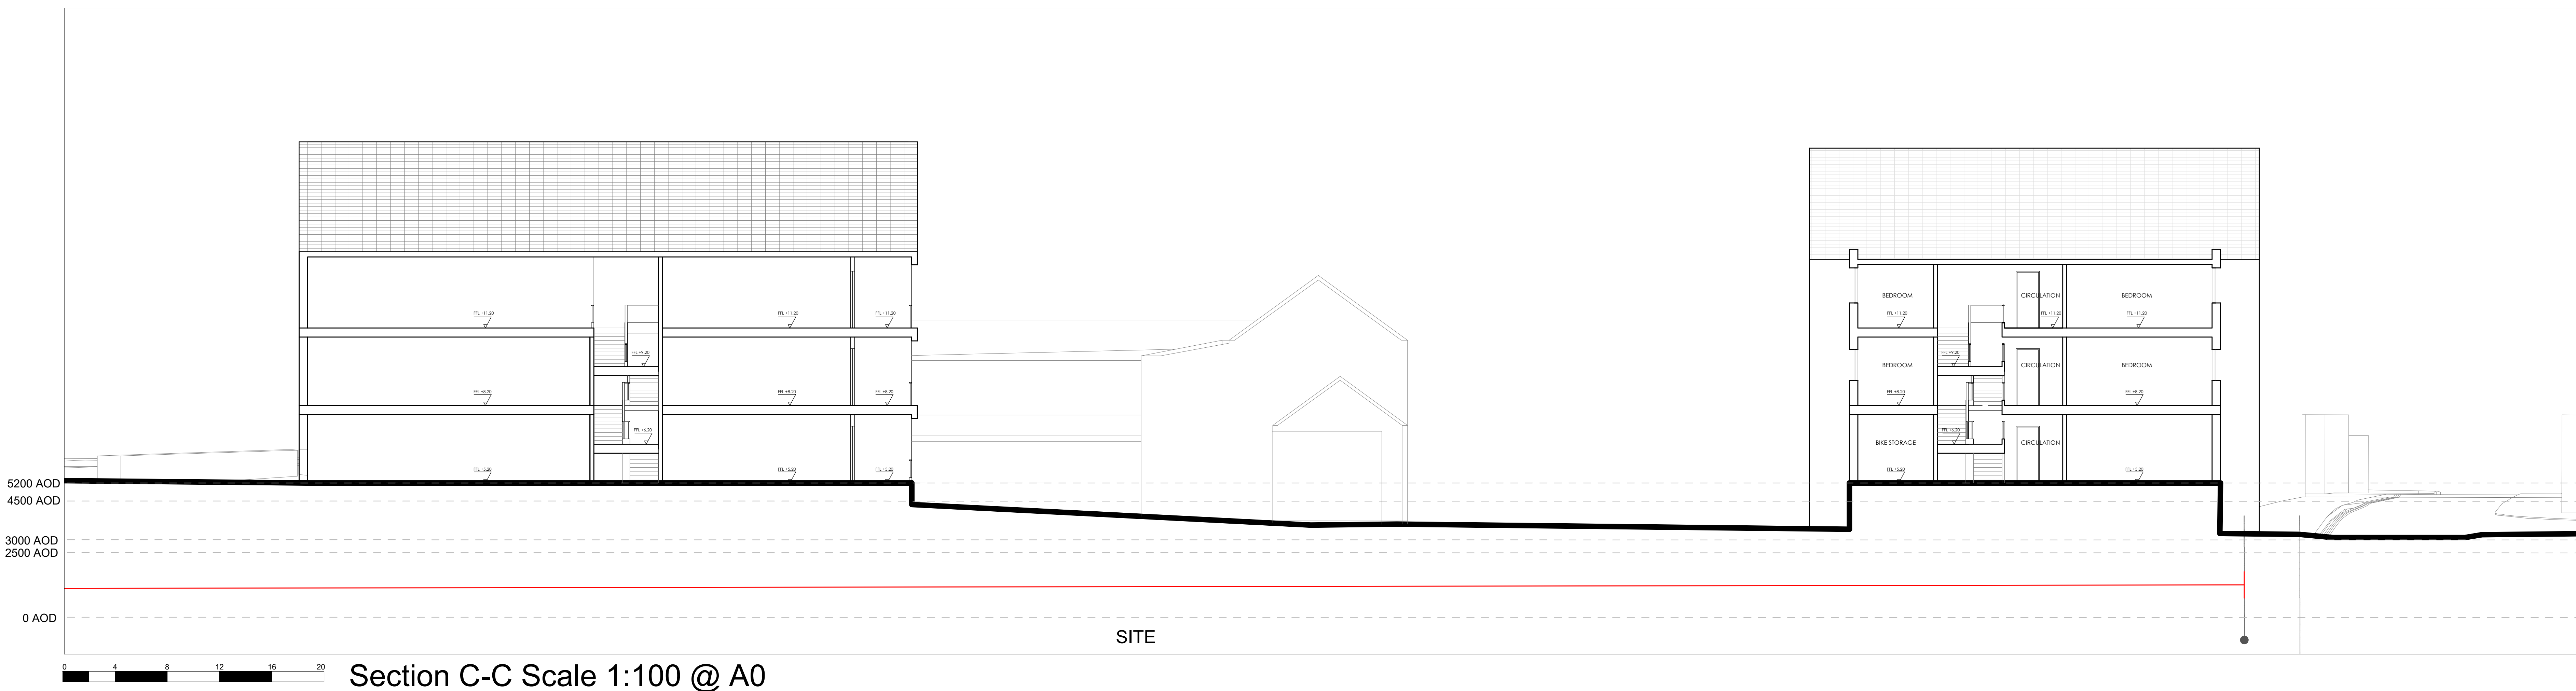

Project  
**ANCHOR SPRINGS**  
Littlehampton

Drawing Tittle  
**PROPOSED**  
**SECTION C-C**

| Sheet            | Scale                           | Revision  |
|------------------|---------------------------------|-----------|
| <b>A0</b>        | <b>As indicated</b>             | <b>R0</b> |
| Date             | Drawn by                        |           |
| <b>8.03.2020</b> | <b>UrbanS</b>                   |           |
| Pr no.           | Drawing no.                     |           |
| <b>LH1</b>       | <b>LH1-USY-R0-E11-DR-A-0043</b> |           |

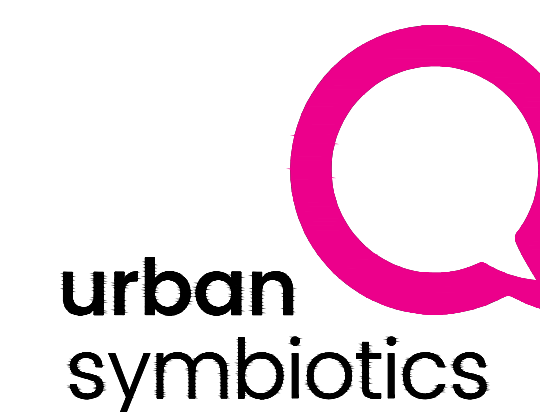

Studio 122, China Works, Black Prince Road, SE1 7SJ,  
LONDON, UNITED KINGDOM  
AVEO Group Limited trading as Urban Symbiotics  
Copyright © 2016 AVEO Group Ltd. Registration No. 9981470