

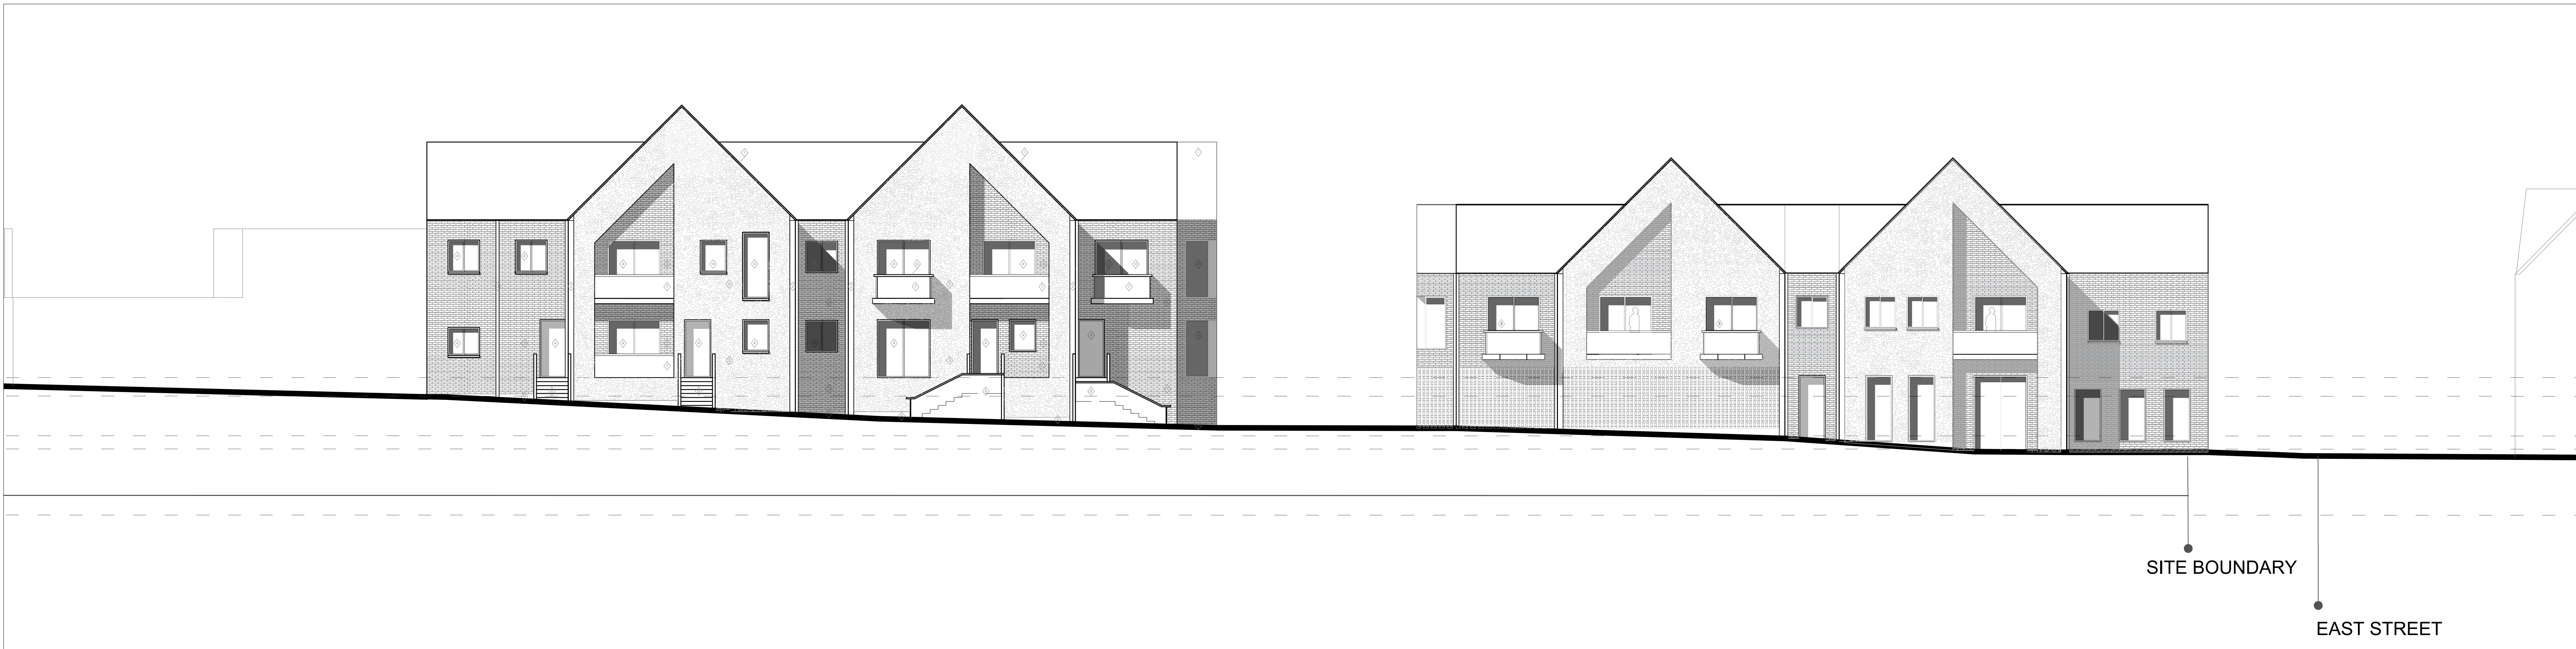


Elevation F | Anchor Springs Scale 1:100 @ A0

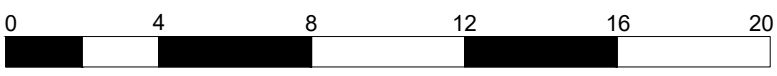


Elevation F | Anchor Springs Scale 1:200 @ A0

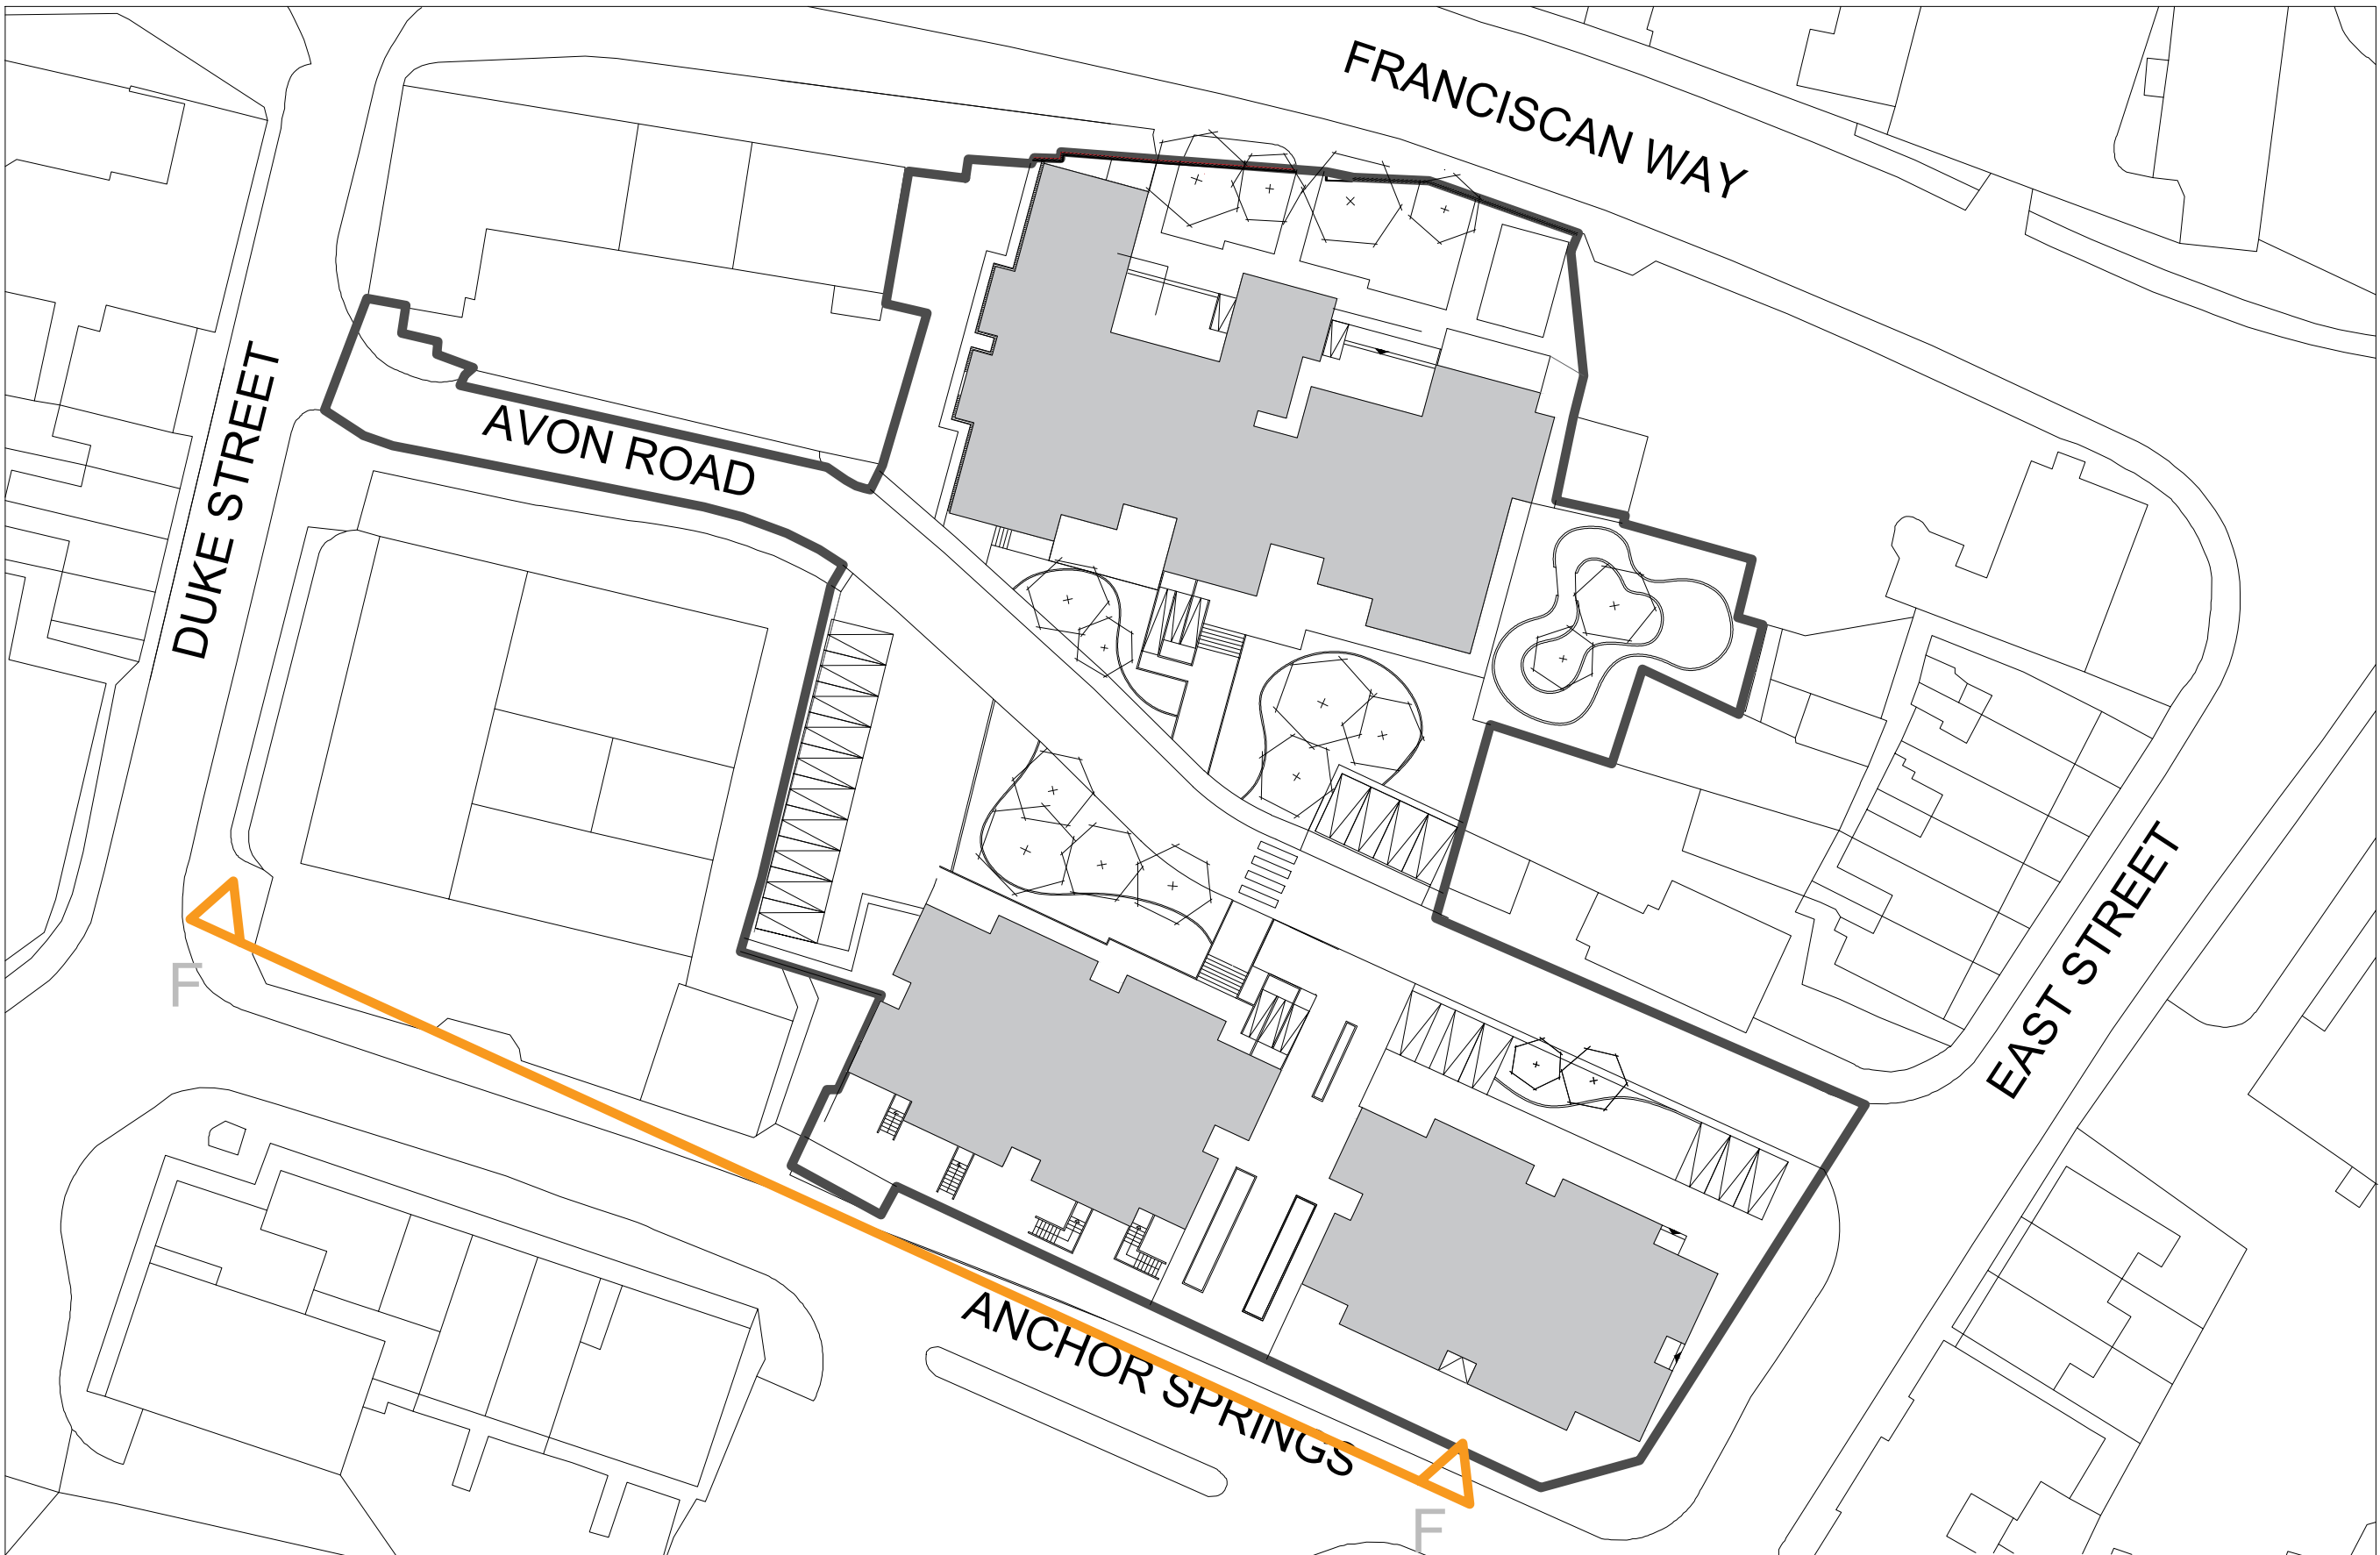


LEGEND

- 1 SLATE TILES
- 2 LIMESTONE
- 3 KNAPPED FLINT WALL
- 4 GLASS
- 5 RED BRICK WALL
- 6 CHAMPHER BALCONY
- 7 GLAZED HANDRAIL
- 8 CONCRETE
- 9 STONE PLINTH

Legend

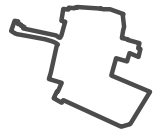 Site Boundary

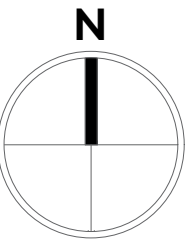

Project
ANCHOR SPRINGS
Littlehampton

Drawing Tittle
PROPOSED
ELEVATION F- ANCHOR SPRINGS

Sheet A0	Scale As indicated	Revision R1
Date 8.04.2020	Drawn by UrbanS	
Pr no. LH1	Drawing no. LH1-USY-R0-E2-DR-A-0030	

