




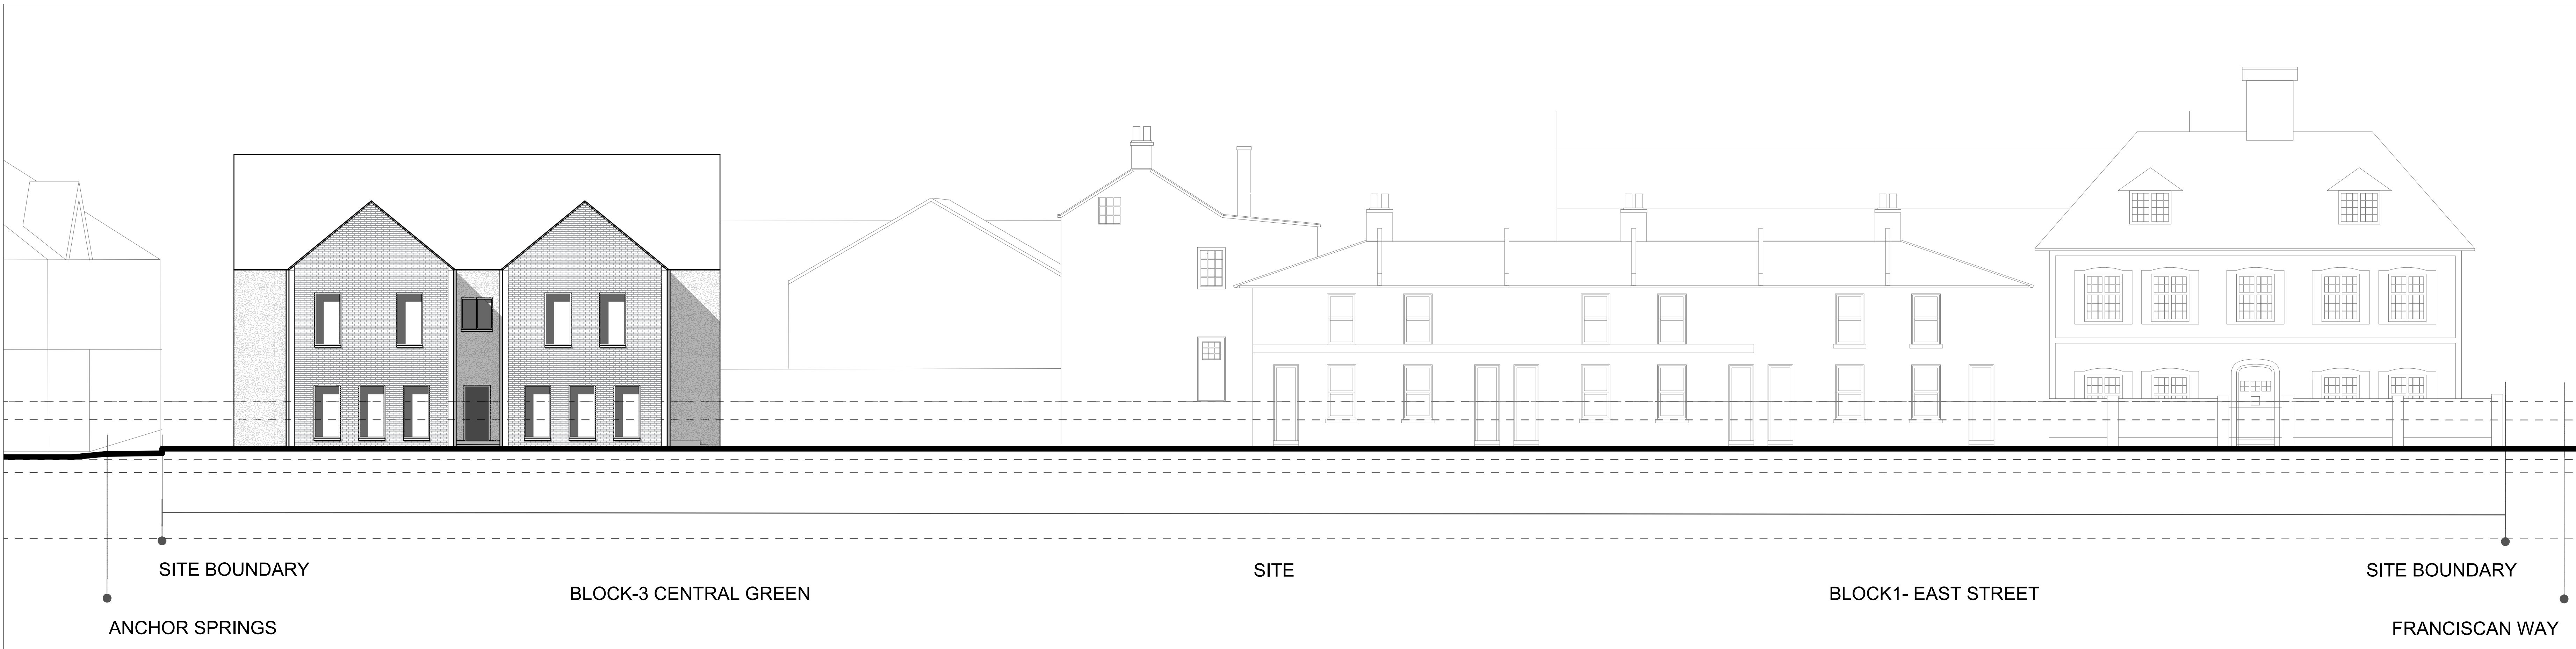

Elevation G' | East Street Scale 1:100 @ A0

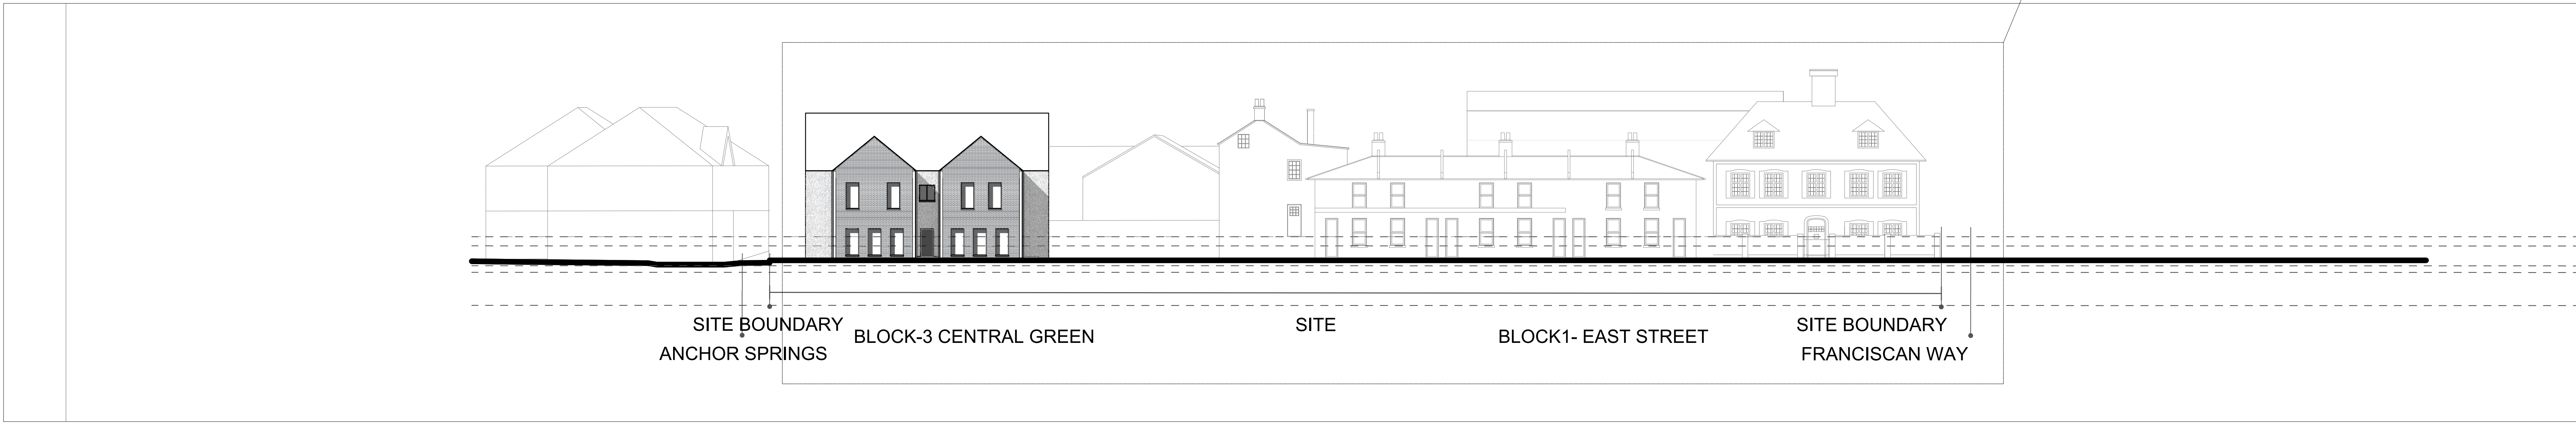


Elevation G' | East Street Scale 1:200 @ A0

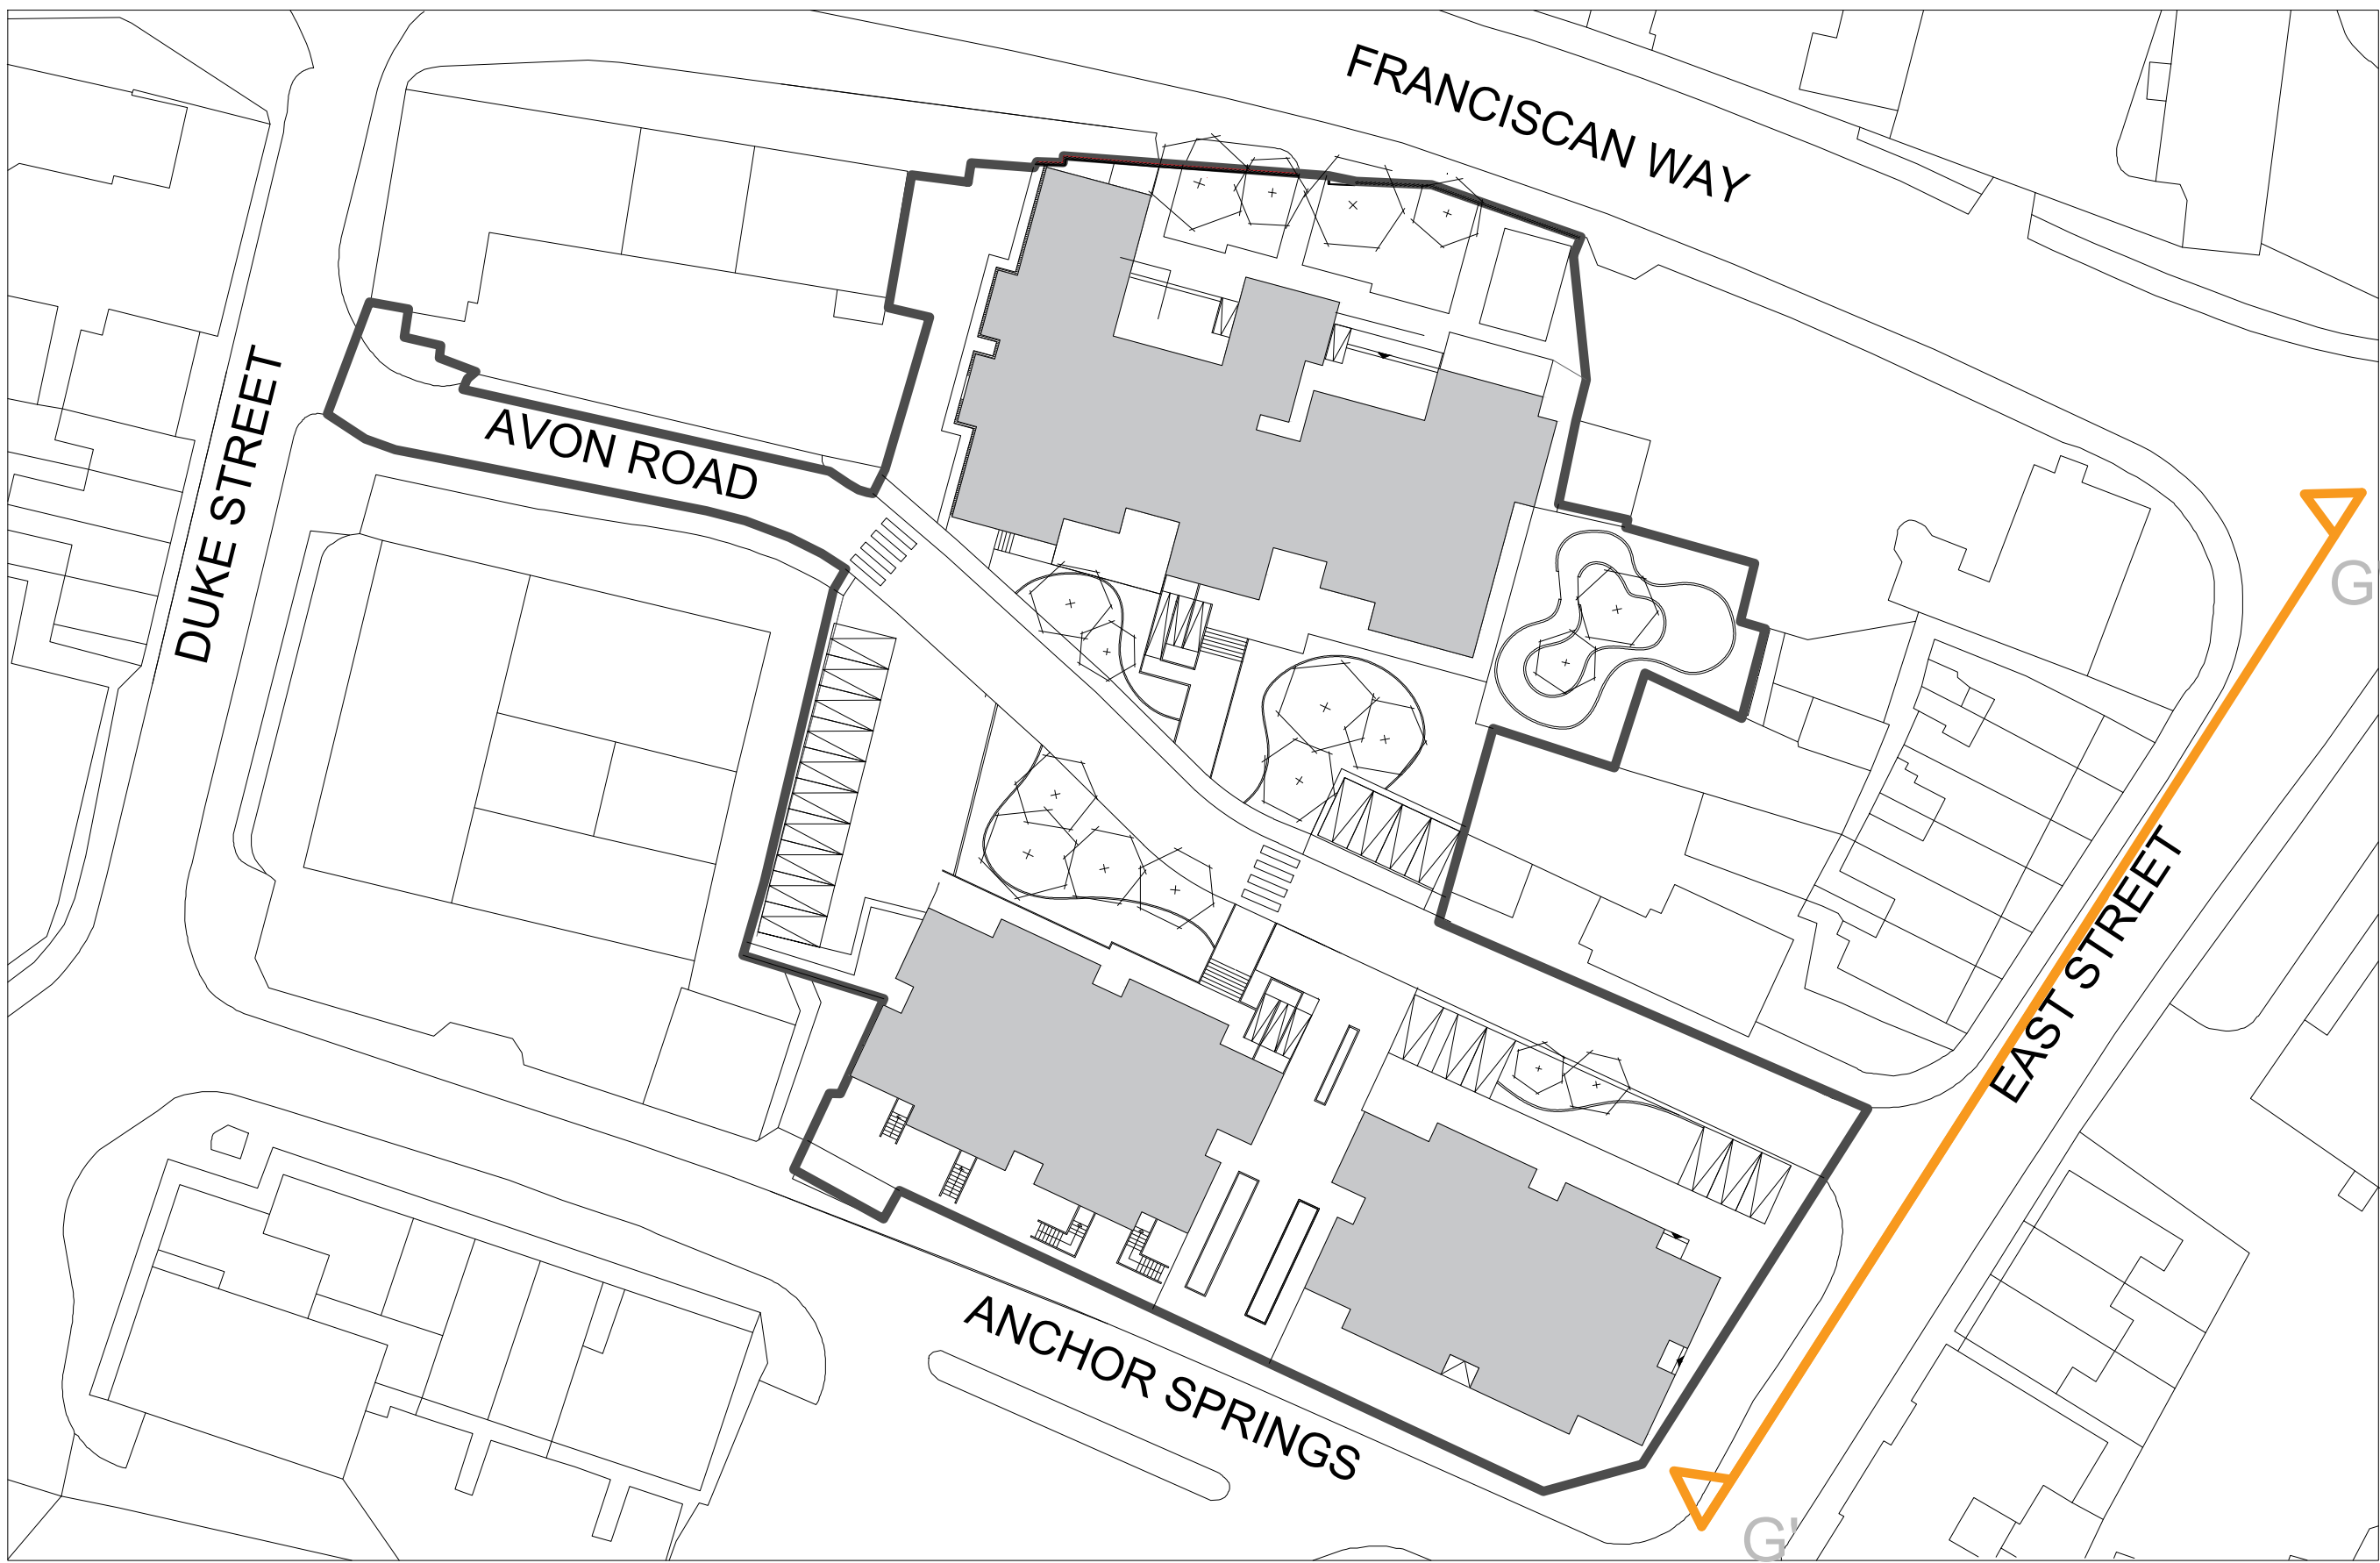

## LEGEND

- 1 SLATE TILES
- 2 LIMESTONE
- 3 KNAPPED FLINT WALL
- 4 GLASS
- 5 RED BRICK WALL
- 6 CHAMPHER BALCONY
- 7 GLAZED HANDRAIL
- 8 CONCRETE
- 9 STONE PLINTH

| Legend |               |
|--------|---------------|
|        | Site Boundary |

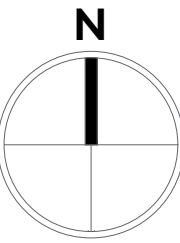

Project  
**ANCHOR SPRINGS**  
**Littlehampton**

Drawing Tittle  
**PROPOSED**  
**ELEVATION G'- EAST STREET**

| Sheet            | Scale                          | Revision  |
|------------------|--------------------------------|-----------|
| <b>A0</b>        | <b>As indicated</b>            | <b>R1</b> |
| Date             | Drawn by                       |           |
| <b>8.04.2020</b> | <b>UrbanS</b>                  |           |
| Pr no.           | Drawing no.                    |           |
| <b>LH1</b>       | <b>LH1-USY-R0-E3-DR-A-0031</b> |           |



Studio 122, China Works, Black Prince Road, SE1 7SL,  
LONDON, UNITED KINGDOM  
AVEO Group Limited trading as Urban Symbiotics  
Copyright © 2016 AVEO Group Ltd. Registration No. 9981470