


SITE PLAN | Scale 1:200 @ A0

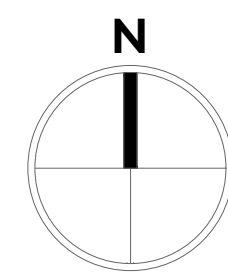

Legend	
	Site Boundary
FD120	Fire Rated Door 120 mn
FW120	Fire Rated window 120 mn

Materials	
	Interlock Tile Pavement
	Public Tile Pavement
	Balconies Tile Pavement
	Tactile Pavement
	Grass Type 1
	Grass Type 2

Trees/ Shrubs	
	Tree Type 01
	Tree Type 02
	Tree Type 03
	Shrub

Project
**ANCHOR SPRINGS,
Littlehampton**

Drawing Title
**PROPOSED
SITE PLAN**

Sheet	Scale	Revision
A0	As indicated	R1
Date 8.04.2020	Drawn by UrbanS	
Pr no. LH1	Drawing no. LH1-USY-R0-MP-DR-A-0002	

