




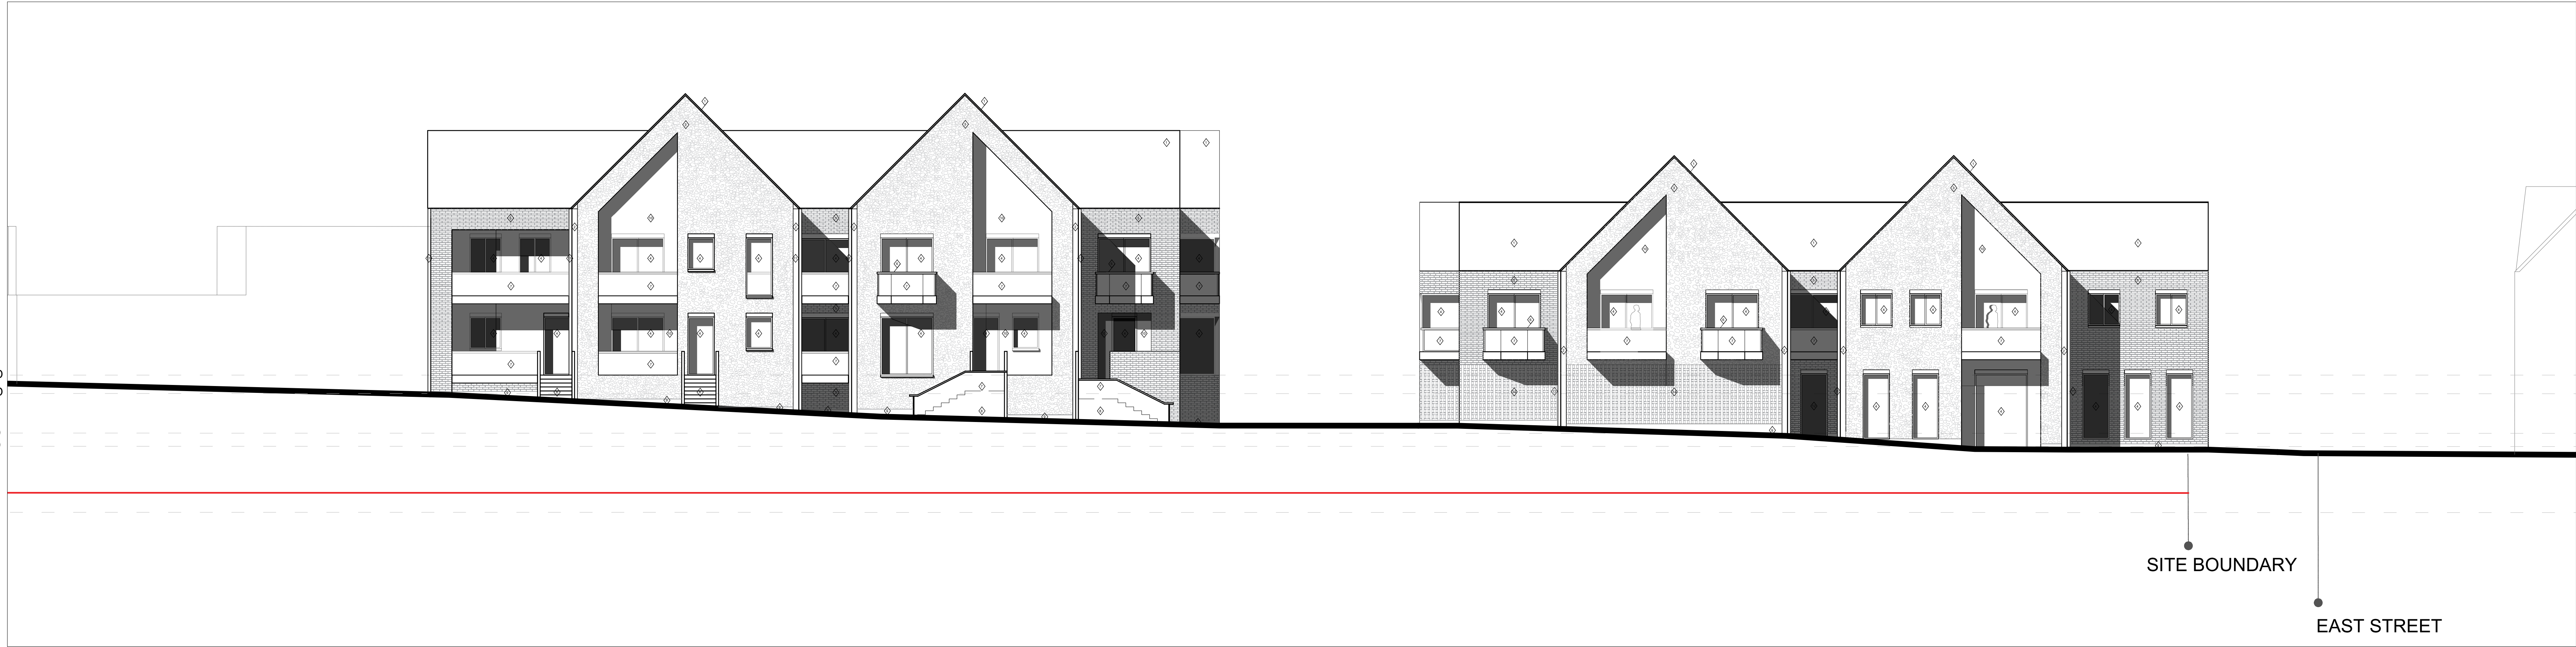

Elevation F | Anchor Springs Scale 1:100 @ A0

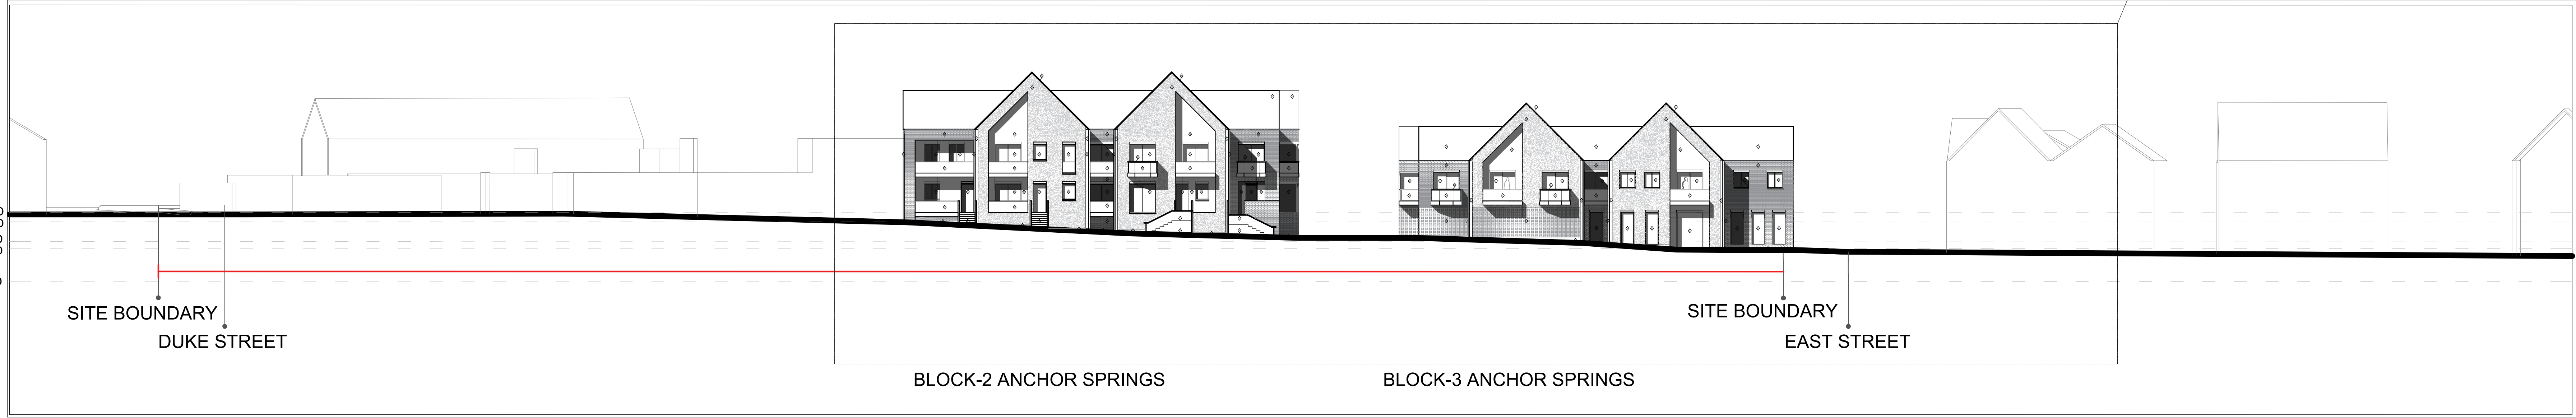

Elevation F | Anchor Springs Scale 1:200 @ A0

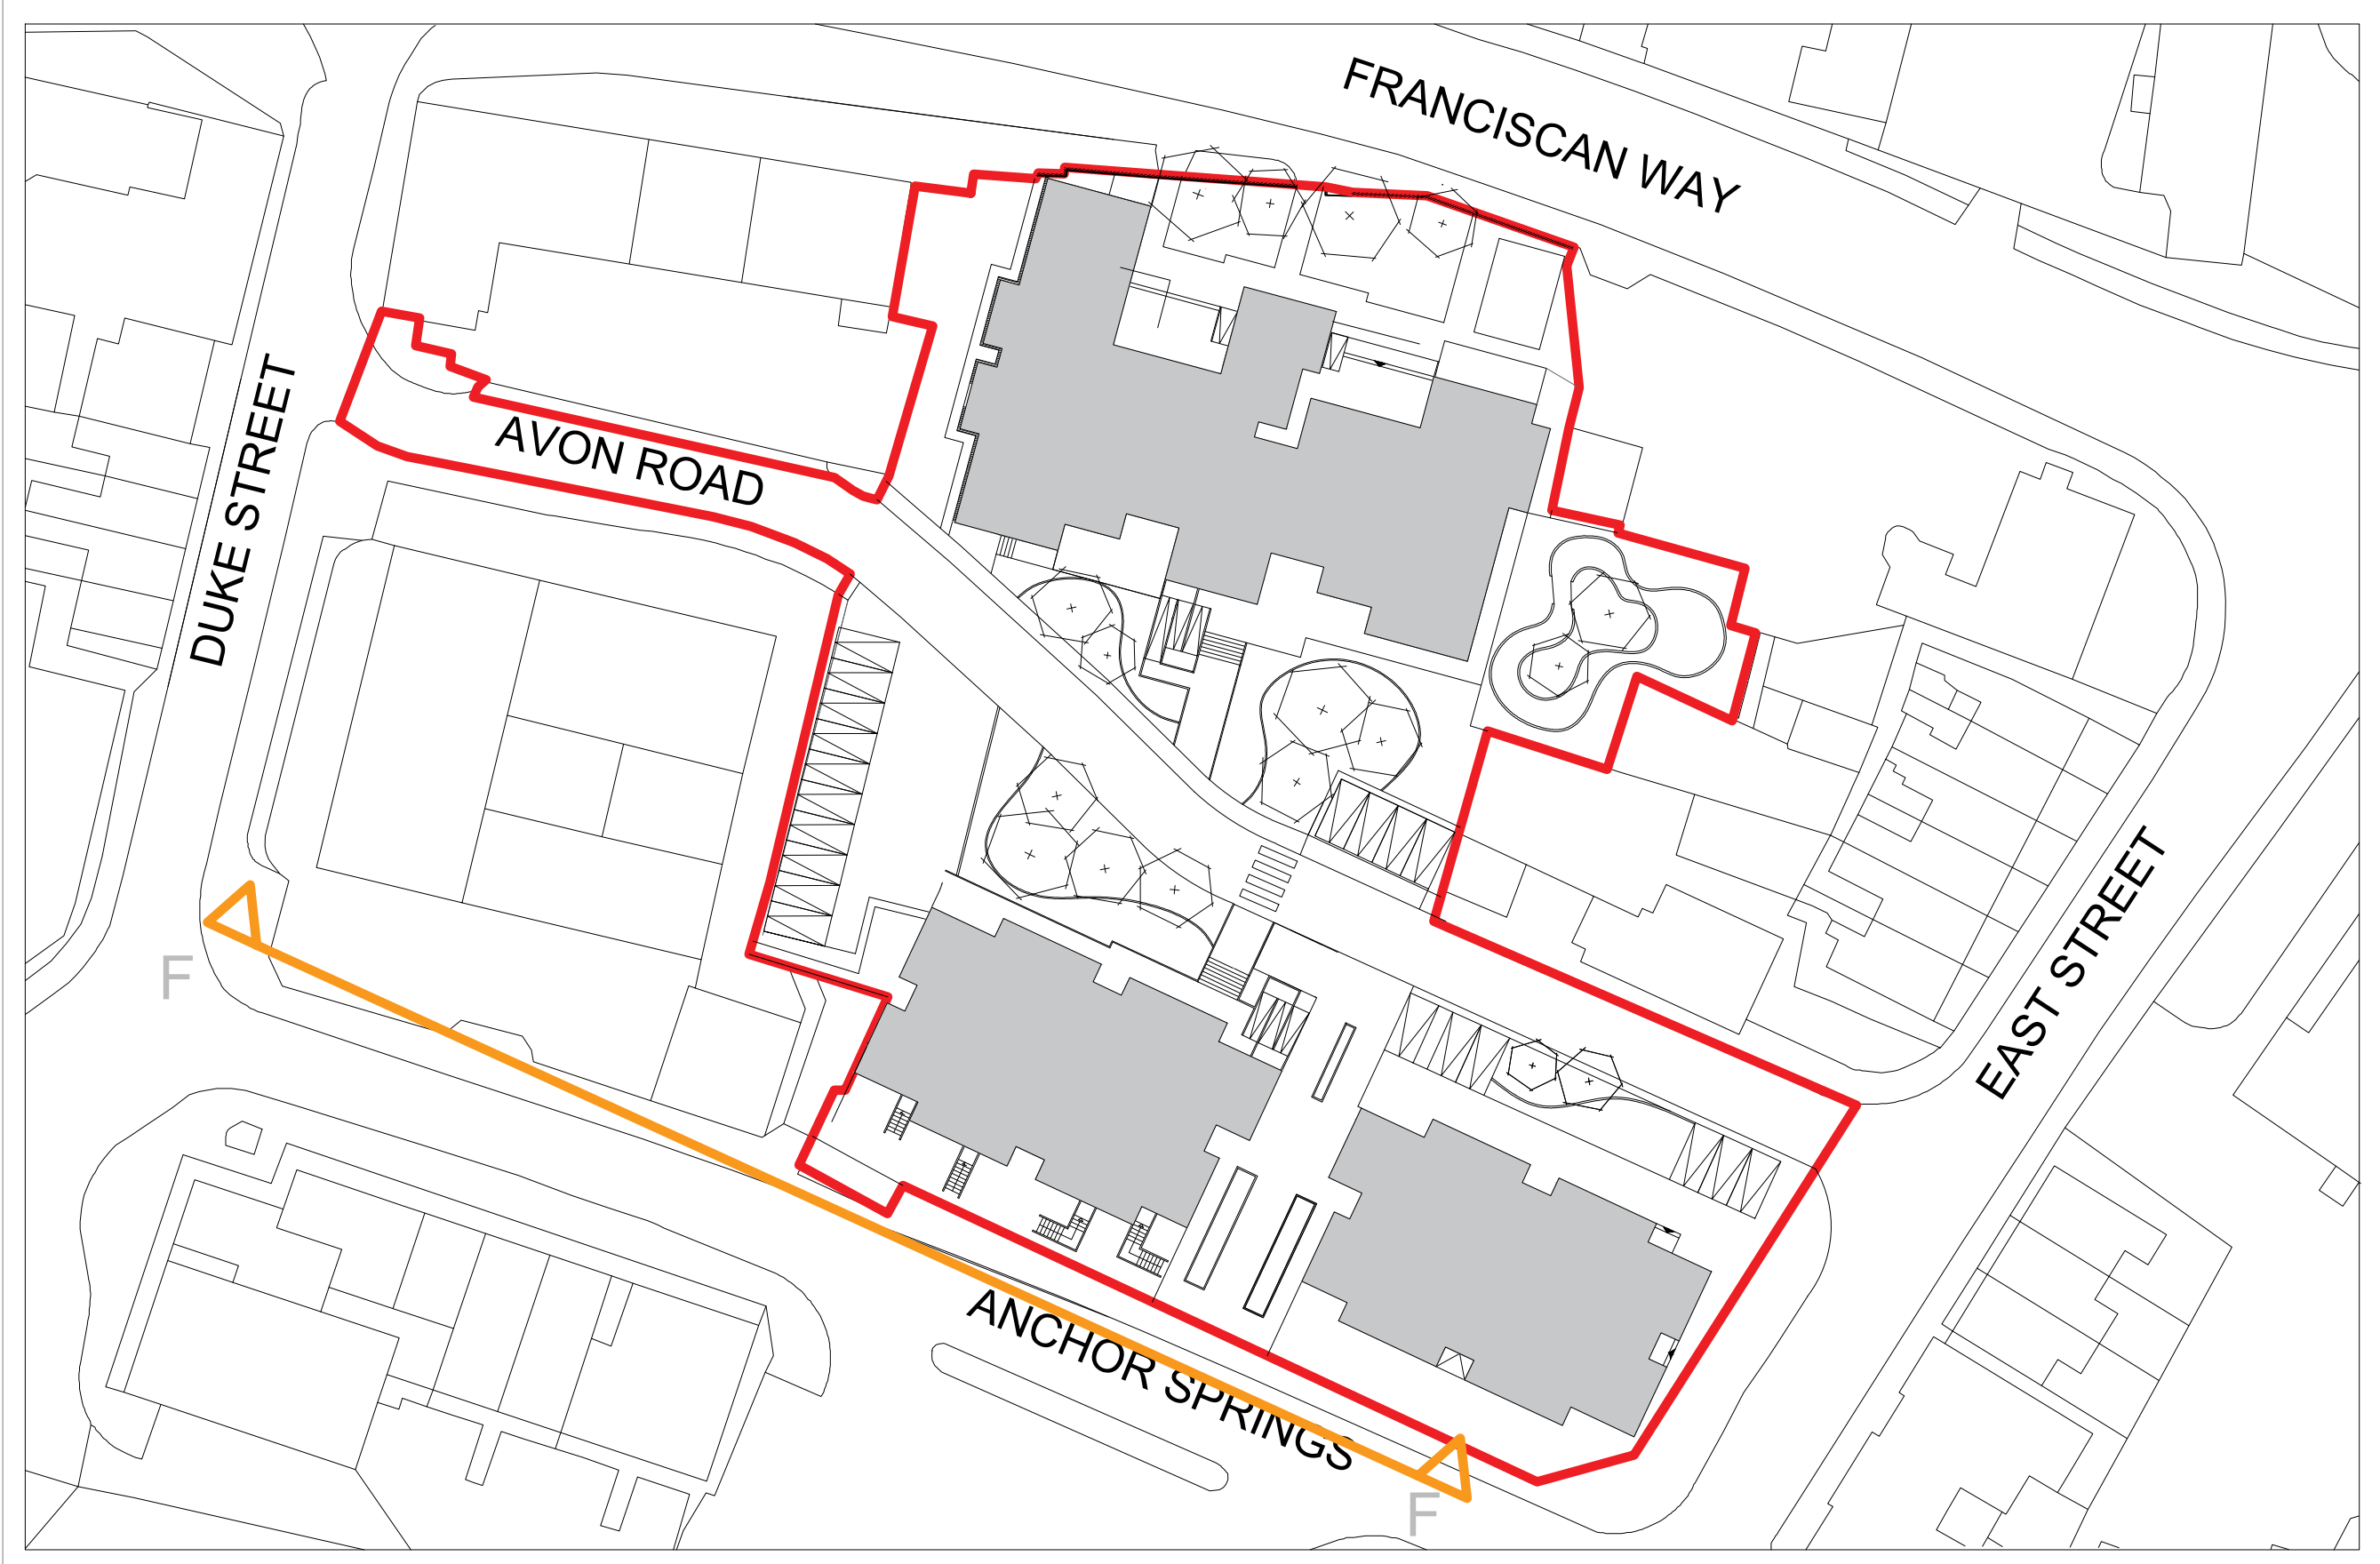

- LEGEND
- 1

SLATE TILES
- 2

LIMESTONE
- 3

KNAPPED FLINT
- 4

GLASS
- 5

RED BRICK WALL
- 6

CHAMPHER BALCONY
- 7

GLAZED HANDRAIL
- 8

CONCRETE
- 9

STONE PLINTH
- 10

BEIGE RENDER
- 11

GUTTERING
- 12

WOODEN DOORS
- 13

LOUVRE
- 14

SEAMLESS PERFORATED BRICK SCREEN

Legend

Site Boundary

Project
ANCHOR SPRINGS
Littlehampton

Drawing Tittle
PROPOSED
ELEVATION F- ANCHOR SPRINGS

Sheet A0	Scale As indicated	Revision R2
Date 14.10.2020	Drawn by UrbanS	
Pr no. LH1	Drawing no. LH1-USY-R0-E2-DR-A-0030	

