




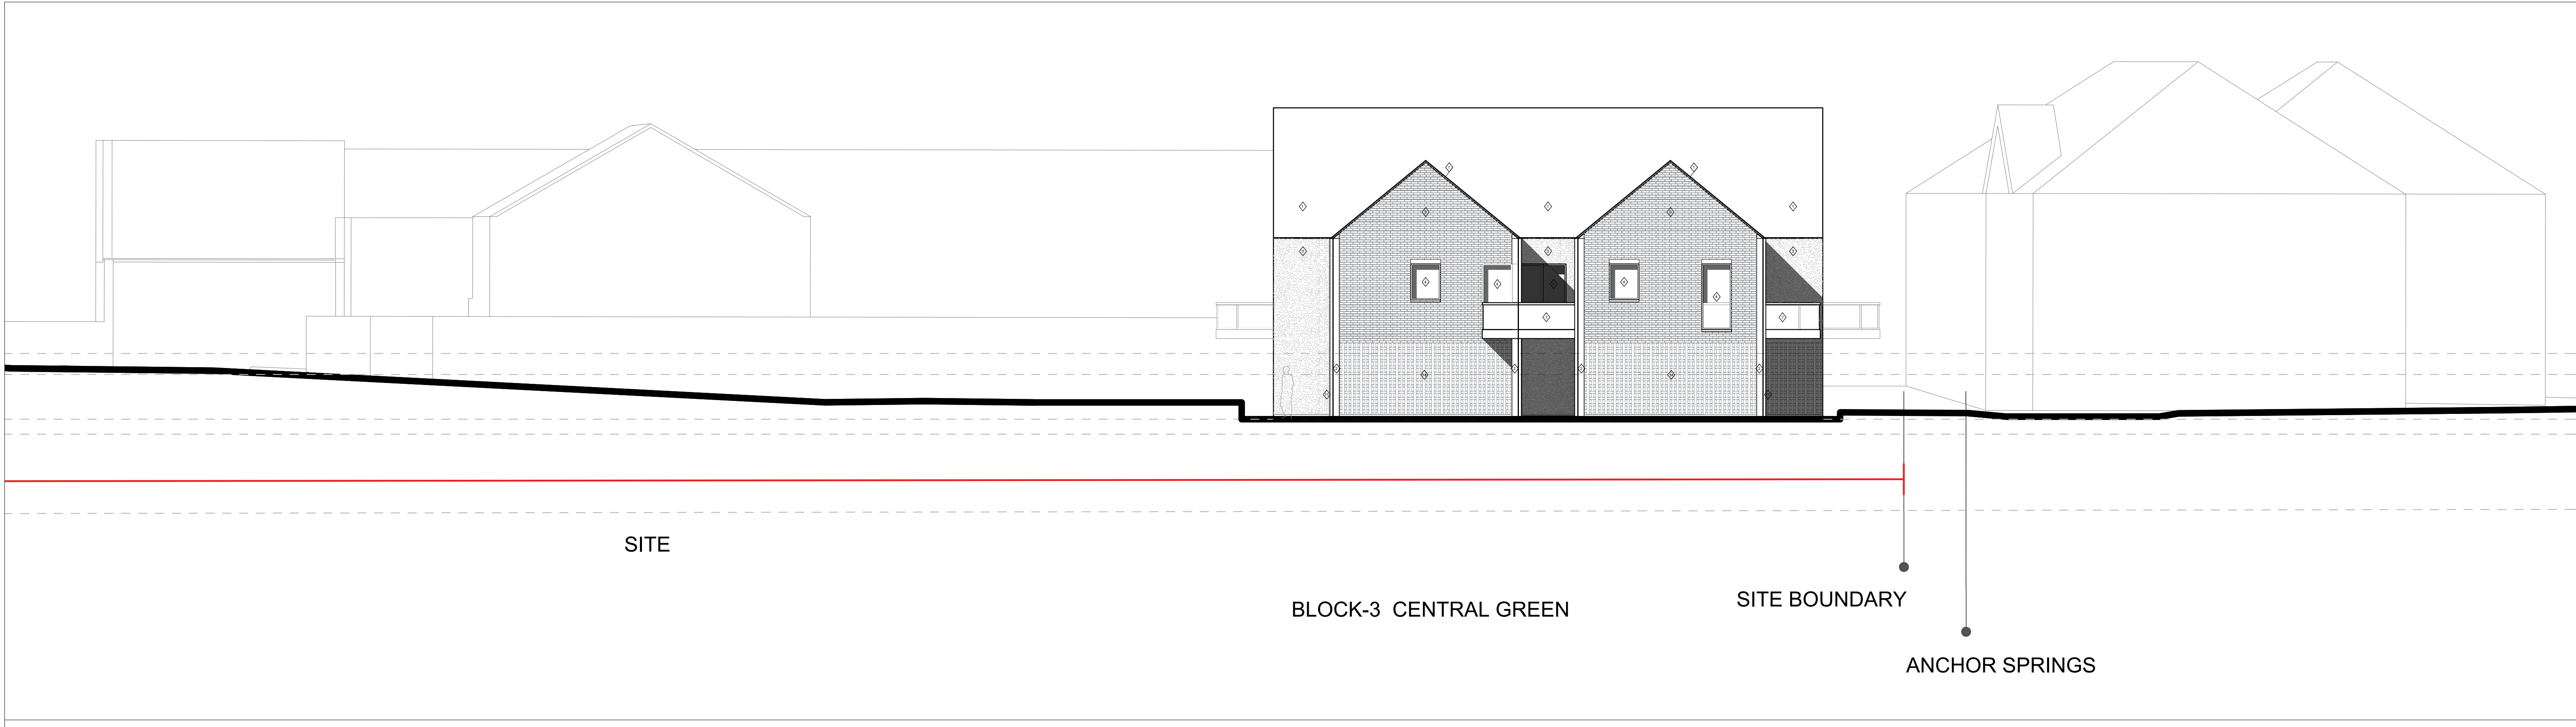

Elevation D 1:100 @ A0

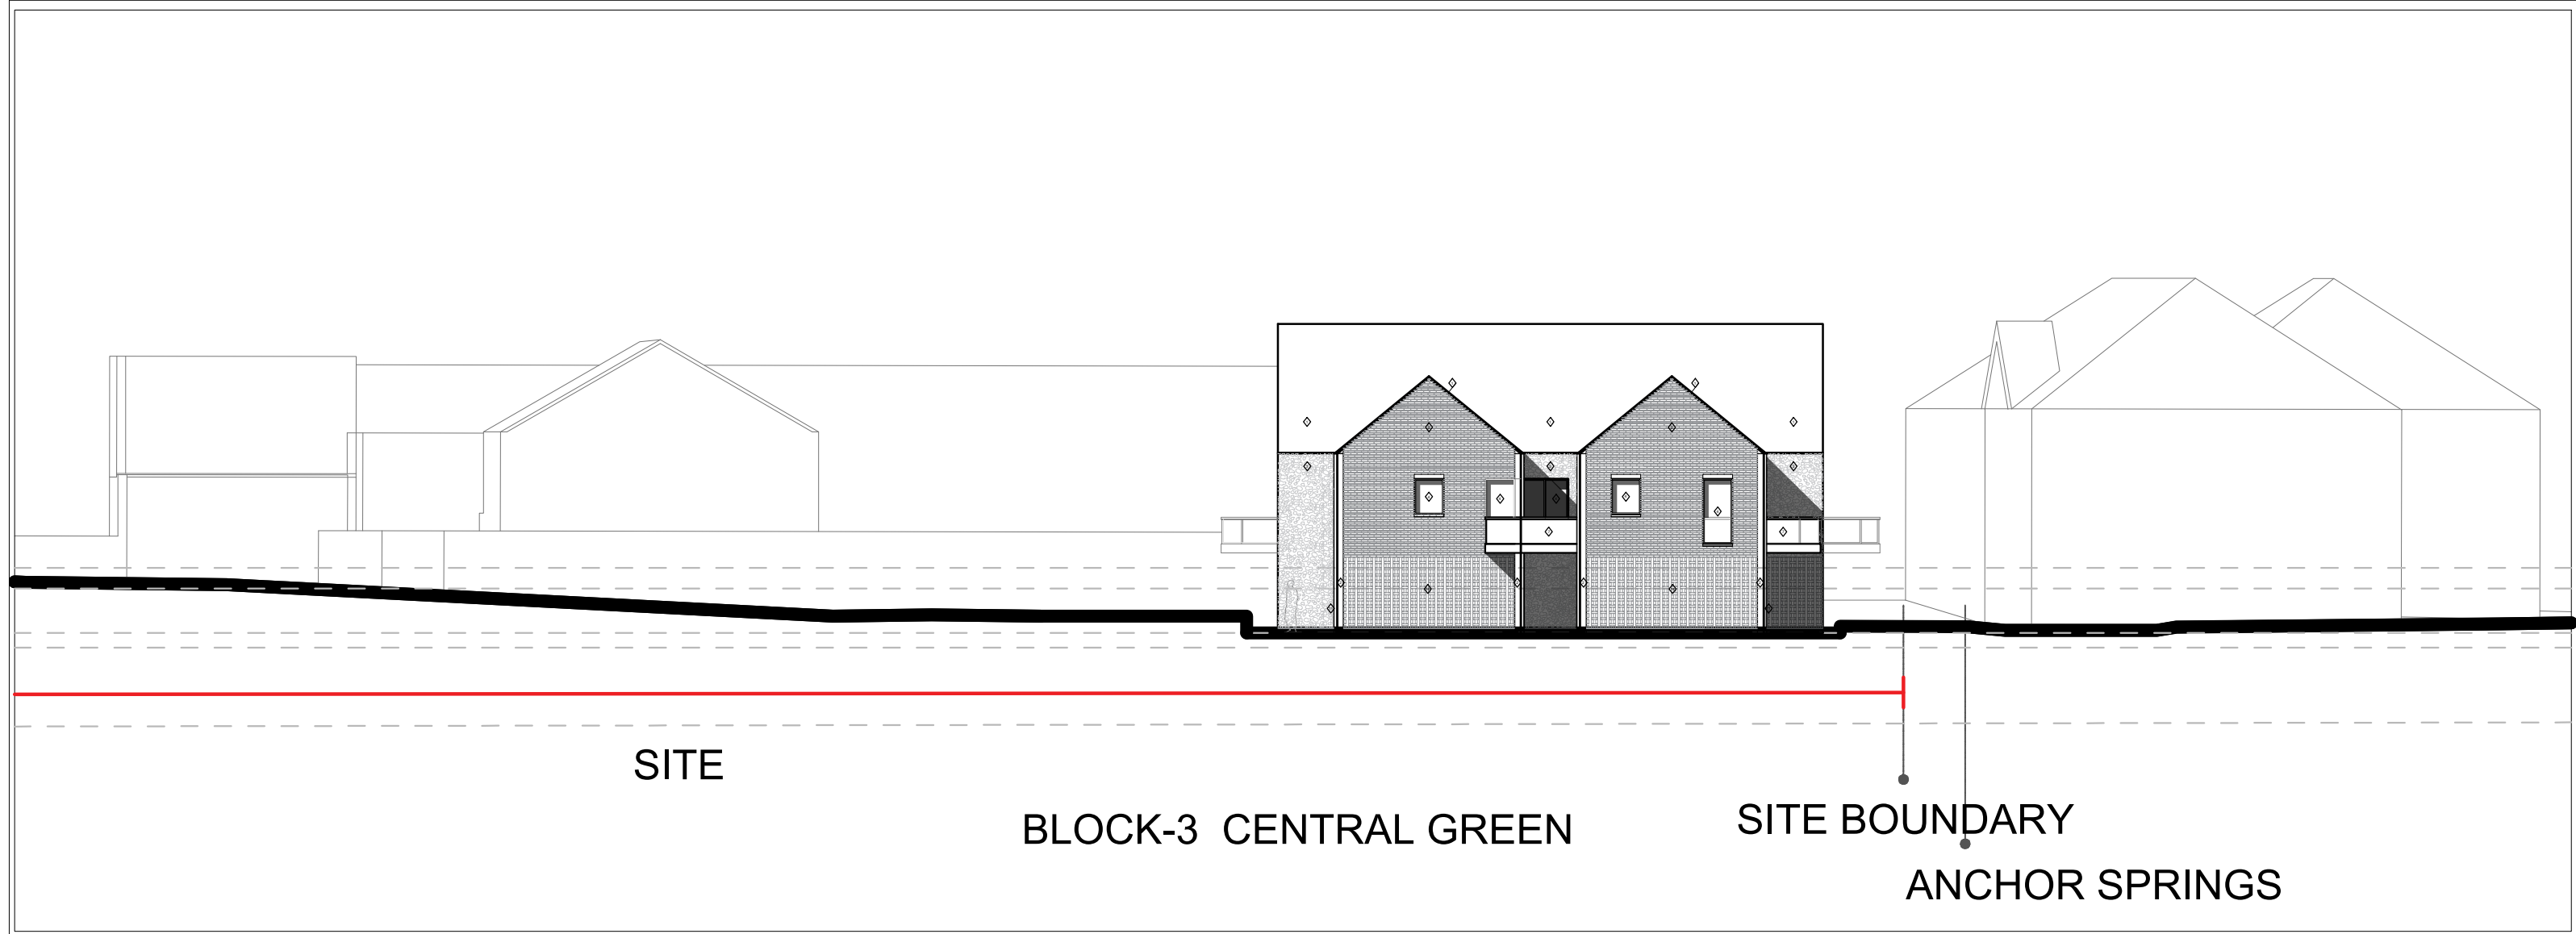


Elevation D Scale 1:200 @ A0

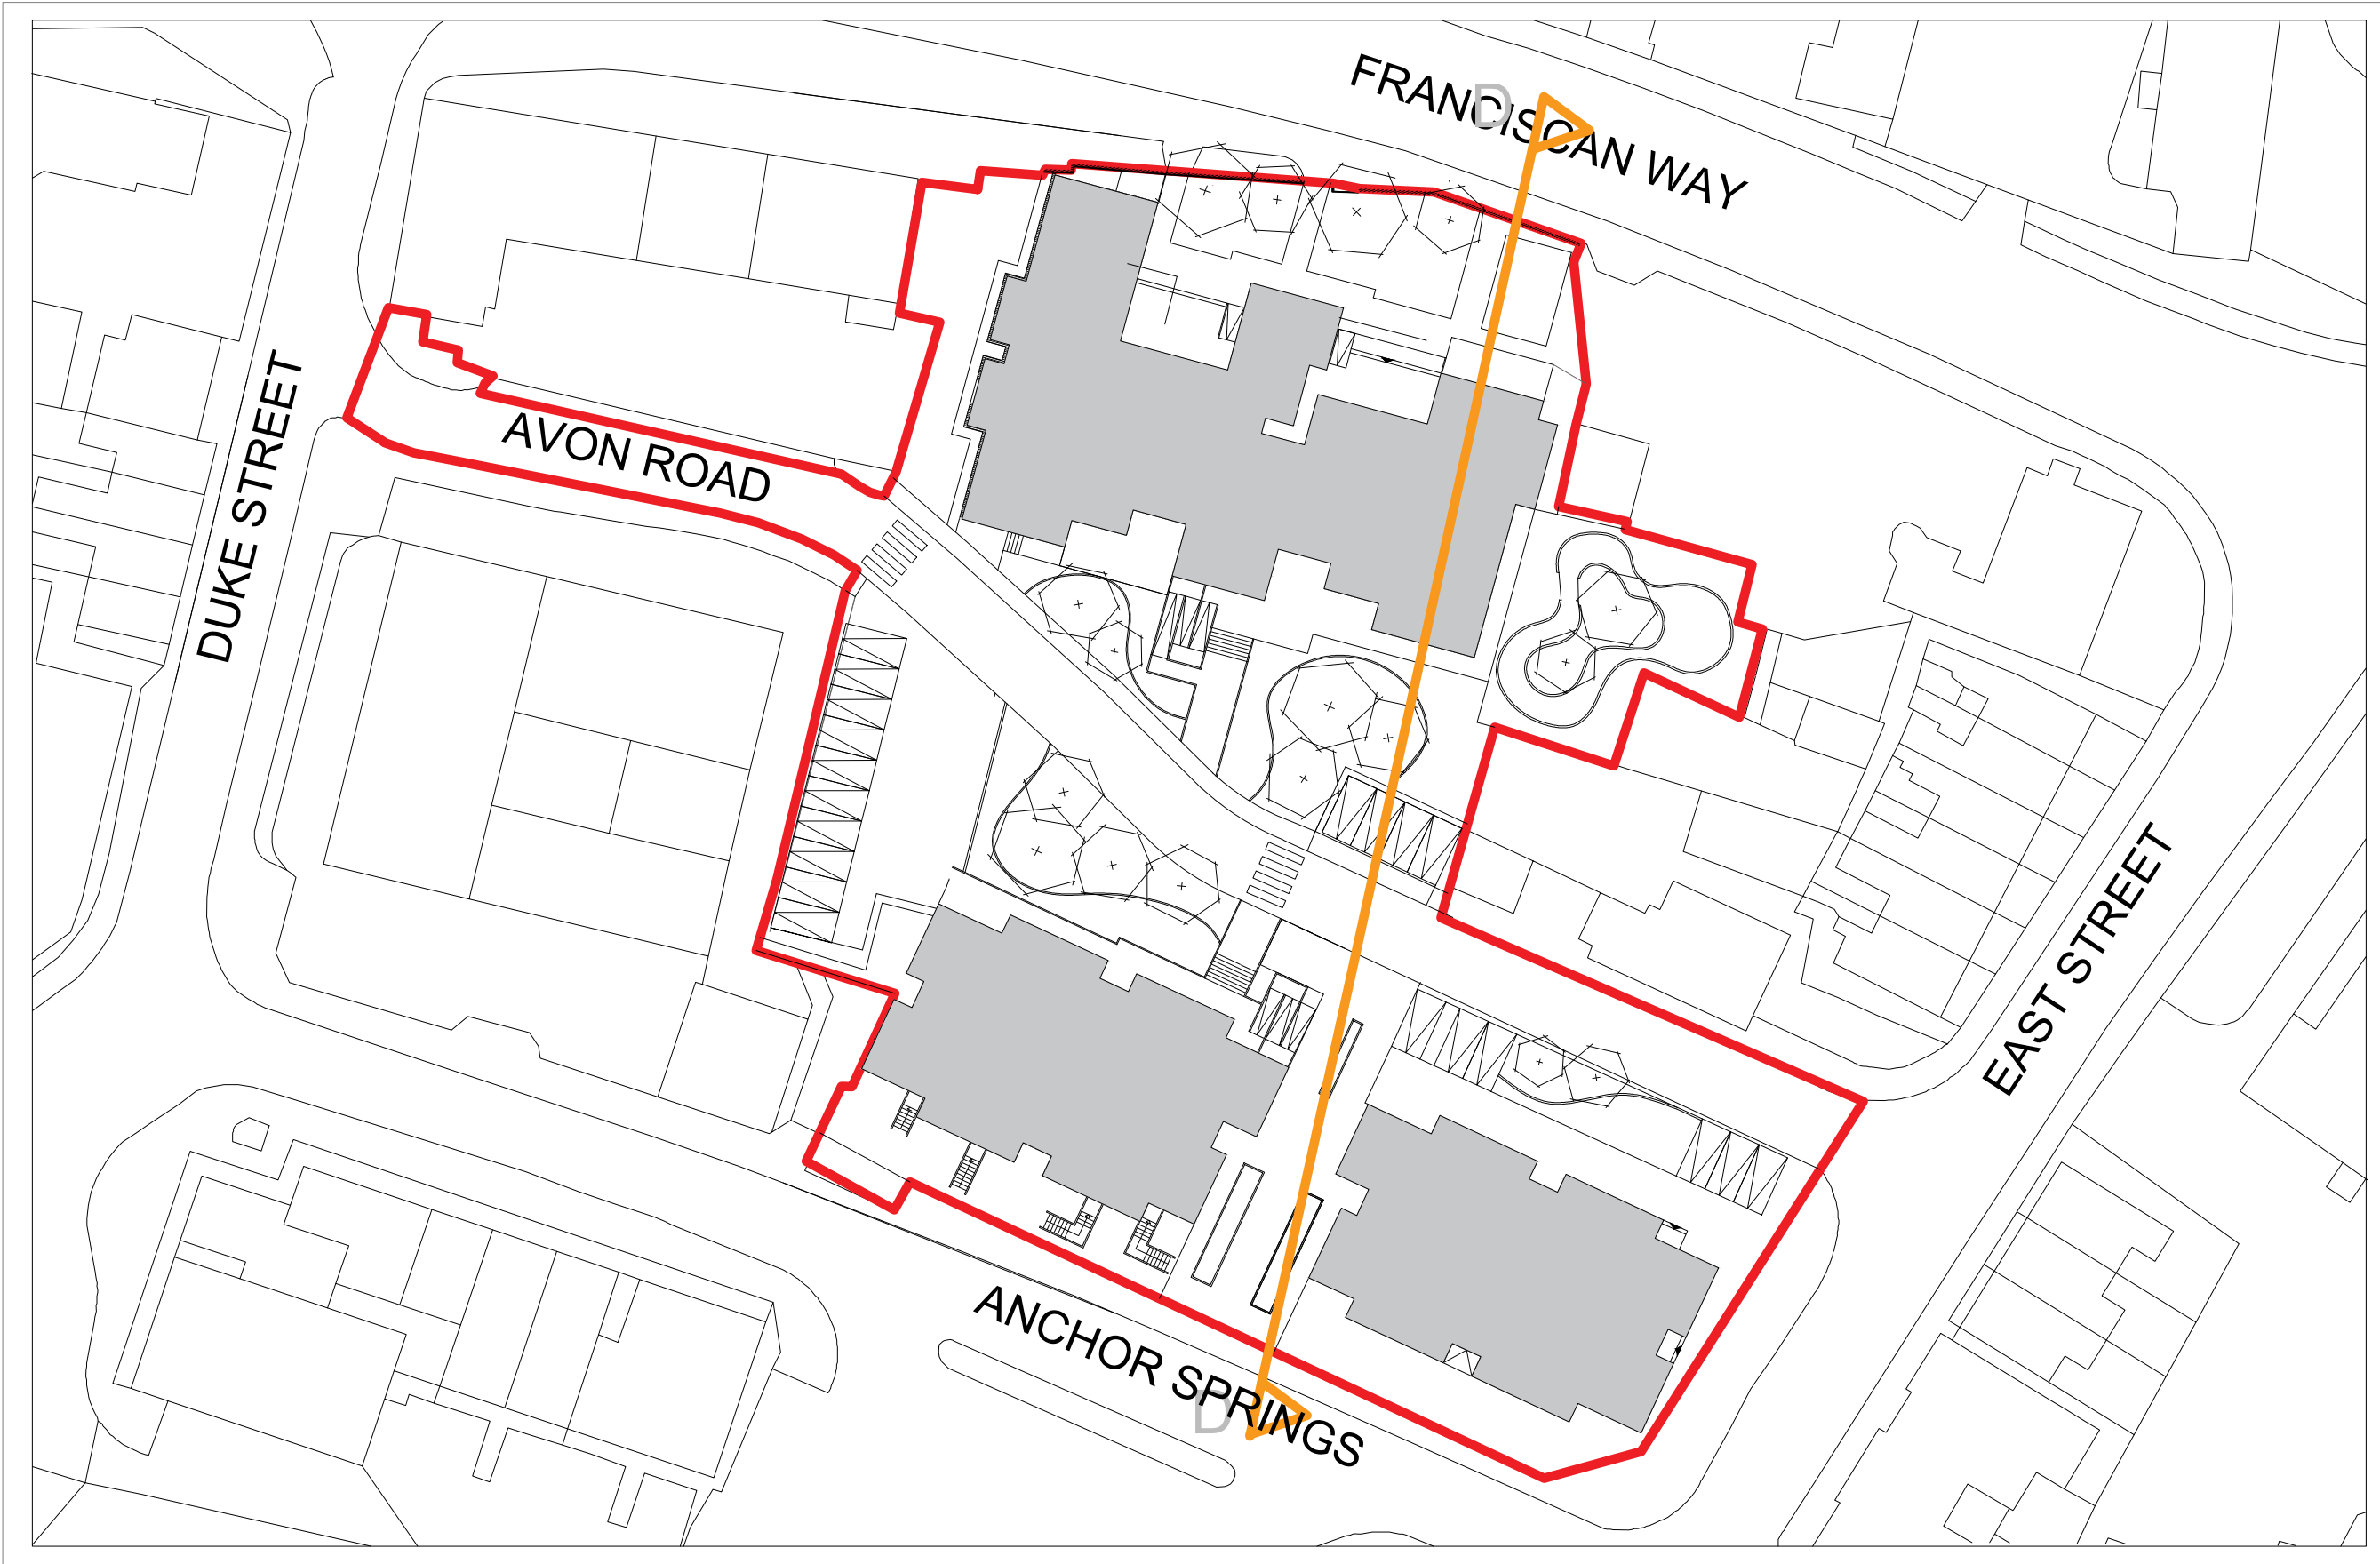

- LEGEND**
- 1 SLATE TILES
 - 2 LIMESTONE
 - 3 KNAPPED FLINT
 - 4 GLASS
 - 5 RED BRICK WALL
 - 6 CHAMPHER BALCONY
 - 7 GLAZED HANDRAIL
 - 8 CONCRETE
 - 9 STONE PLINTH
 - 10 BEIGE RENDER
 - 11 GUTTERING
 - 12 WOODEN DOORS
 - 13 LOUVRE
 - 14 SEAMLESS PERFORATED BRICK SCREEN

Legend

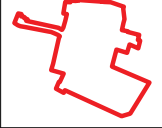 Site Boundary

Project
ANCHOR SPRINGS
Littlehampton

Drawing Tittle
PROPOSED
ELEVATION D-CENTRAL GREEN

Sheet A0	Scale As indicated	Revision R1
Date 14.10.2020	Drawn by UrbanS	
Pr no. LH1	Drawing no. LH1-USY-R0-E2-DR-A-0033	

