




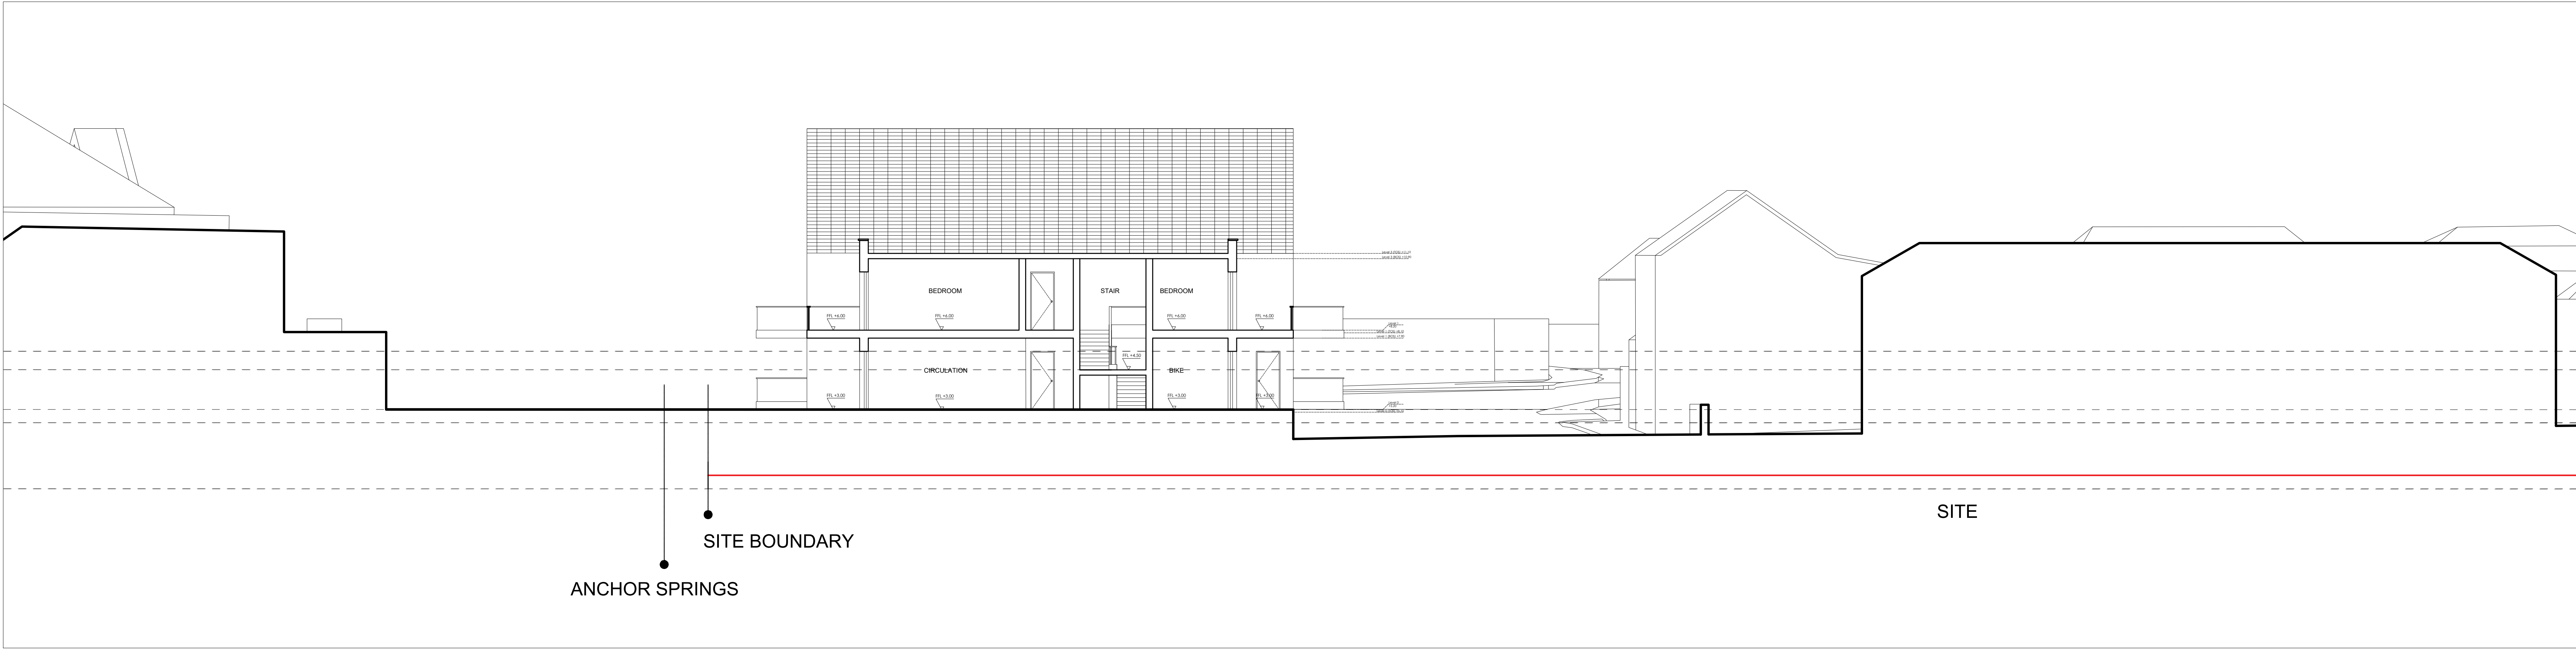


Section A-A Scale 1:100 @ A0

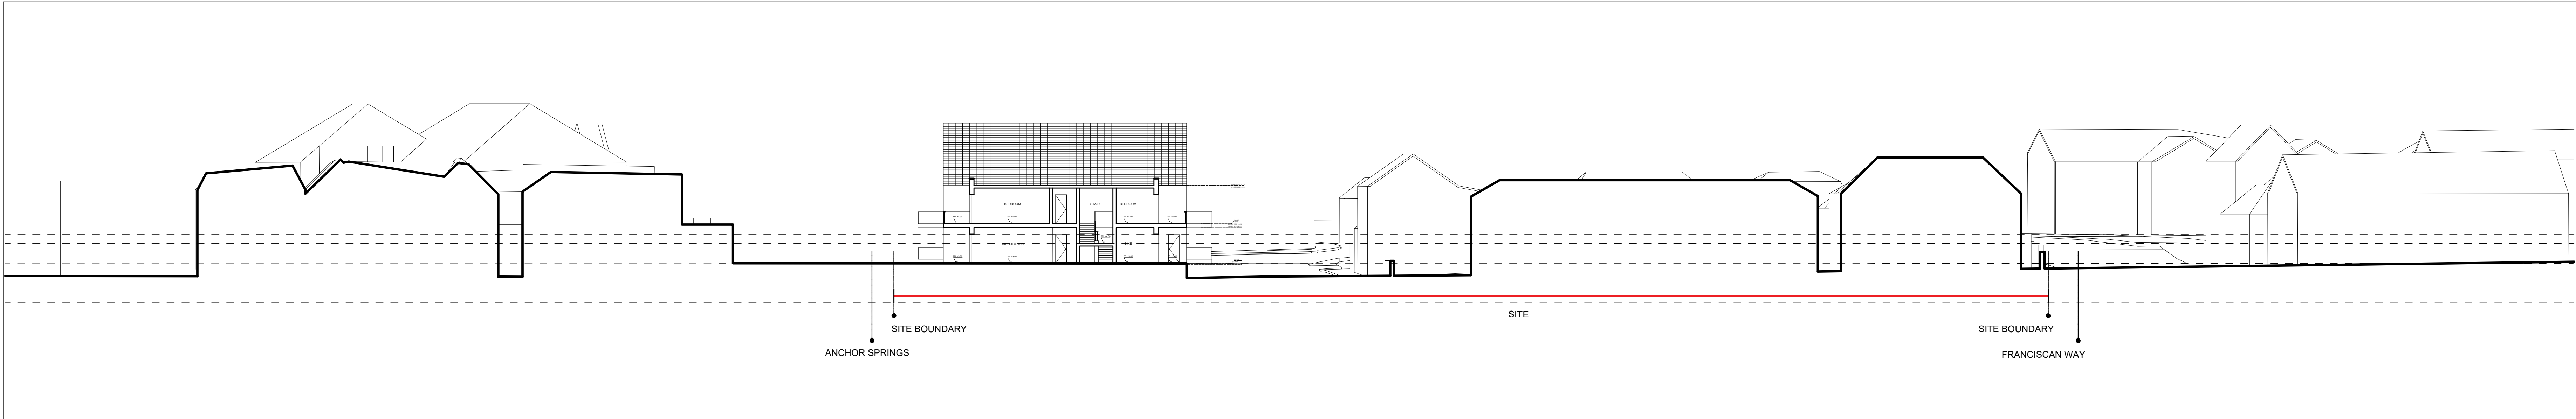

Section A-A Scale 1:200 @ A0

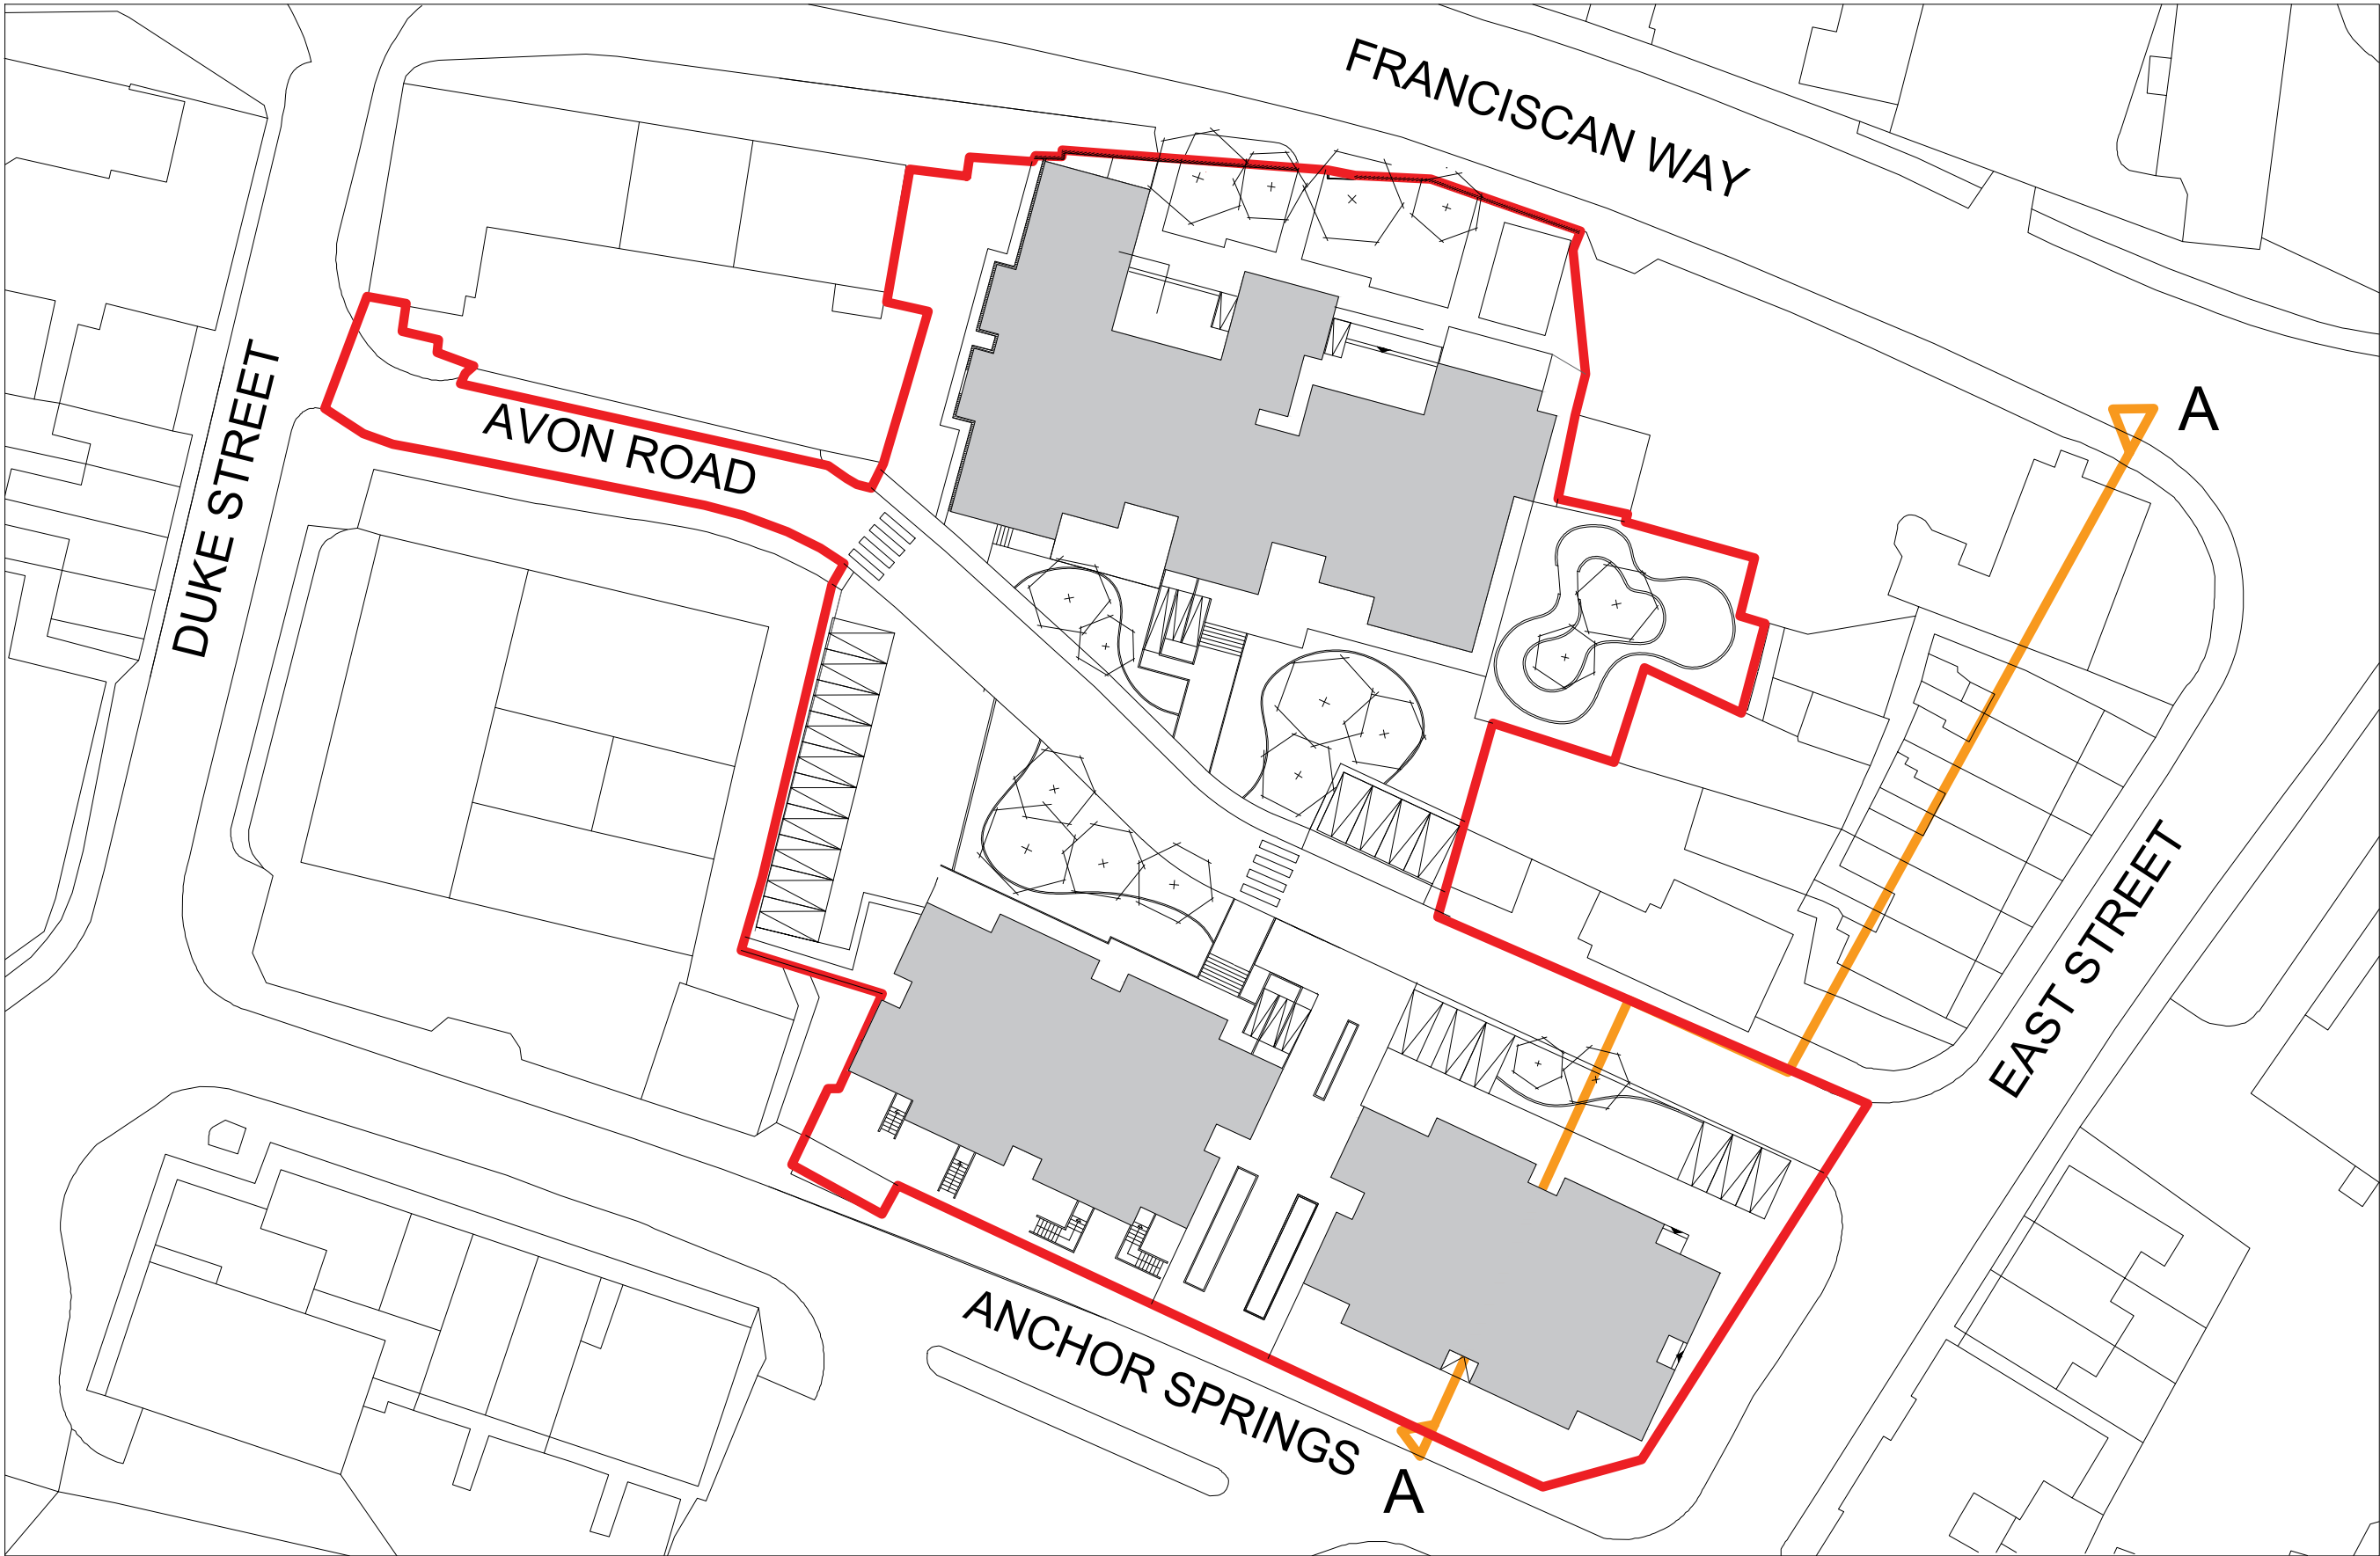

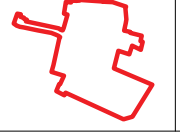Legend	
	Site Boundary

Project
ANCHOR SPRINGS
Littlehampton

Drawing Tittle
**PROPOSED
SECTION A-A**

Sheet	Scale	Revision
A0	As indicated	R1
Date	Drawn by	
14.10.2020	UrbanS	
Pr no.	Drawing no.	
LH1	LH1-USY-R0-Eg-DR-A-0041	