



Legend	
	Site Boundary

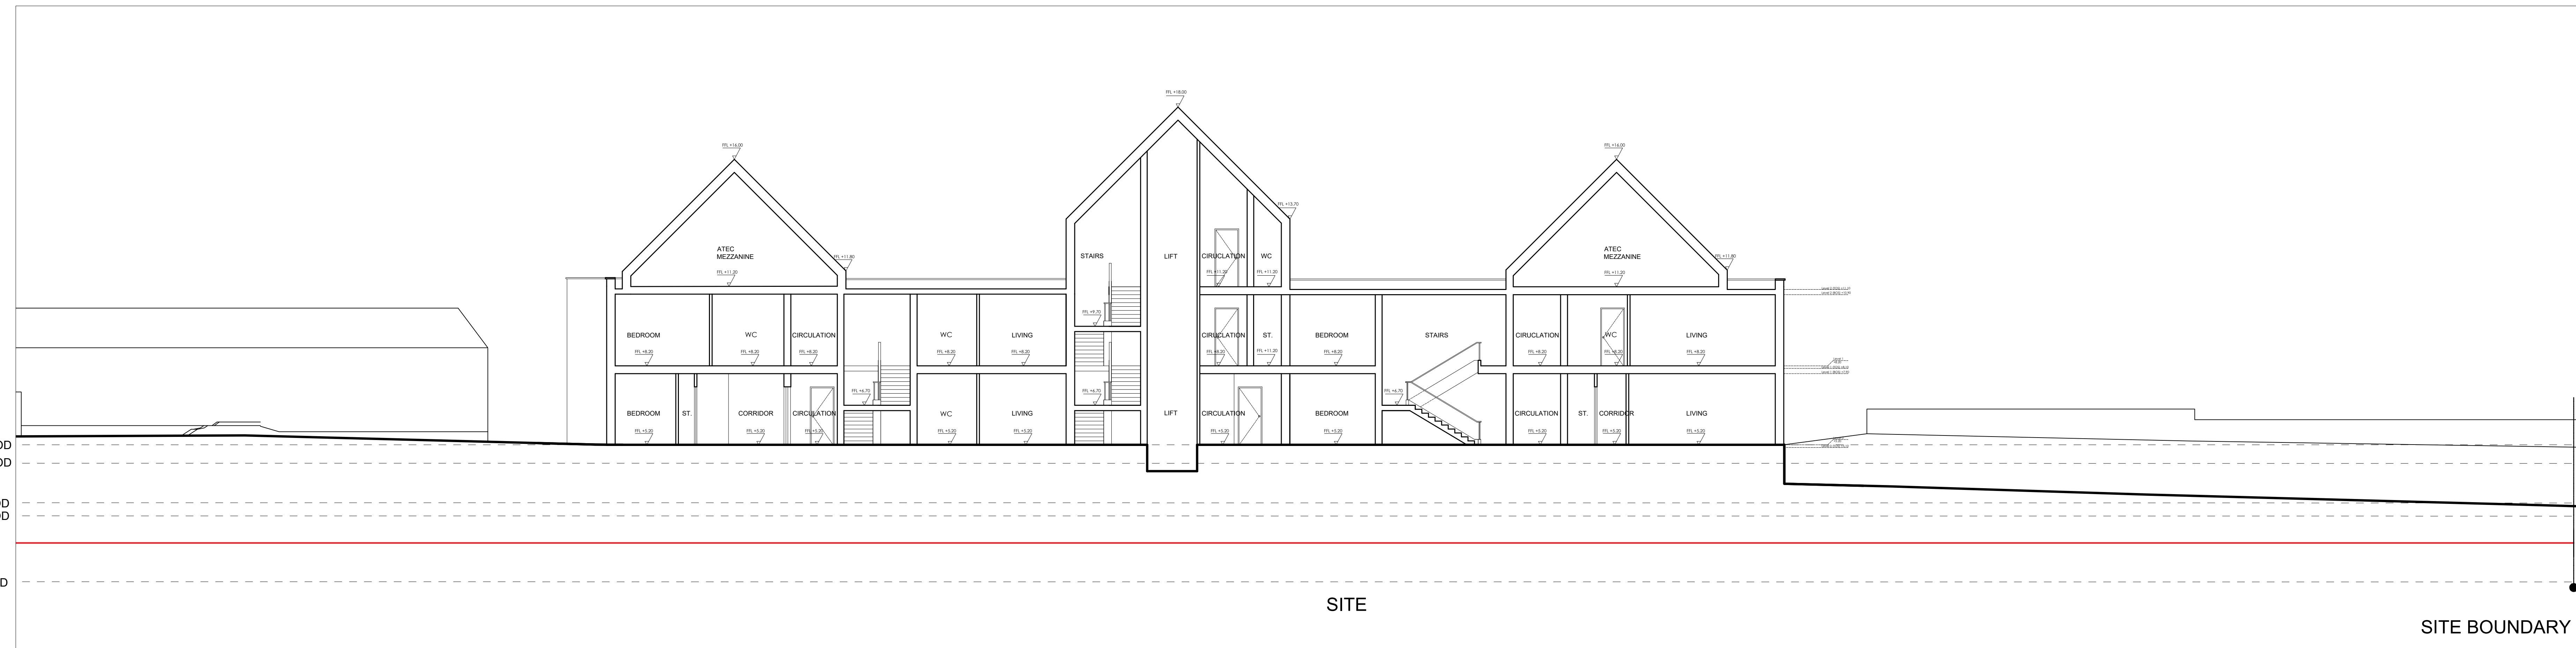

Section B-B Scale 1:100 @ A0

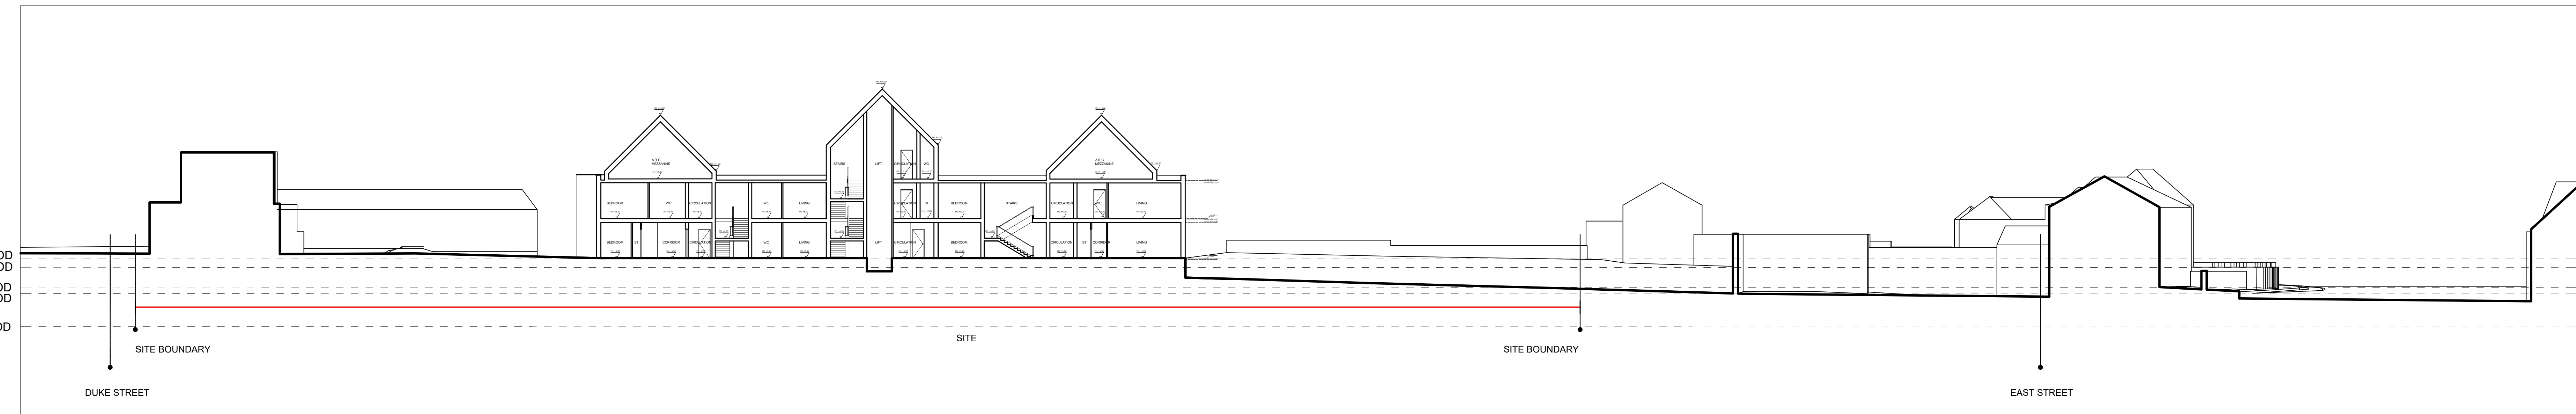

Section B-B Scale 1:200 @ A0

Project
ANCHOR SPRINGS
Littlehampton

Drawing Title
**PROPOSED
SECTION B-B**

Sheet	Scale	Revision
A0	As indicated	R1
Date	Drawn by	
14.10.2020	UrbanS	
Pr no.	Drawing no.	
LH1	LH1-USY-R0-E10-DR-A-0042	

