




Legend	
	Site Boundary

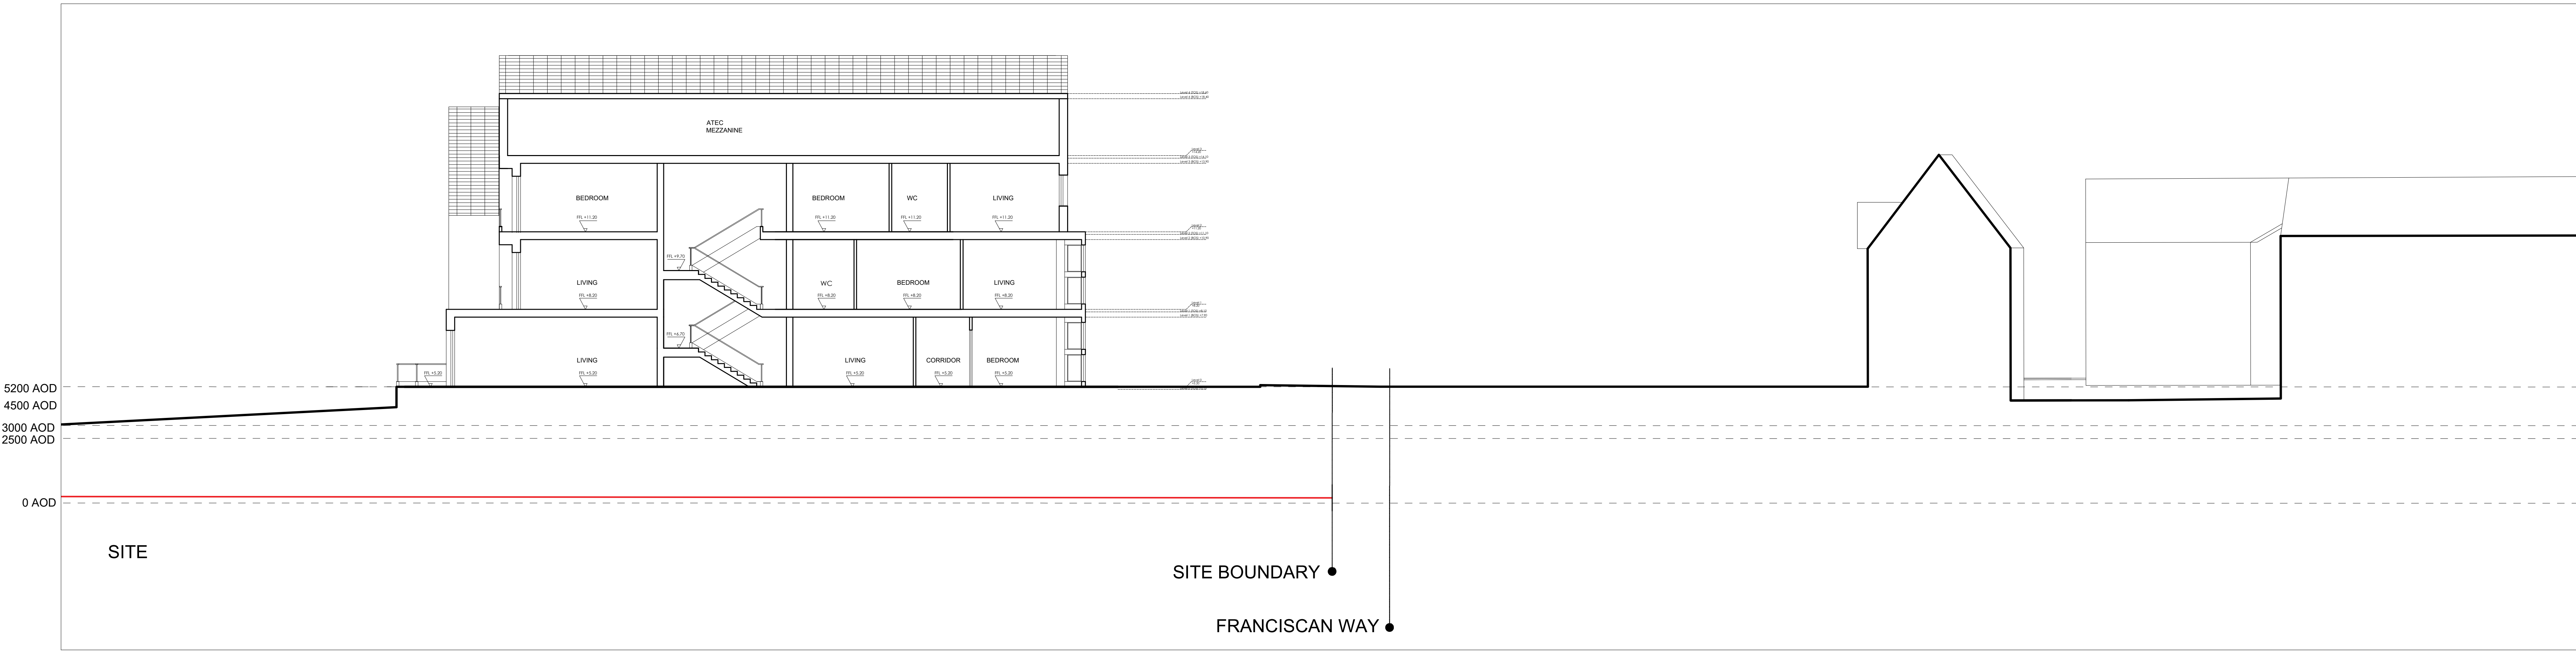

Section C-C Scale 1:100 @ A0

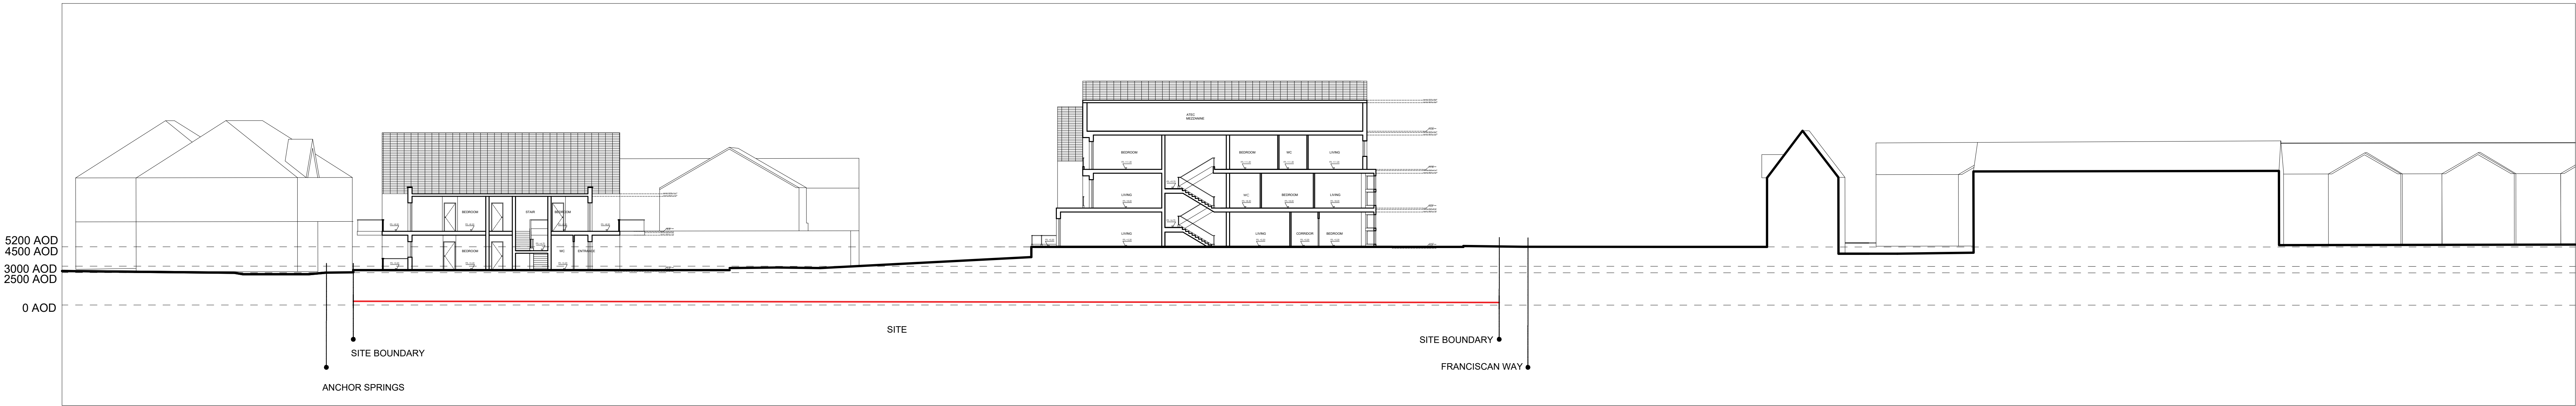

Section C-C Scale 1:200 @ A0

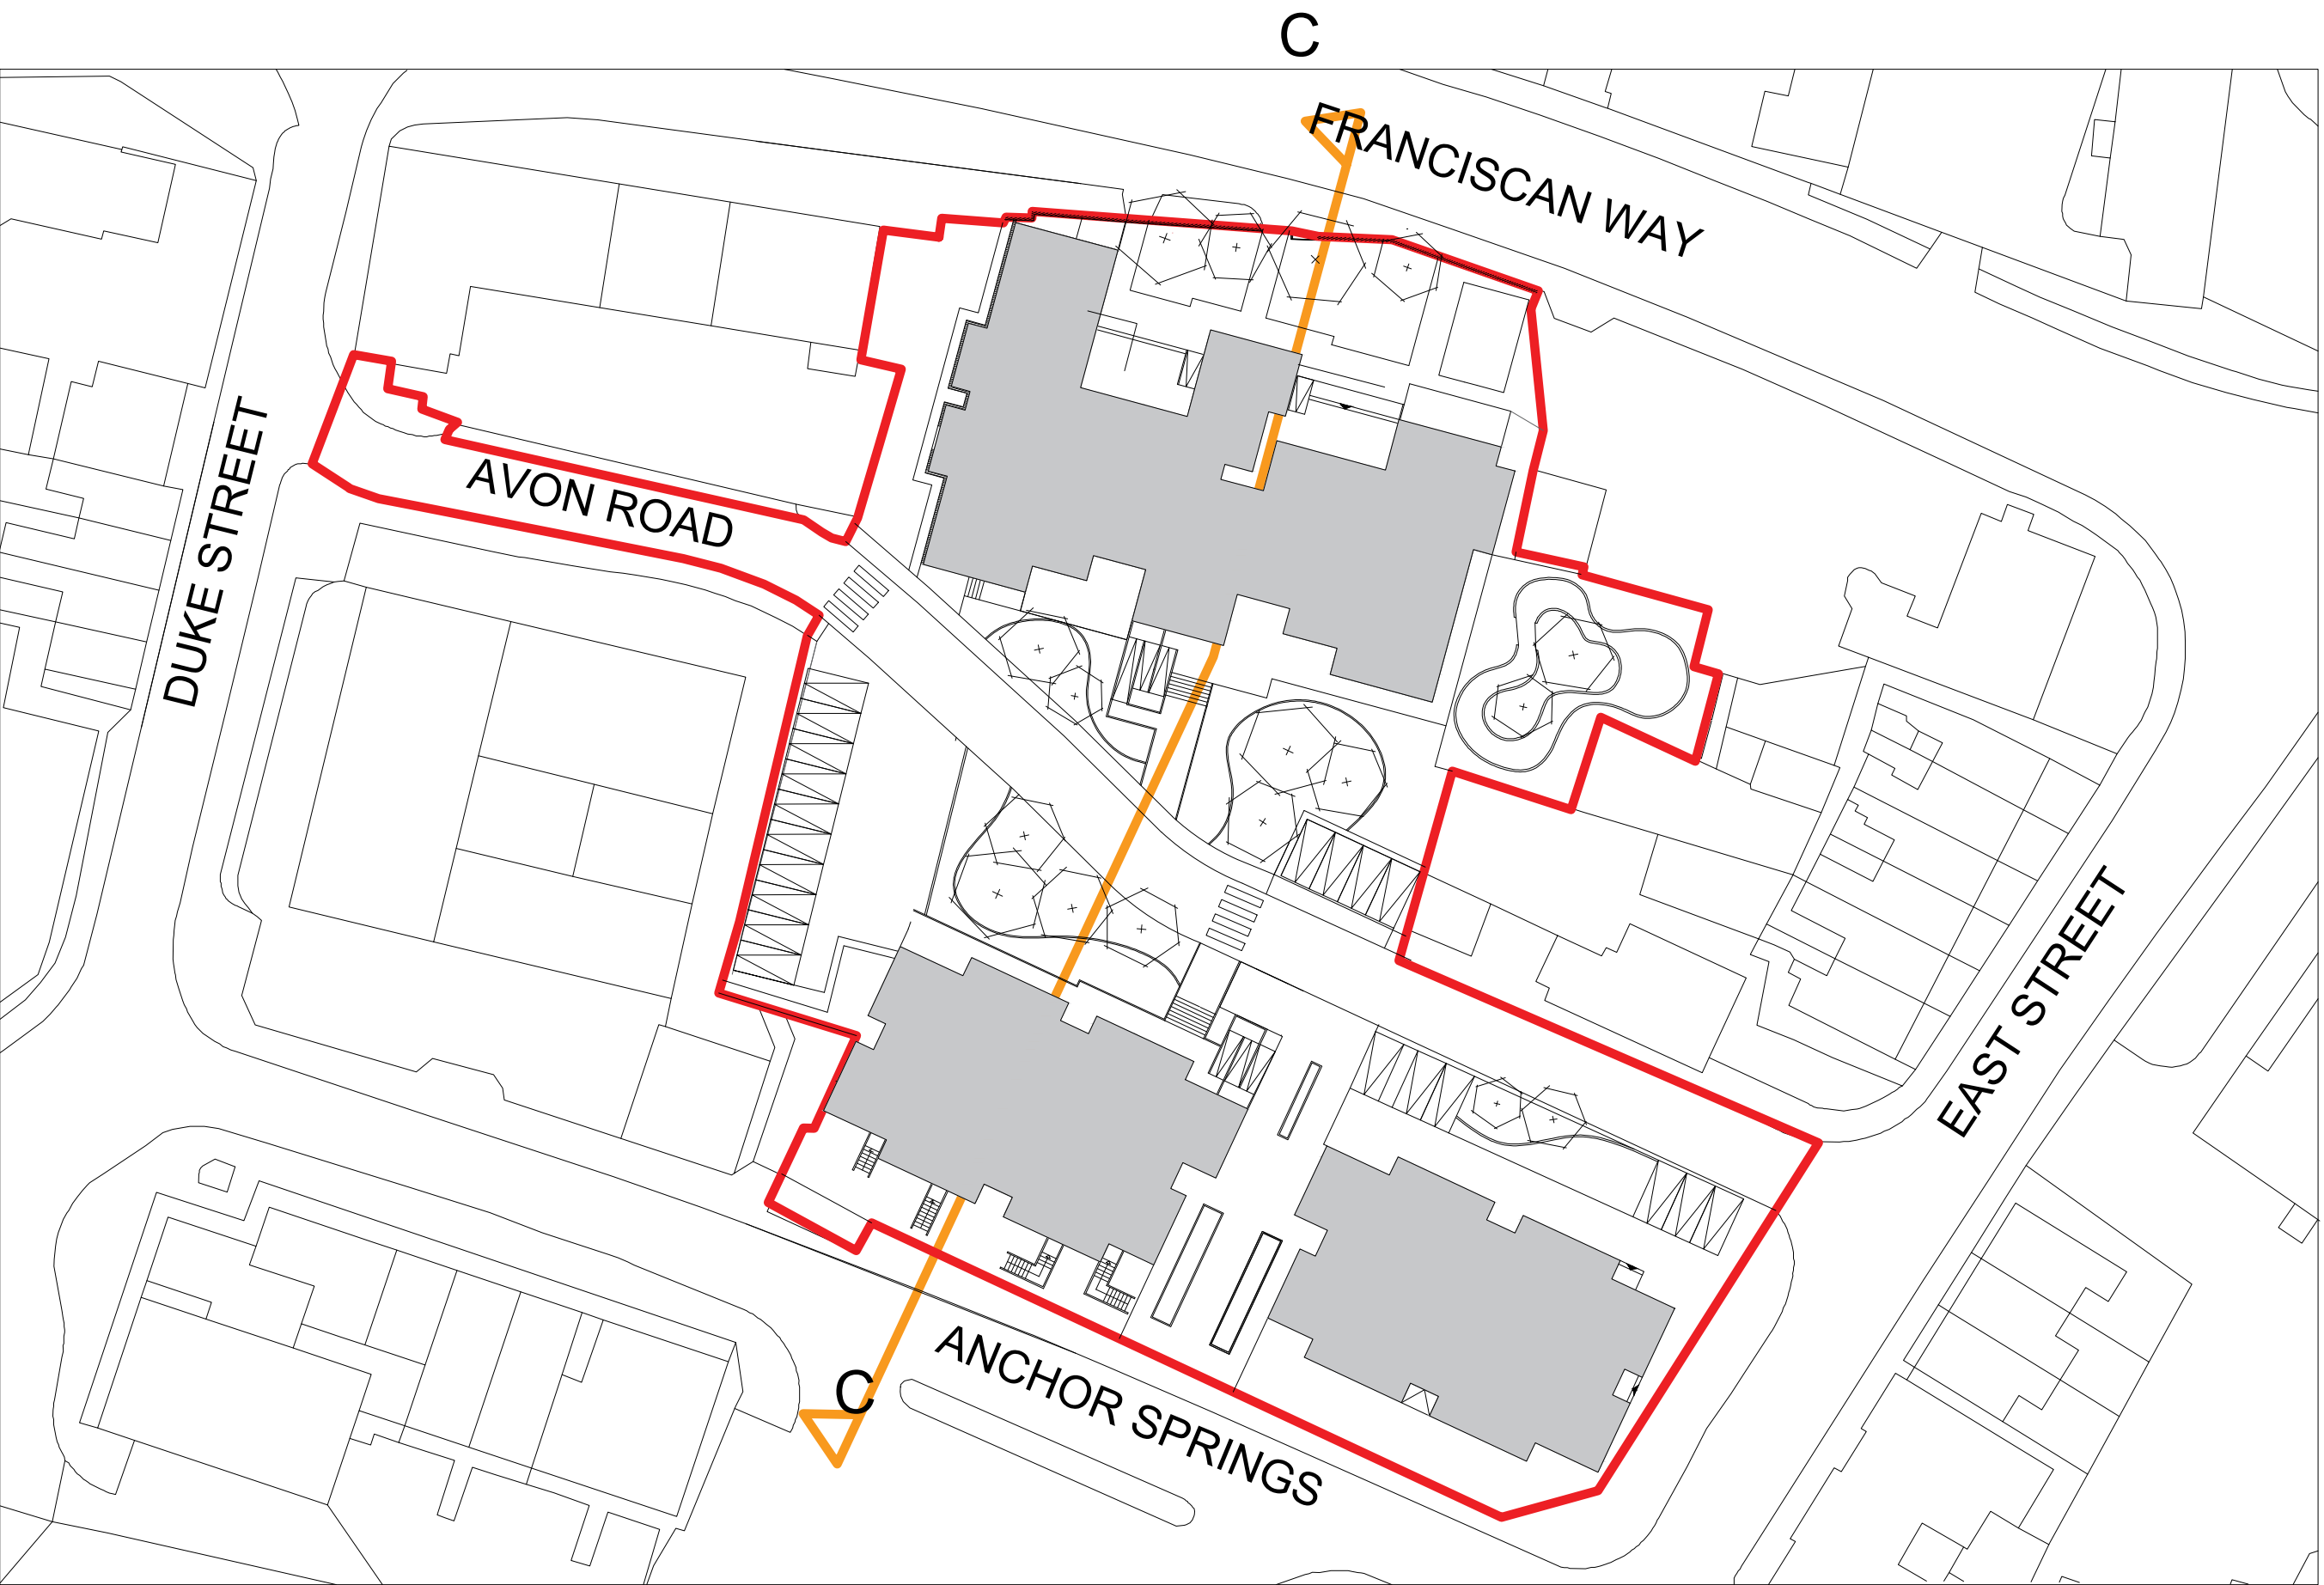

Project
ANCHOR SPRINGS
Littlehampton

Drawing Tittle
PROPOSED
SECTION C-C

Sheet	Scale	Revision
A0	As indicated	R1
Date	Drawn by	
14.10.2020	UrbanS	
Pr no.	Drawing no.	
LH1	LH1-USY-R0-E11-DR-A-0043	

