

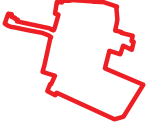


Legend


 Site Boundary

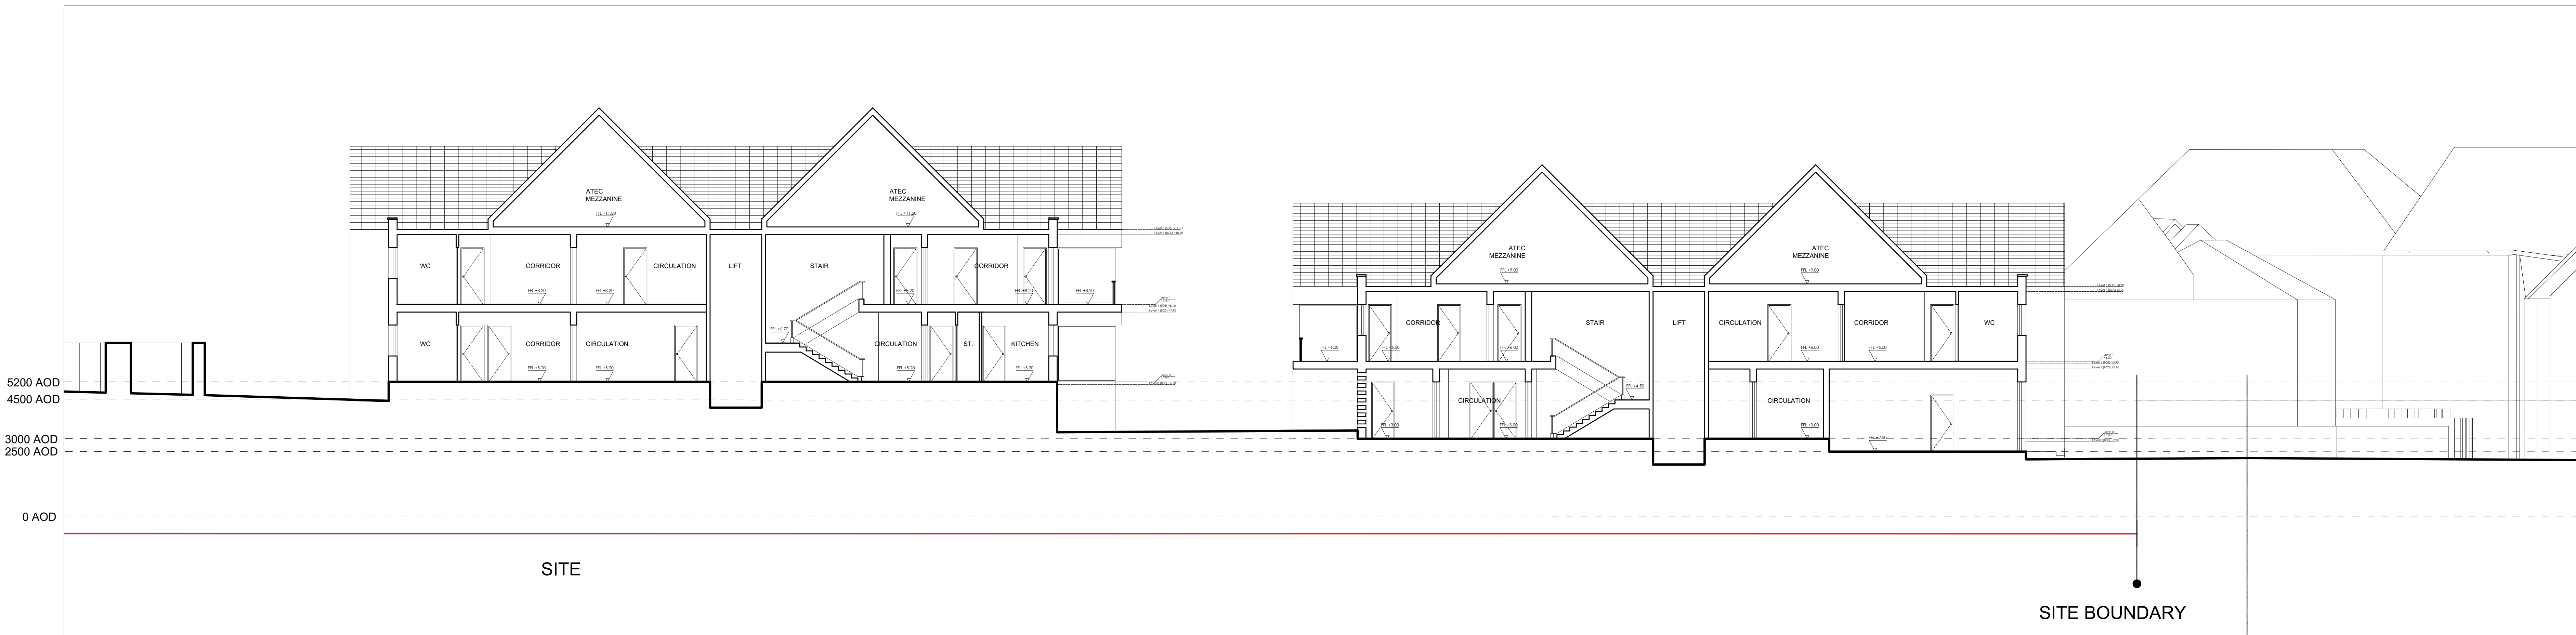

Section D-D Scale 1:100 @ A0

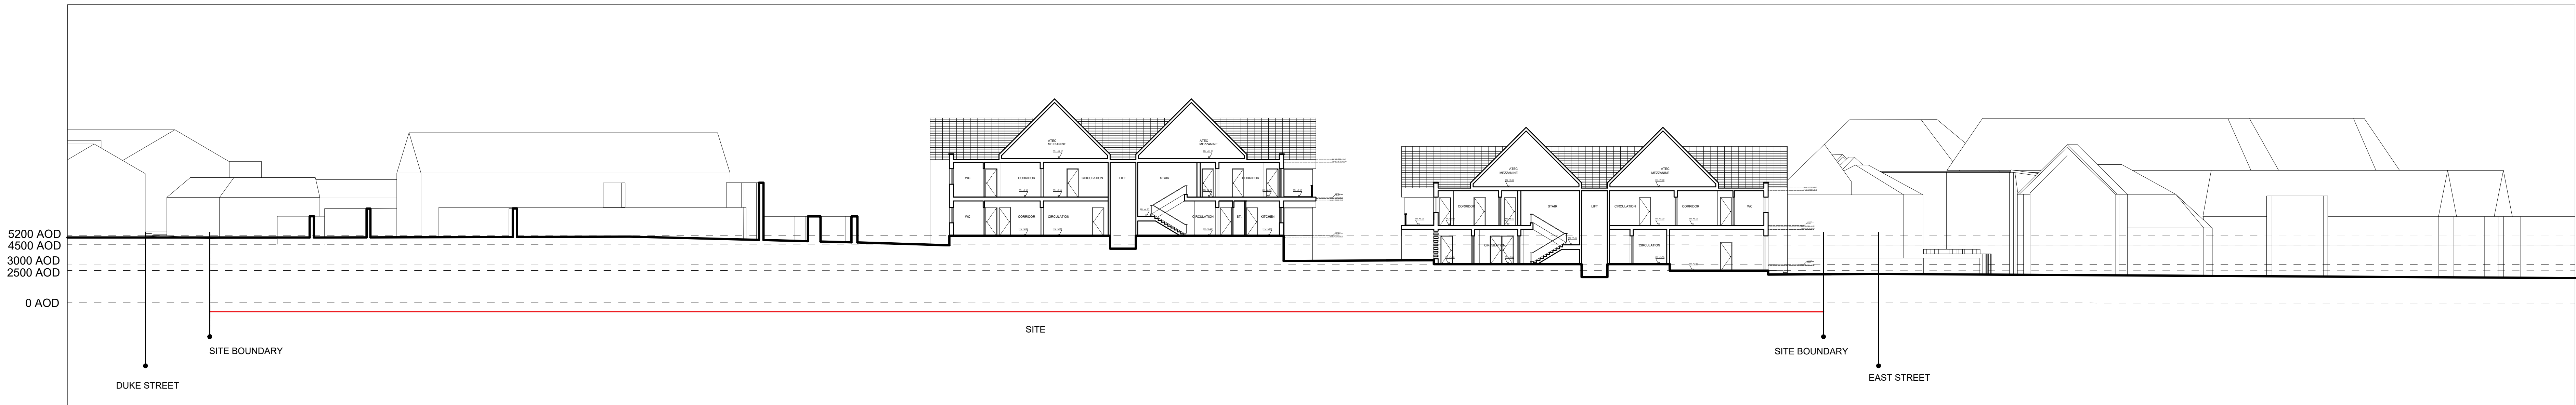

Section D-D Scale 1:200 @ A0

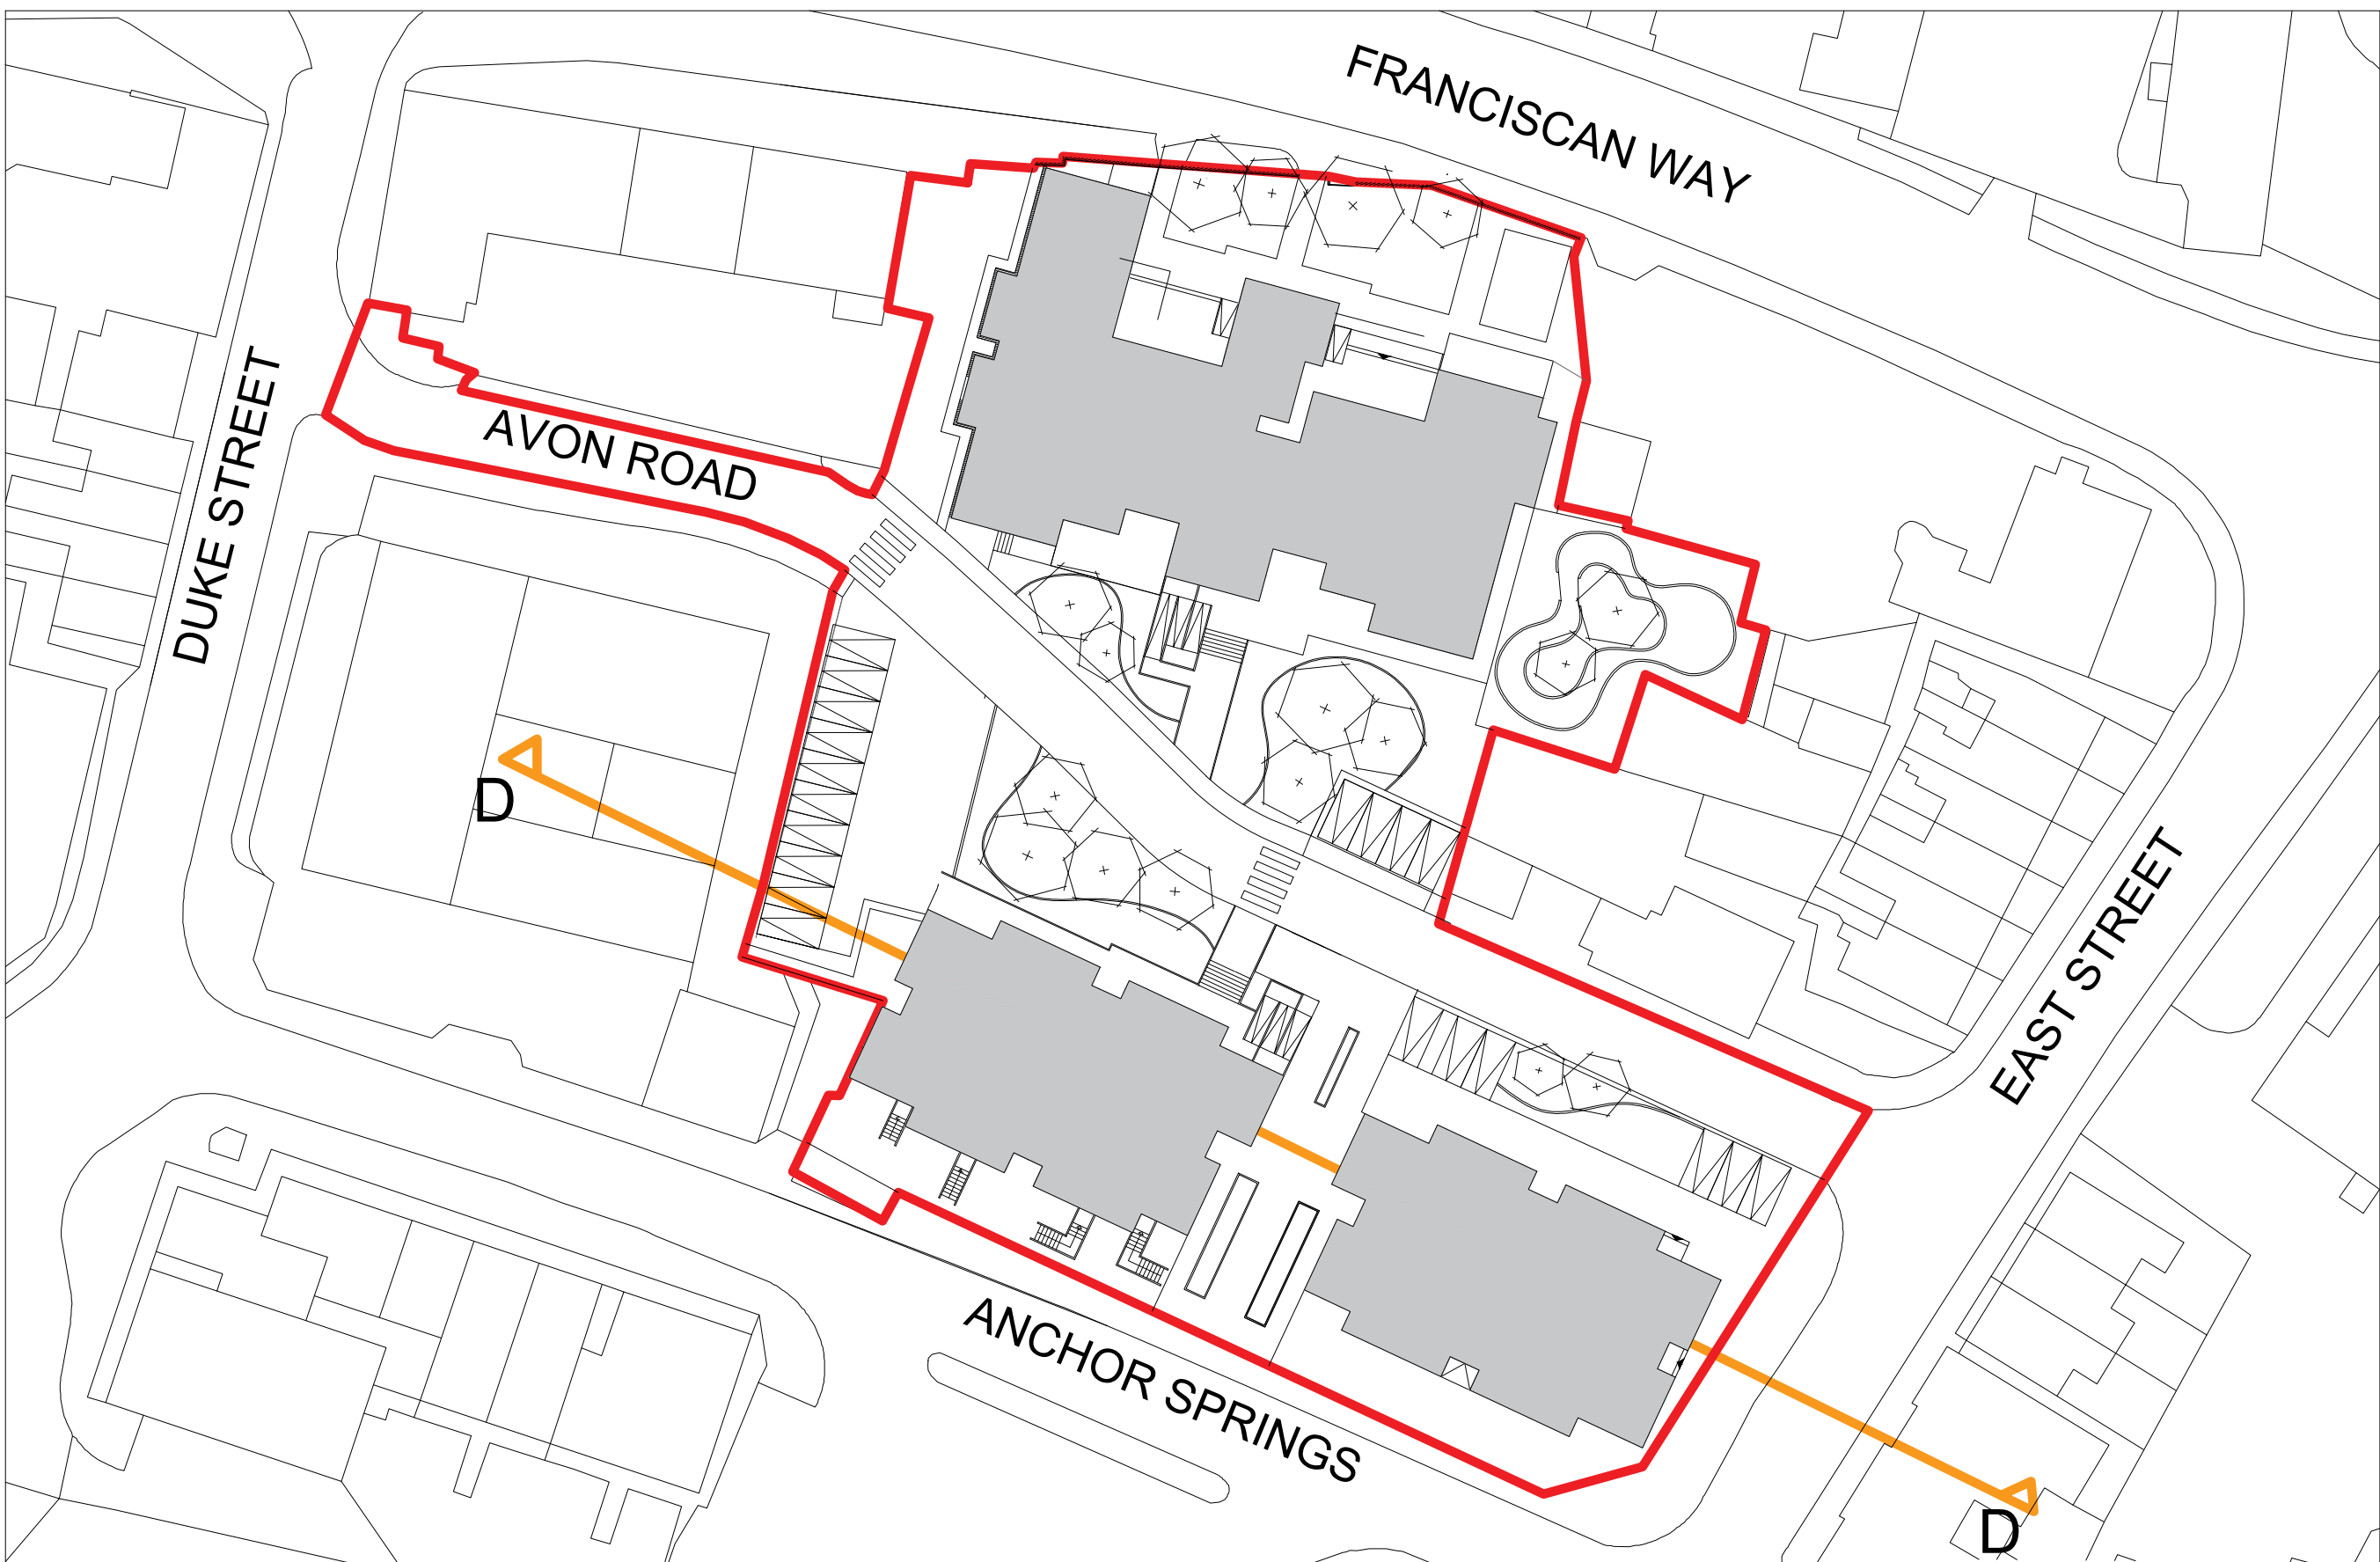

Project
ANCHOR SPRINGS
Littlehampton

Drawing Title
PROPOSED
SECTION D-D

Sheet	Scale	Revision
A0	As indicated	R1
Date	Drawn by	
14.10.2020	UrbanS	
Pr no.	Drawing no.	
LH1	LH1-USY-R0-E12-DR-A-0044	

