
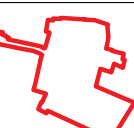
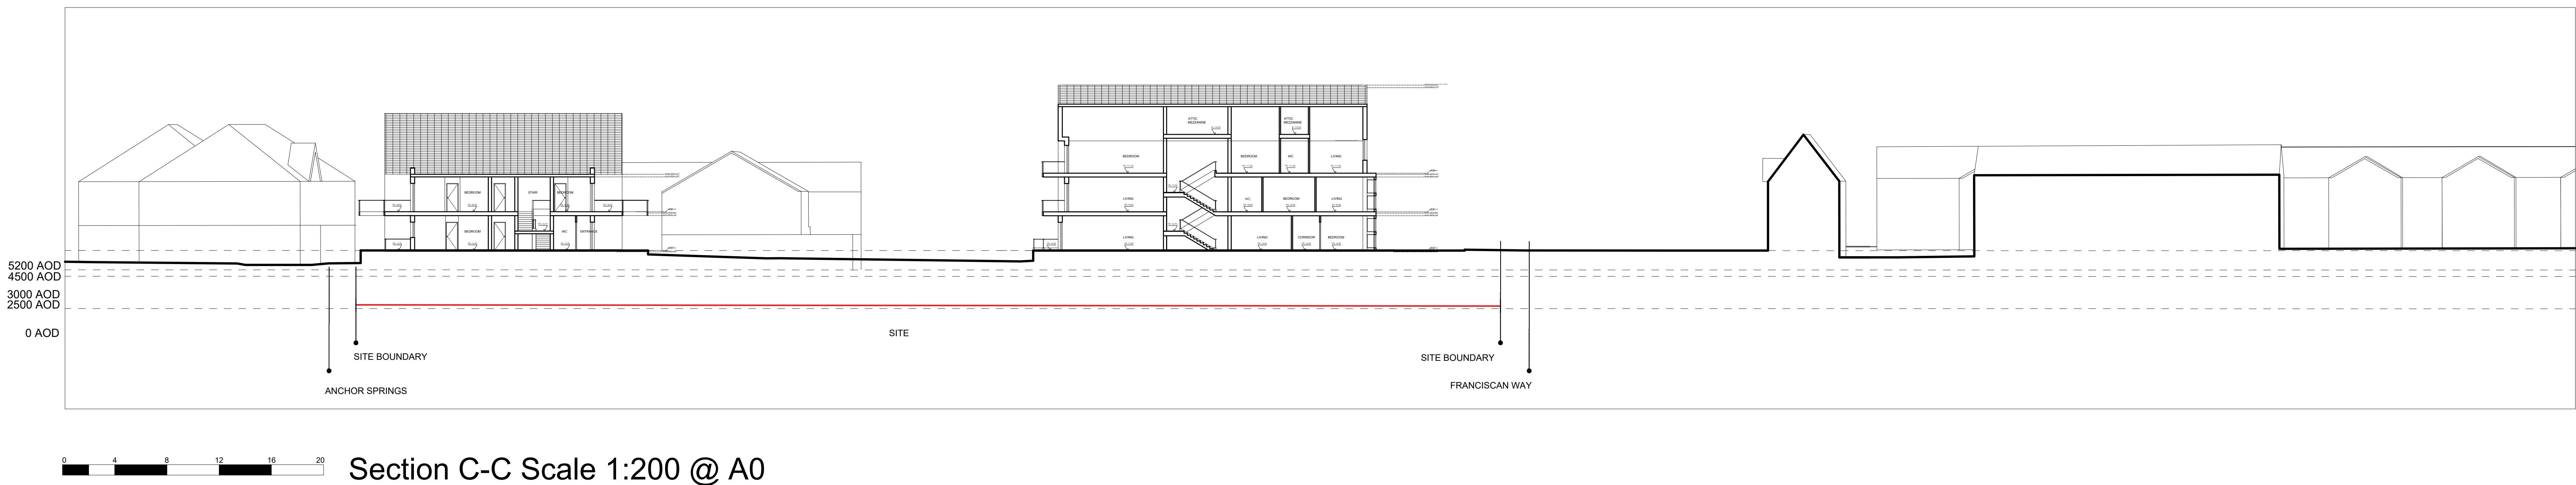


Legend

 Site Boundary

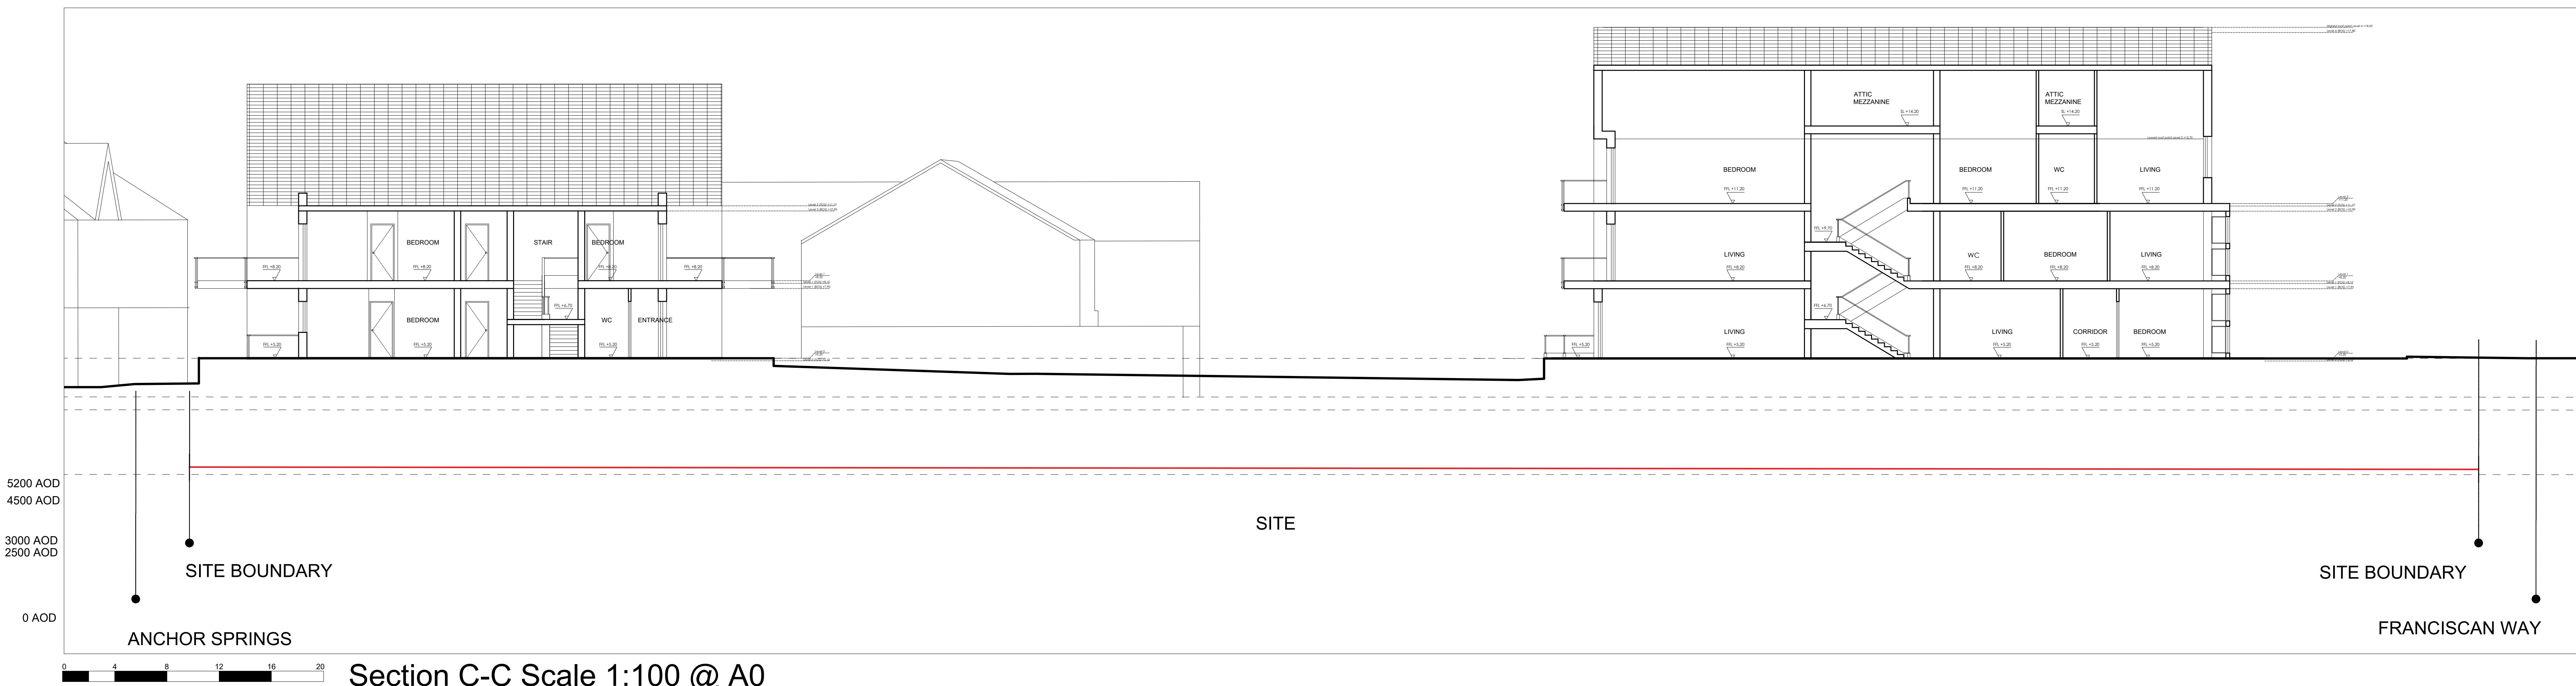

Project
ANCHOR SPRINGS
Littlehampton

Drawing Tittle
PROPOSED
SECTION C-C

Sheet A0	Scale As indicated	
Date 21.11.2020	Drawn by UrbanS	
Pr no. LH1	Drawing no. LH1-USY-R0-E11-DR-A-0043	Revision R2

