
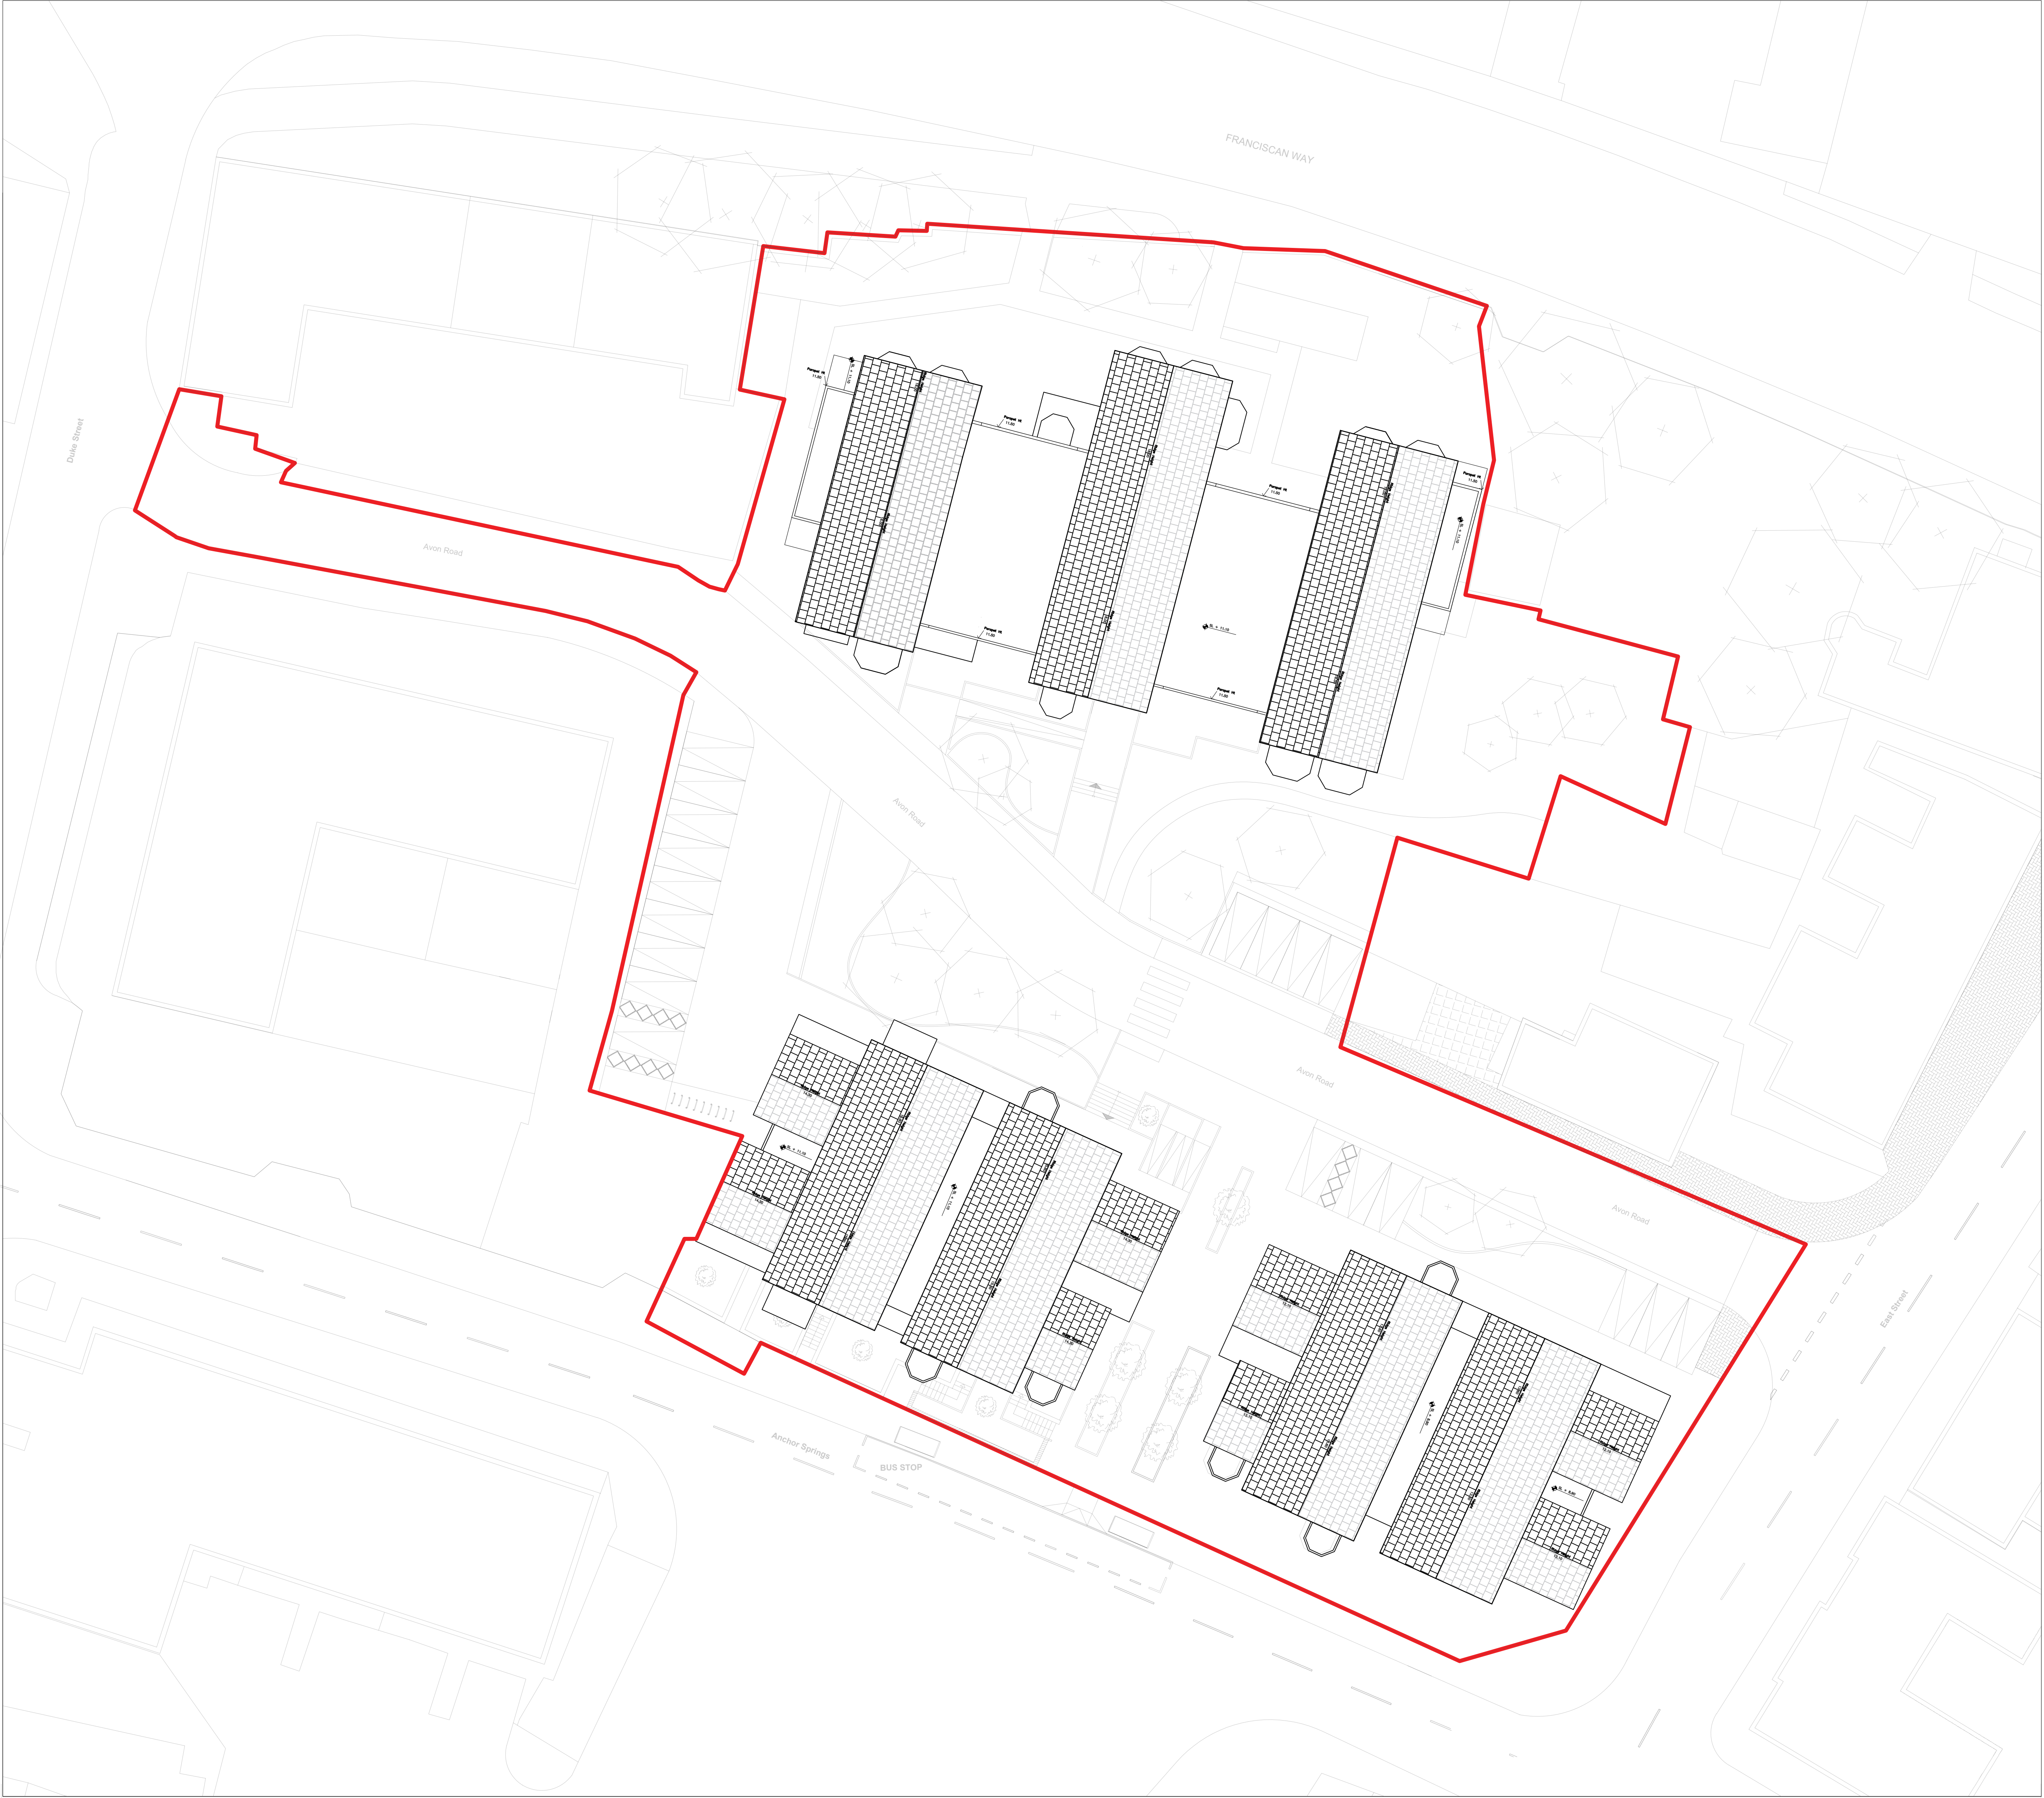


ROOF TOP PLAN | Scale 1:200 @ A0

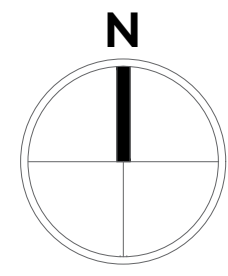

Legend	
	Site Boundary

Project
**ANCHOR SPRINGS,
Littlehampton**

Drawing Tittle
**PROPOSED
ROOF TOP PLAN**

Sheet A0	Scale As indicated	
Date 01.12.2020	Drawn by UrbanS	
Pr no. LH1	Drawing no. LH1-USY-R0-03-DR-A-0007	Revision R3

