



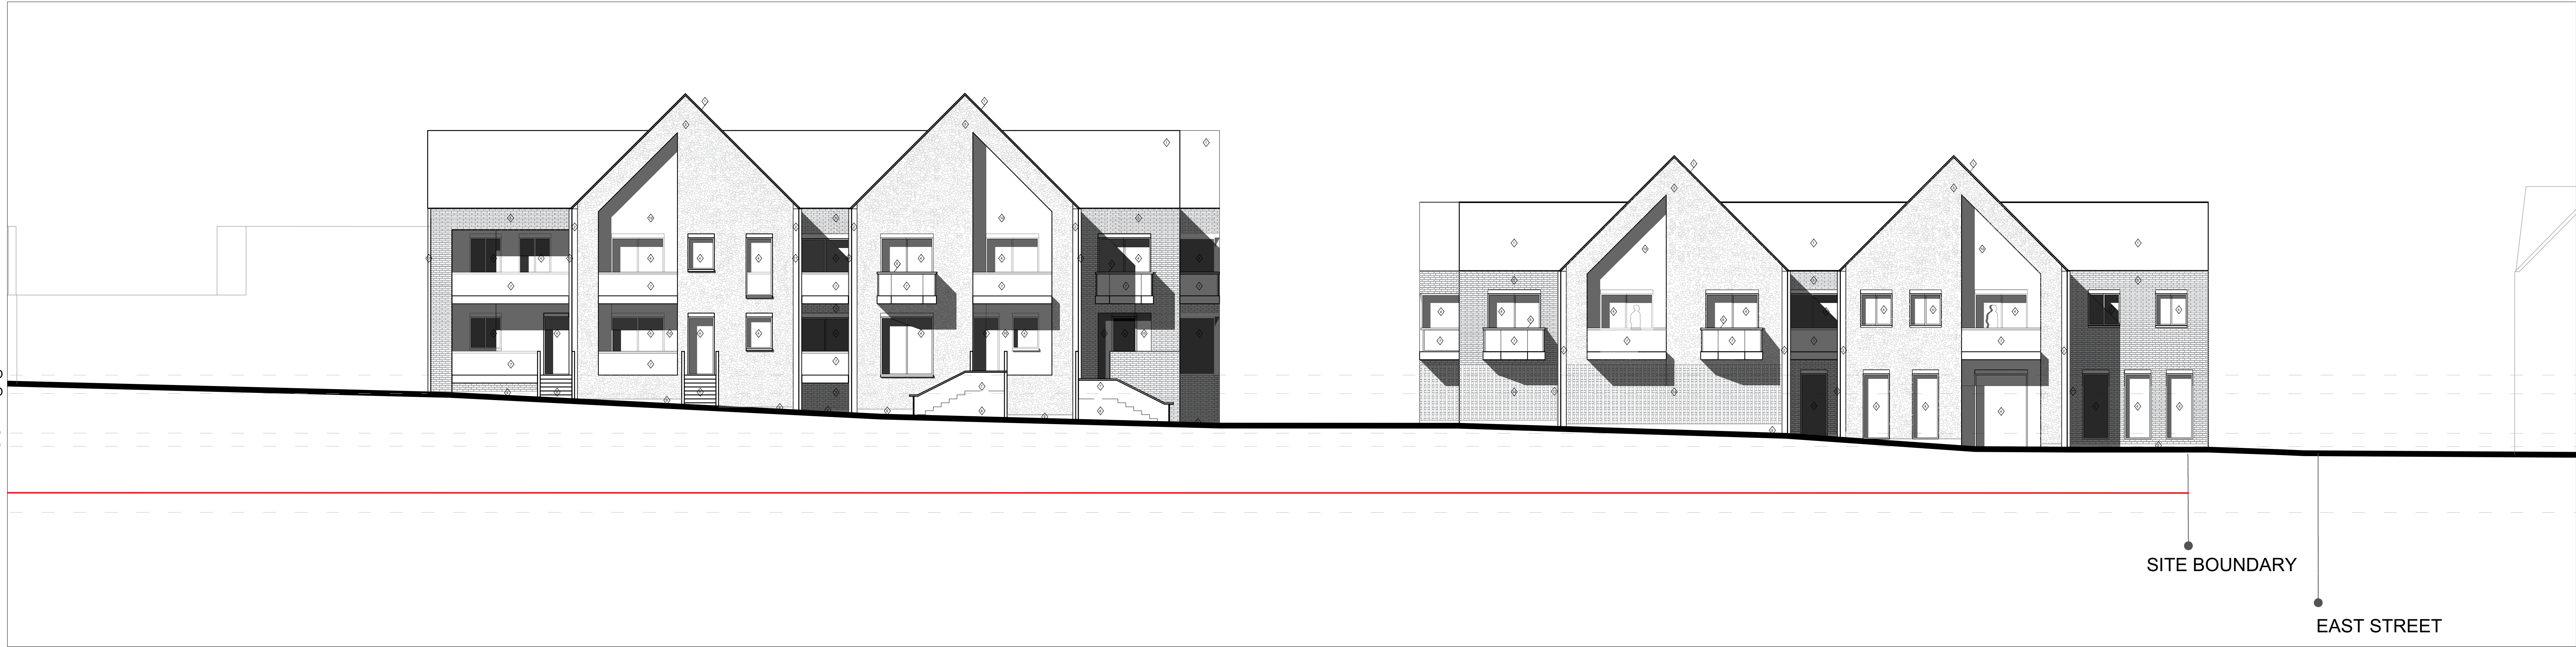

Elevation F | Anchor Springs Scale 1:100 @ A0

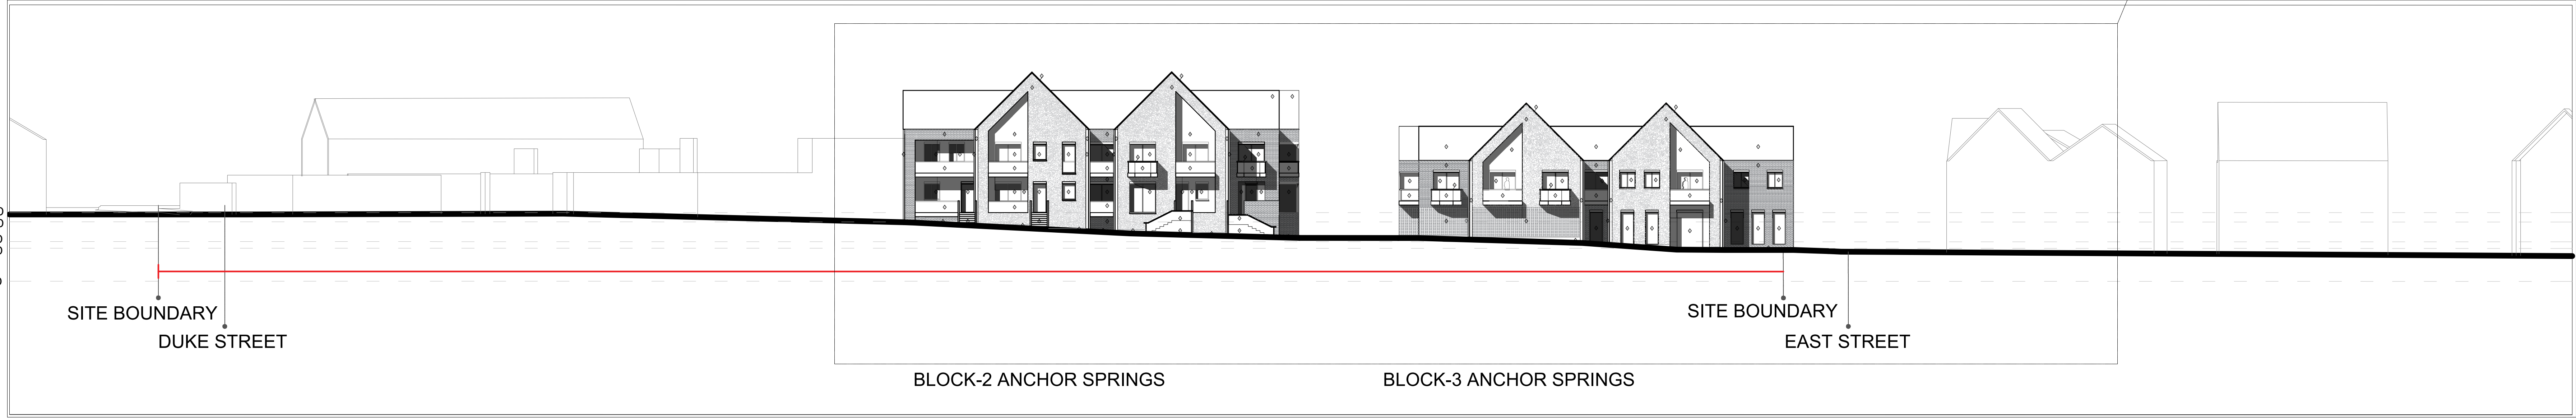

Elevation F | Anchor Springs Scale 1:200 @ A0

- LEGEND
- 1

SLATE TILES
- 2

LIMESTONE
- 3

KNAPPED FLINT
- 4

GLASS
- 5

RED BRICK WALL
- 6

CHAMPHER BALCONY
- 7

GLAZED HANDRAIL
- 8

CONCRETE
- 9

STONE PLINTH
- 10

BEIGE RENDER
- 11

GUTTERING
- 12


WOODEN DOORS
- 13

LOUVRE
- 14

SEAMLESS PERFORATED BRICK SCREEN

Legend

Site Boundary

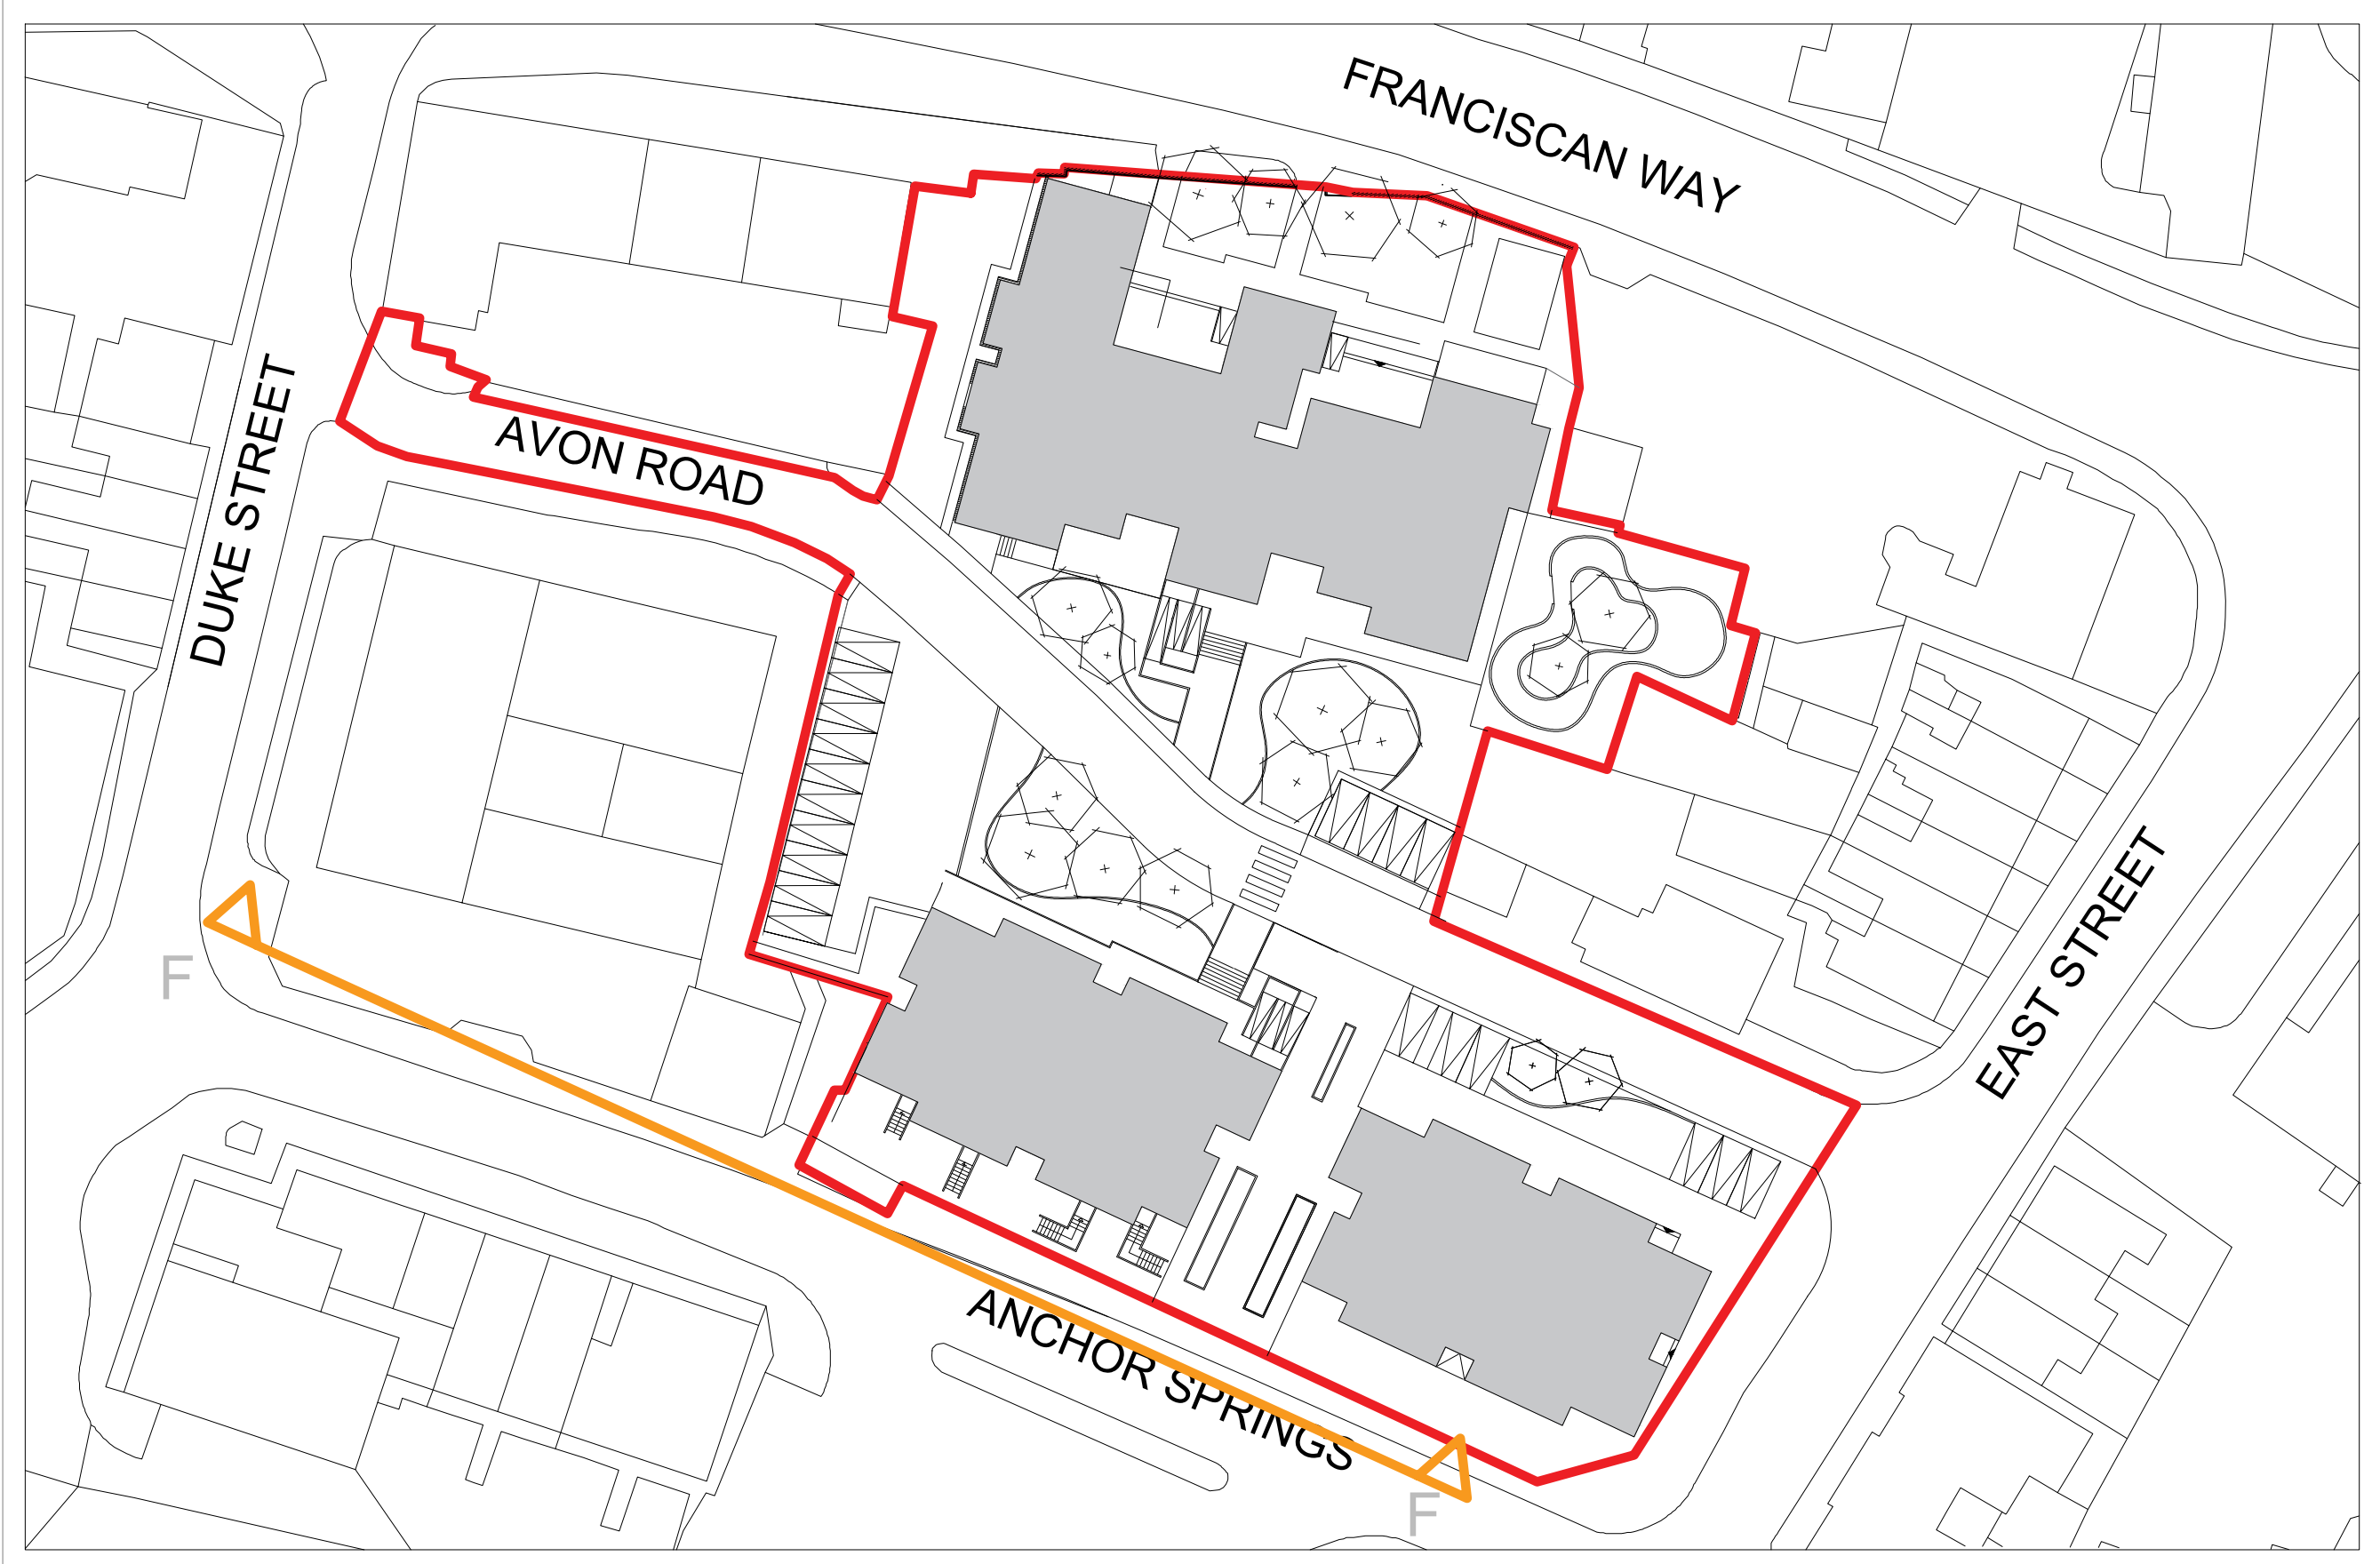

Project

ANCHOR SPRINGS
Littlehampton

Drawing Tittle

PROPOSED
ELEVATION F- ANCHOR SPRINGS

Sheet
A0

Scale
As indicated

Revision
R2

Date
14.10.2020

Drawn by
UrbanS

Pr no.
LH1

Drawing no.
LH1-USY-R0-E2-DR-A-0030

