




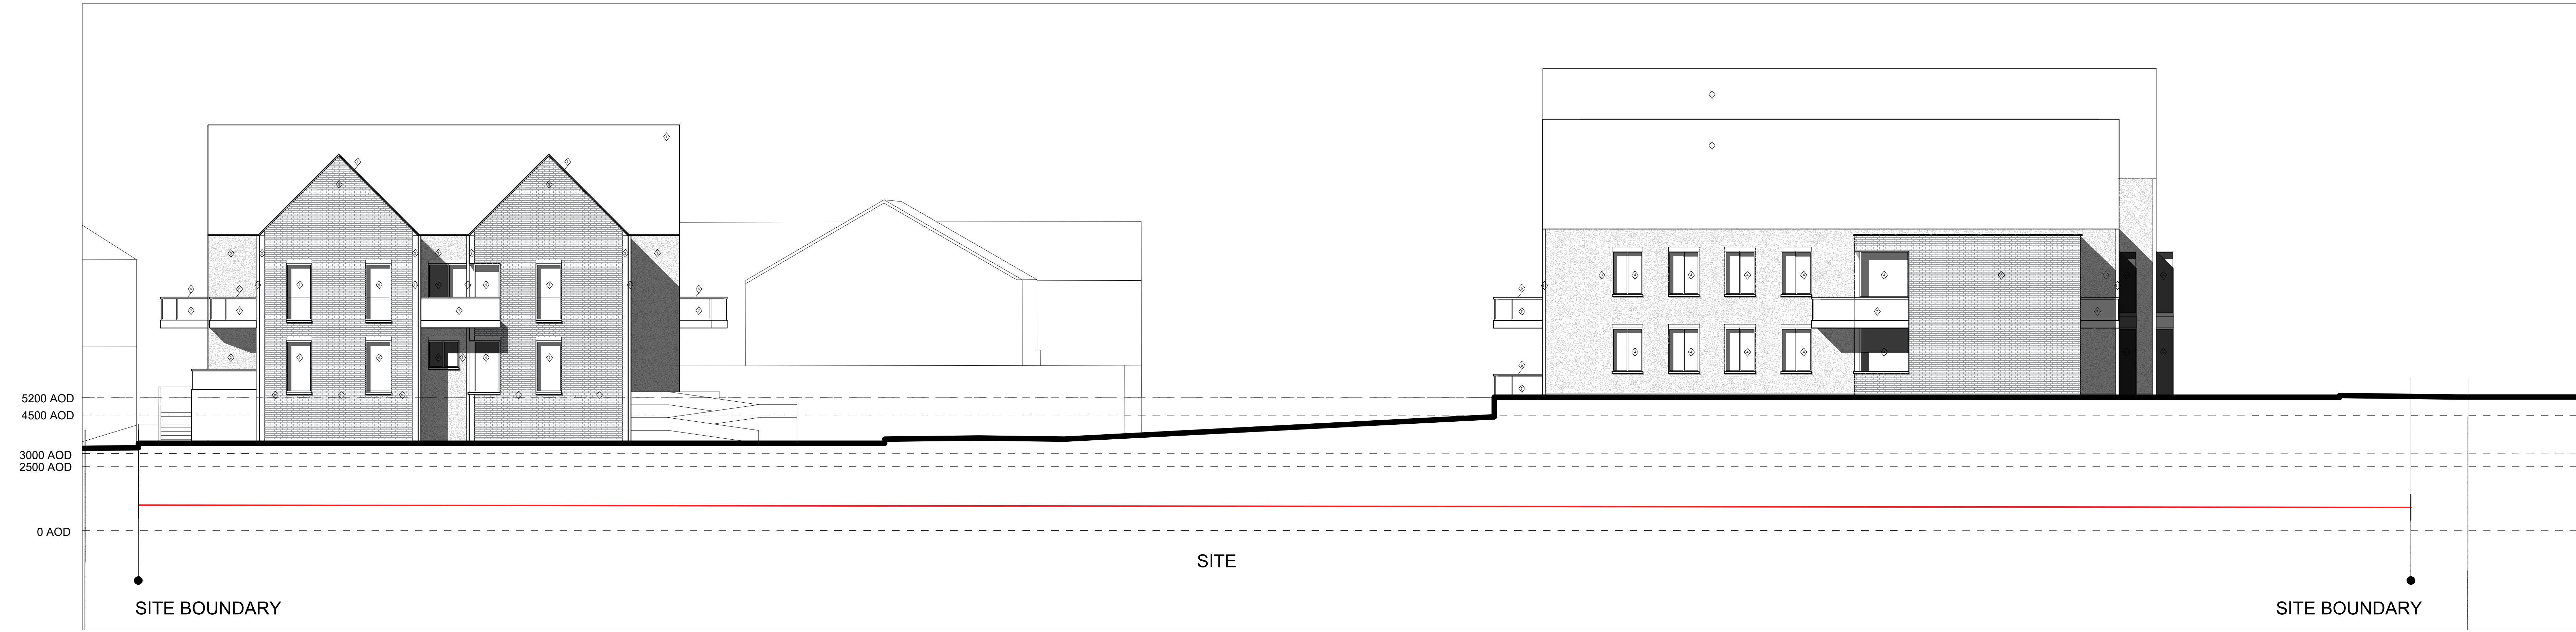

Elevation C 1:100 @ A0

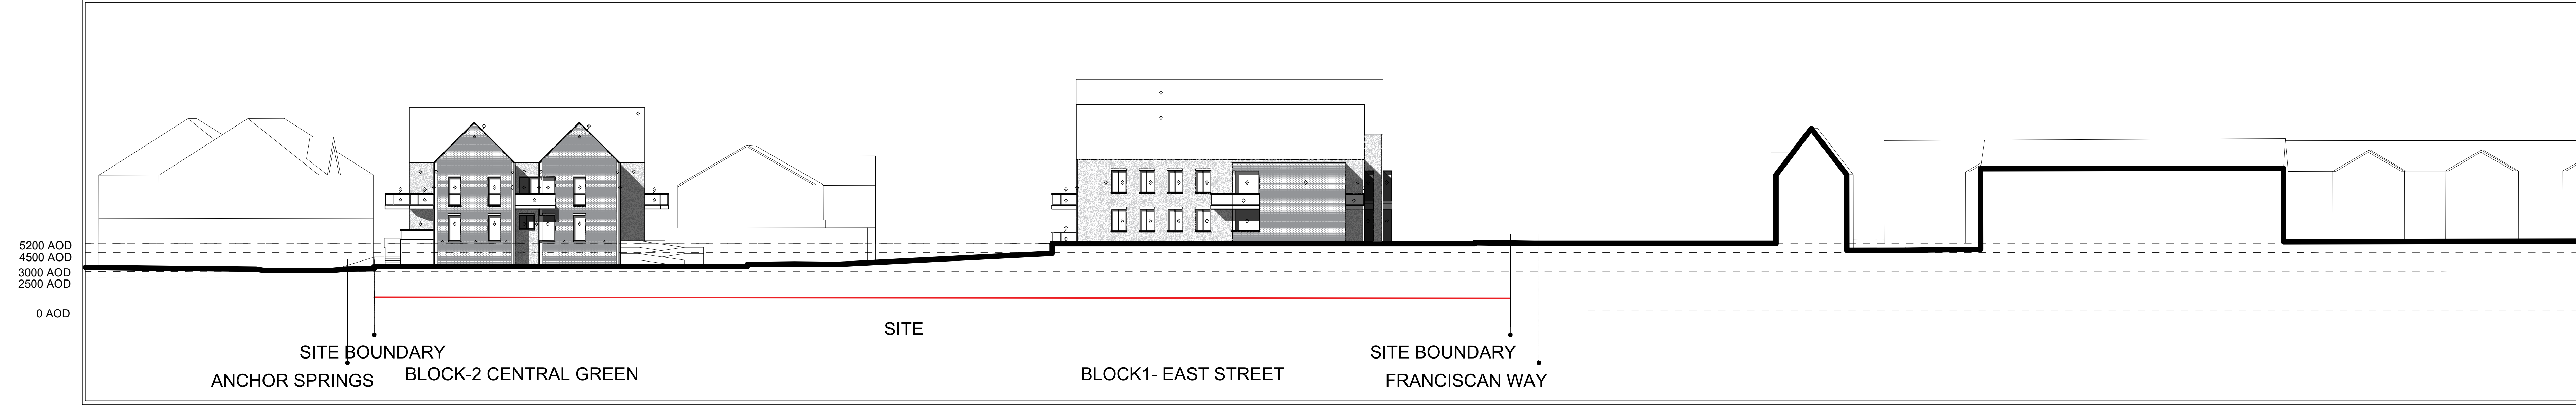

Elevation C Scale 1:200 @ A0

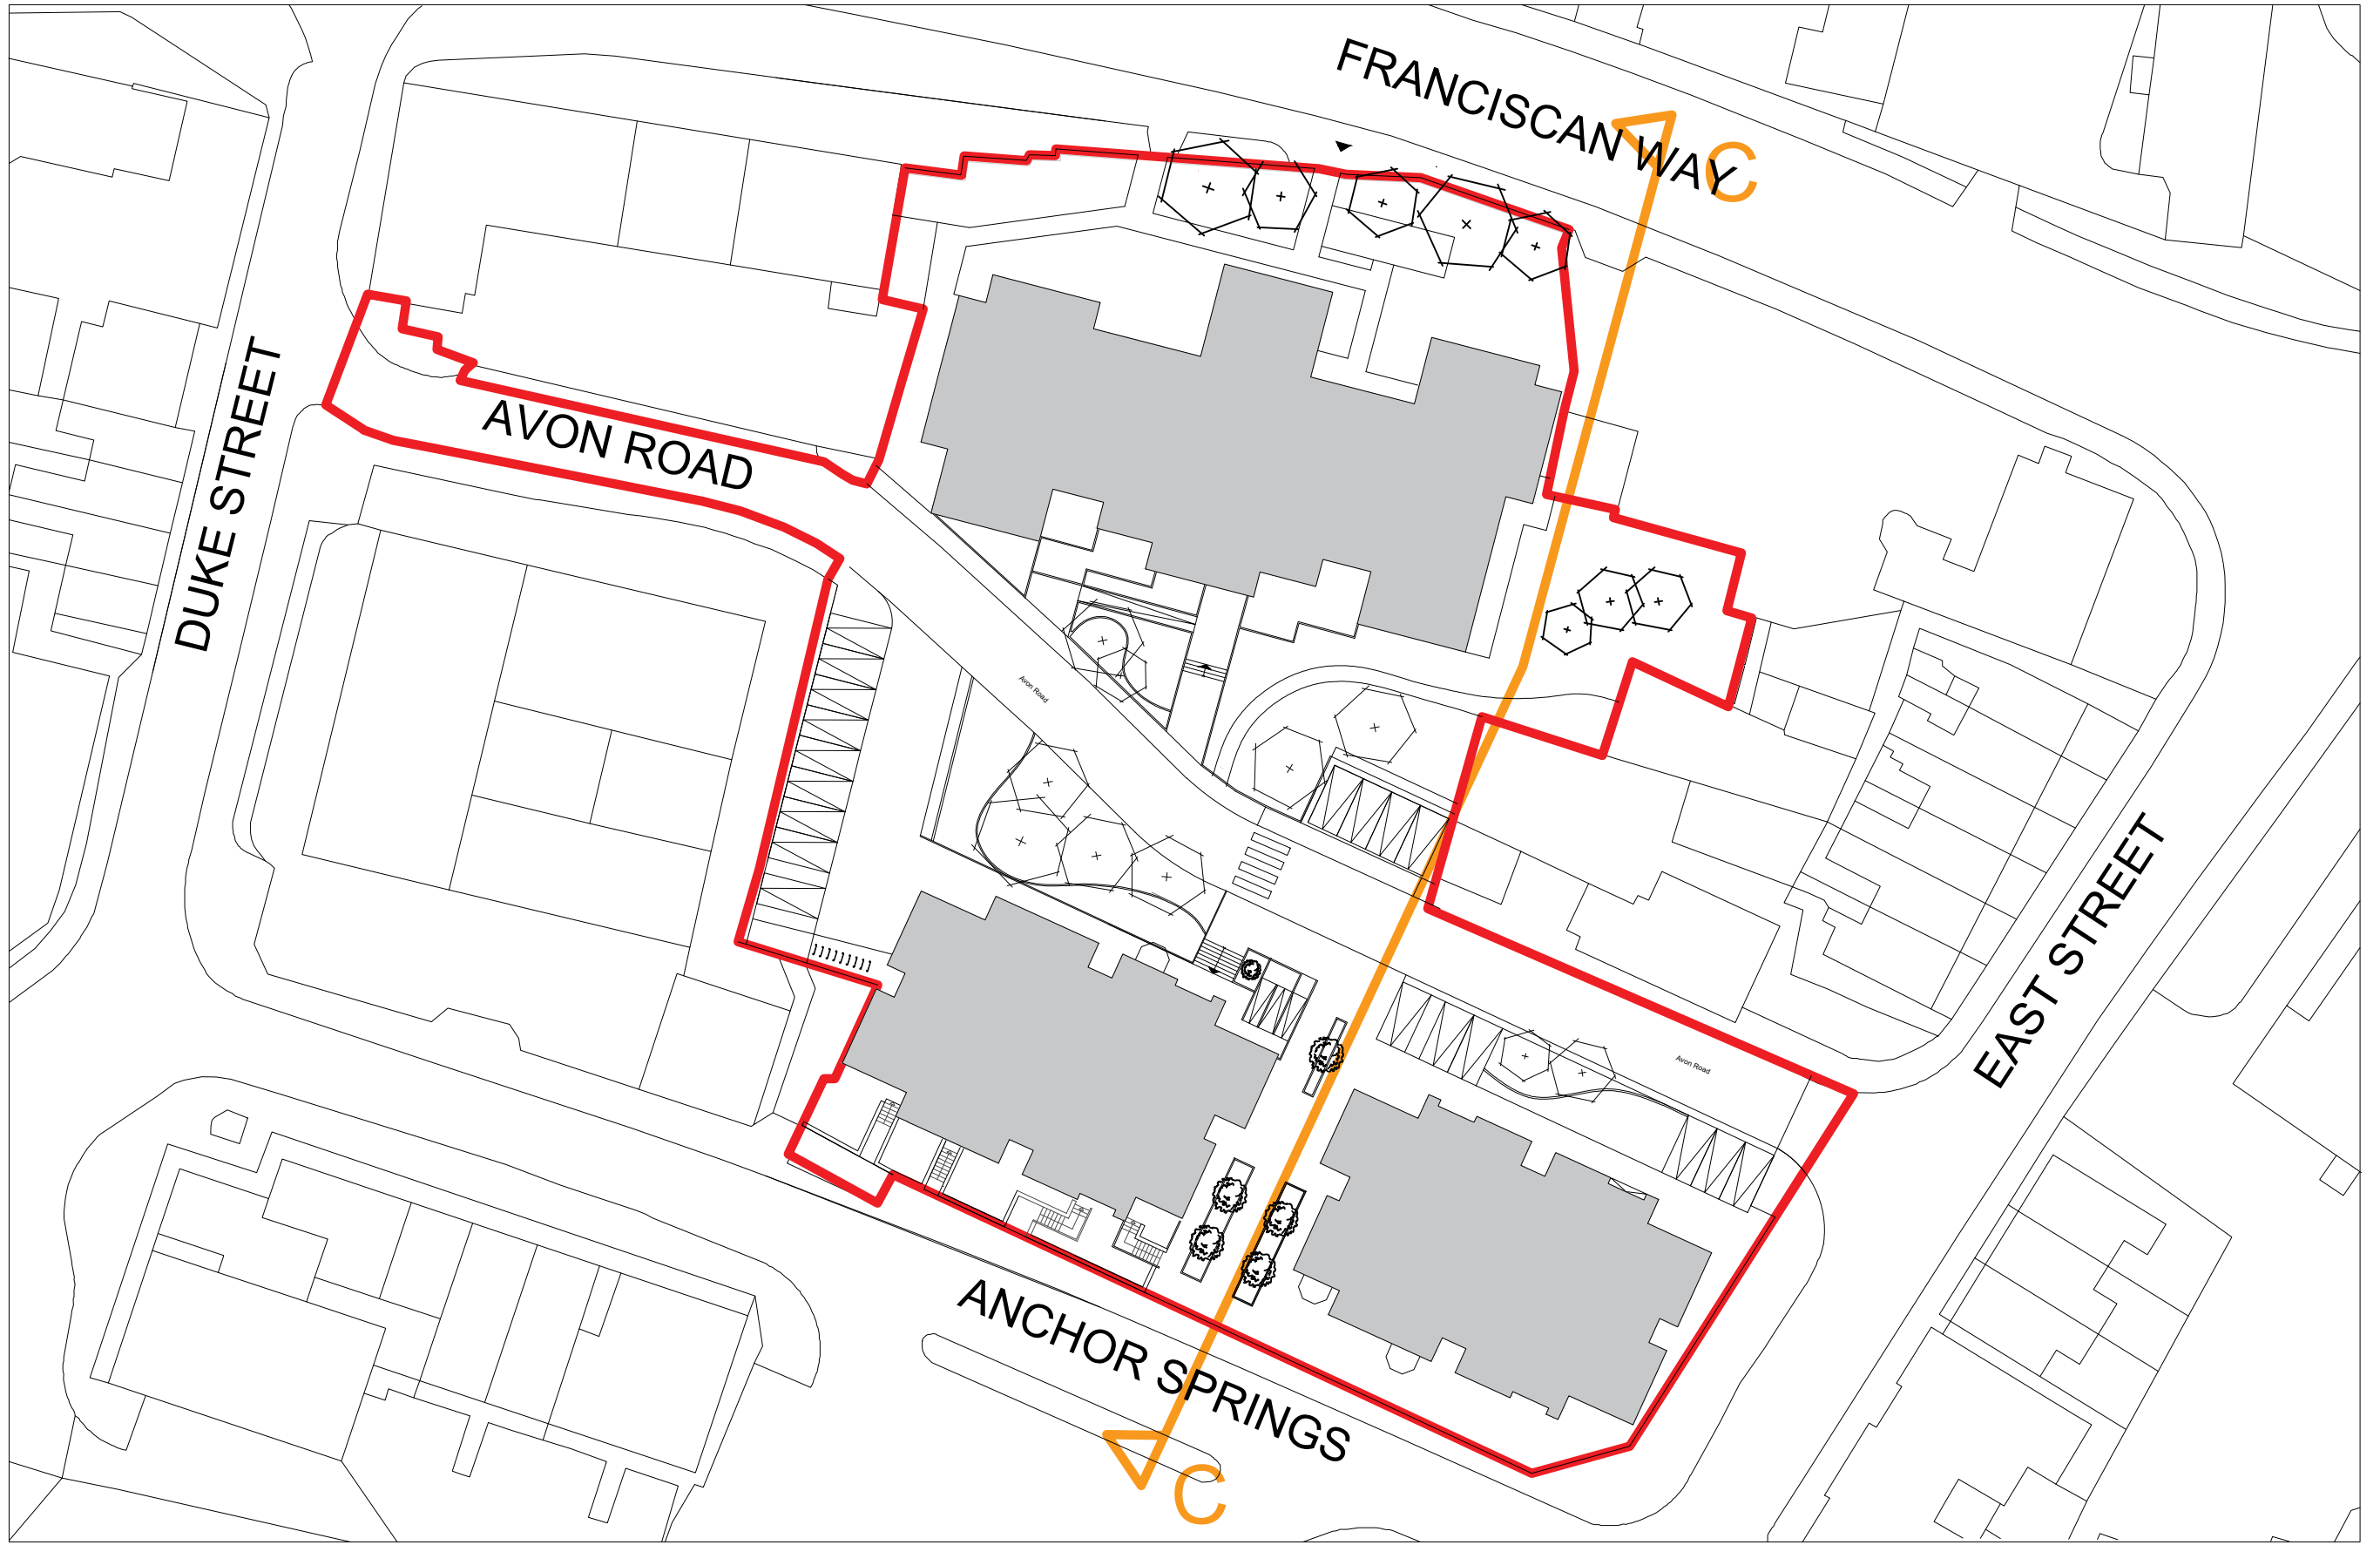

LEGEND

- 1 SLATE ROOF TILES
- 2 LIMESTONE
- 3 KNAPPED FLINT WALL
- 4 GLASS
- 5 RED BRICK WALL
- 6 CHAMFERED BALCONY
- 7 GLAZED HANDRAIL
- 8 CONCRETE
- 9 STONE PLINTH
- 10 BEIGE PAINT
- 11 GUTTERS AND DOWNPIPES
- 12 WOODEN DOORS
- 13 ALUMINUM LOUVRES
- 14 SEAMLESS PERFORATED BRICK SCREEN

Legend	
	Site Boundary

Project
ANCHOR SPRINGS
Littlehampton

Drawing Tittle
PROPOSED
ELEVATION C-CENTRAL GREEN

Sheet A0	Scale As indicated	
Date 01.12.2020	Drawn by UrbanS	
Pr no. LH1	Drawing no. LH1-USY-R0-E2-DR-A-0034	Revision R3

