




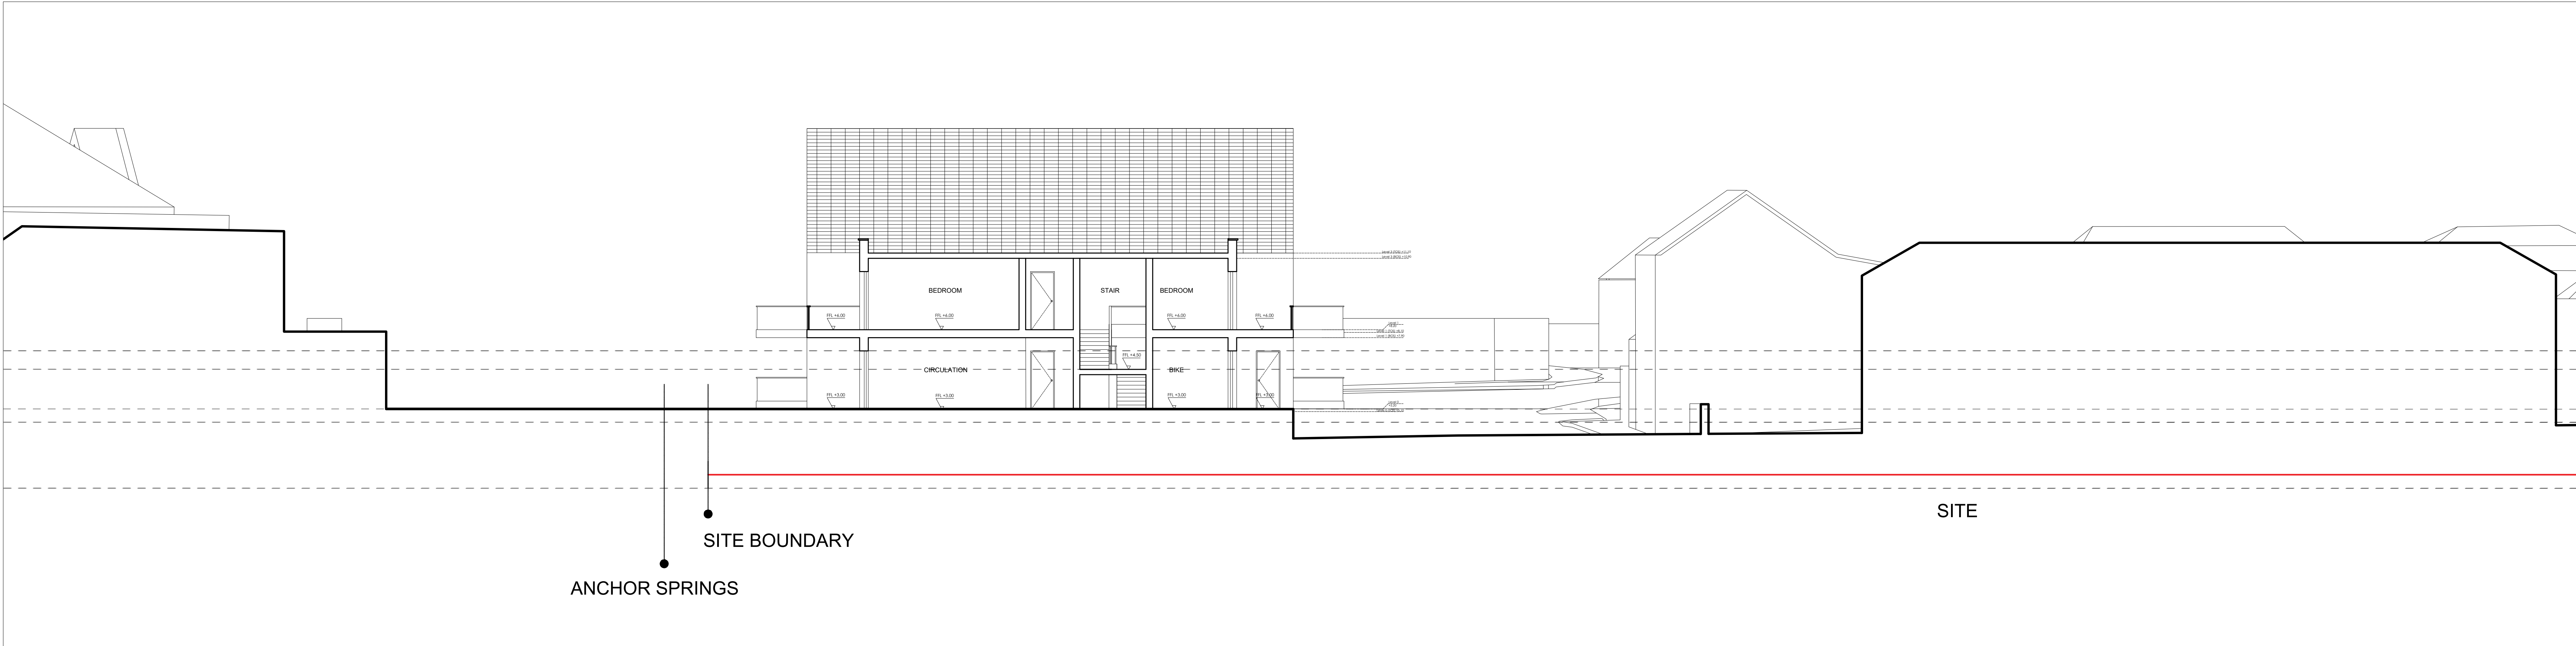


Section A-A Scale 1:100 @ A0

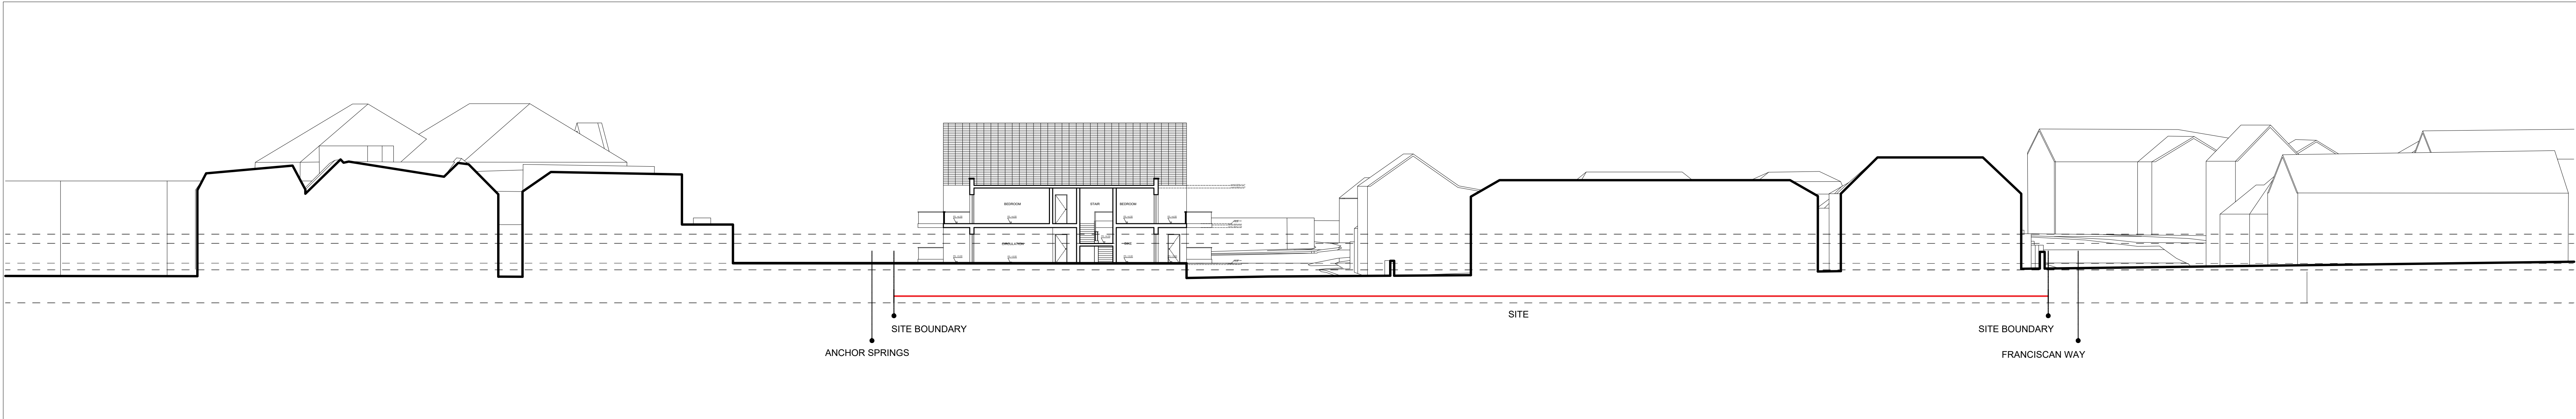

Section A-A Scale 1:200 @ A0

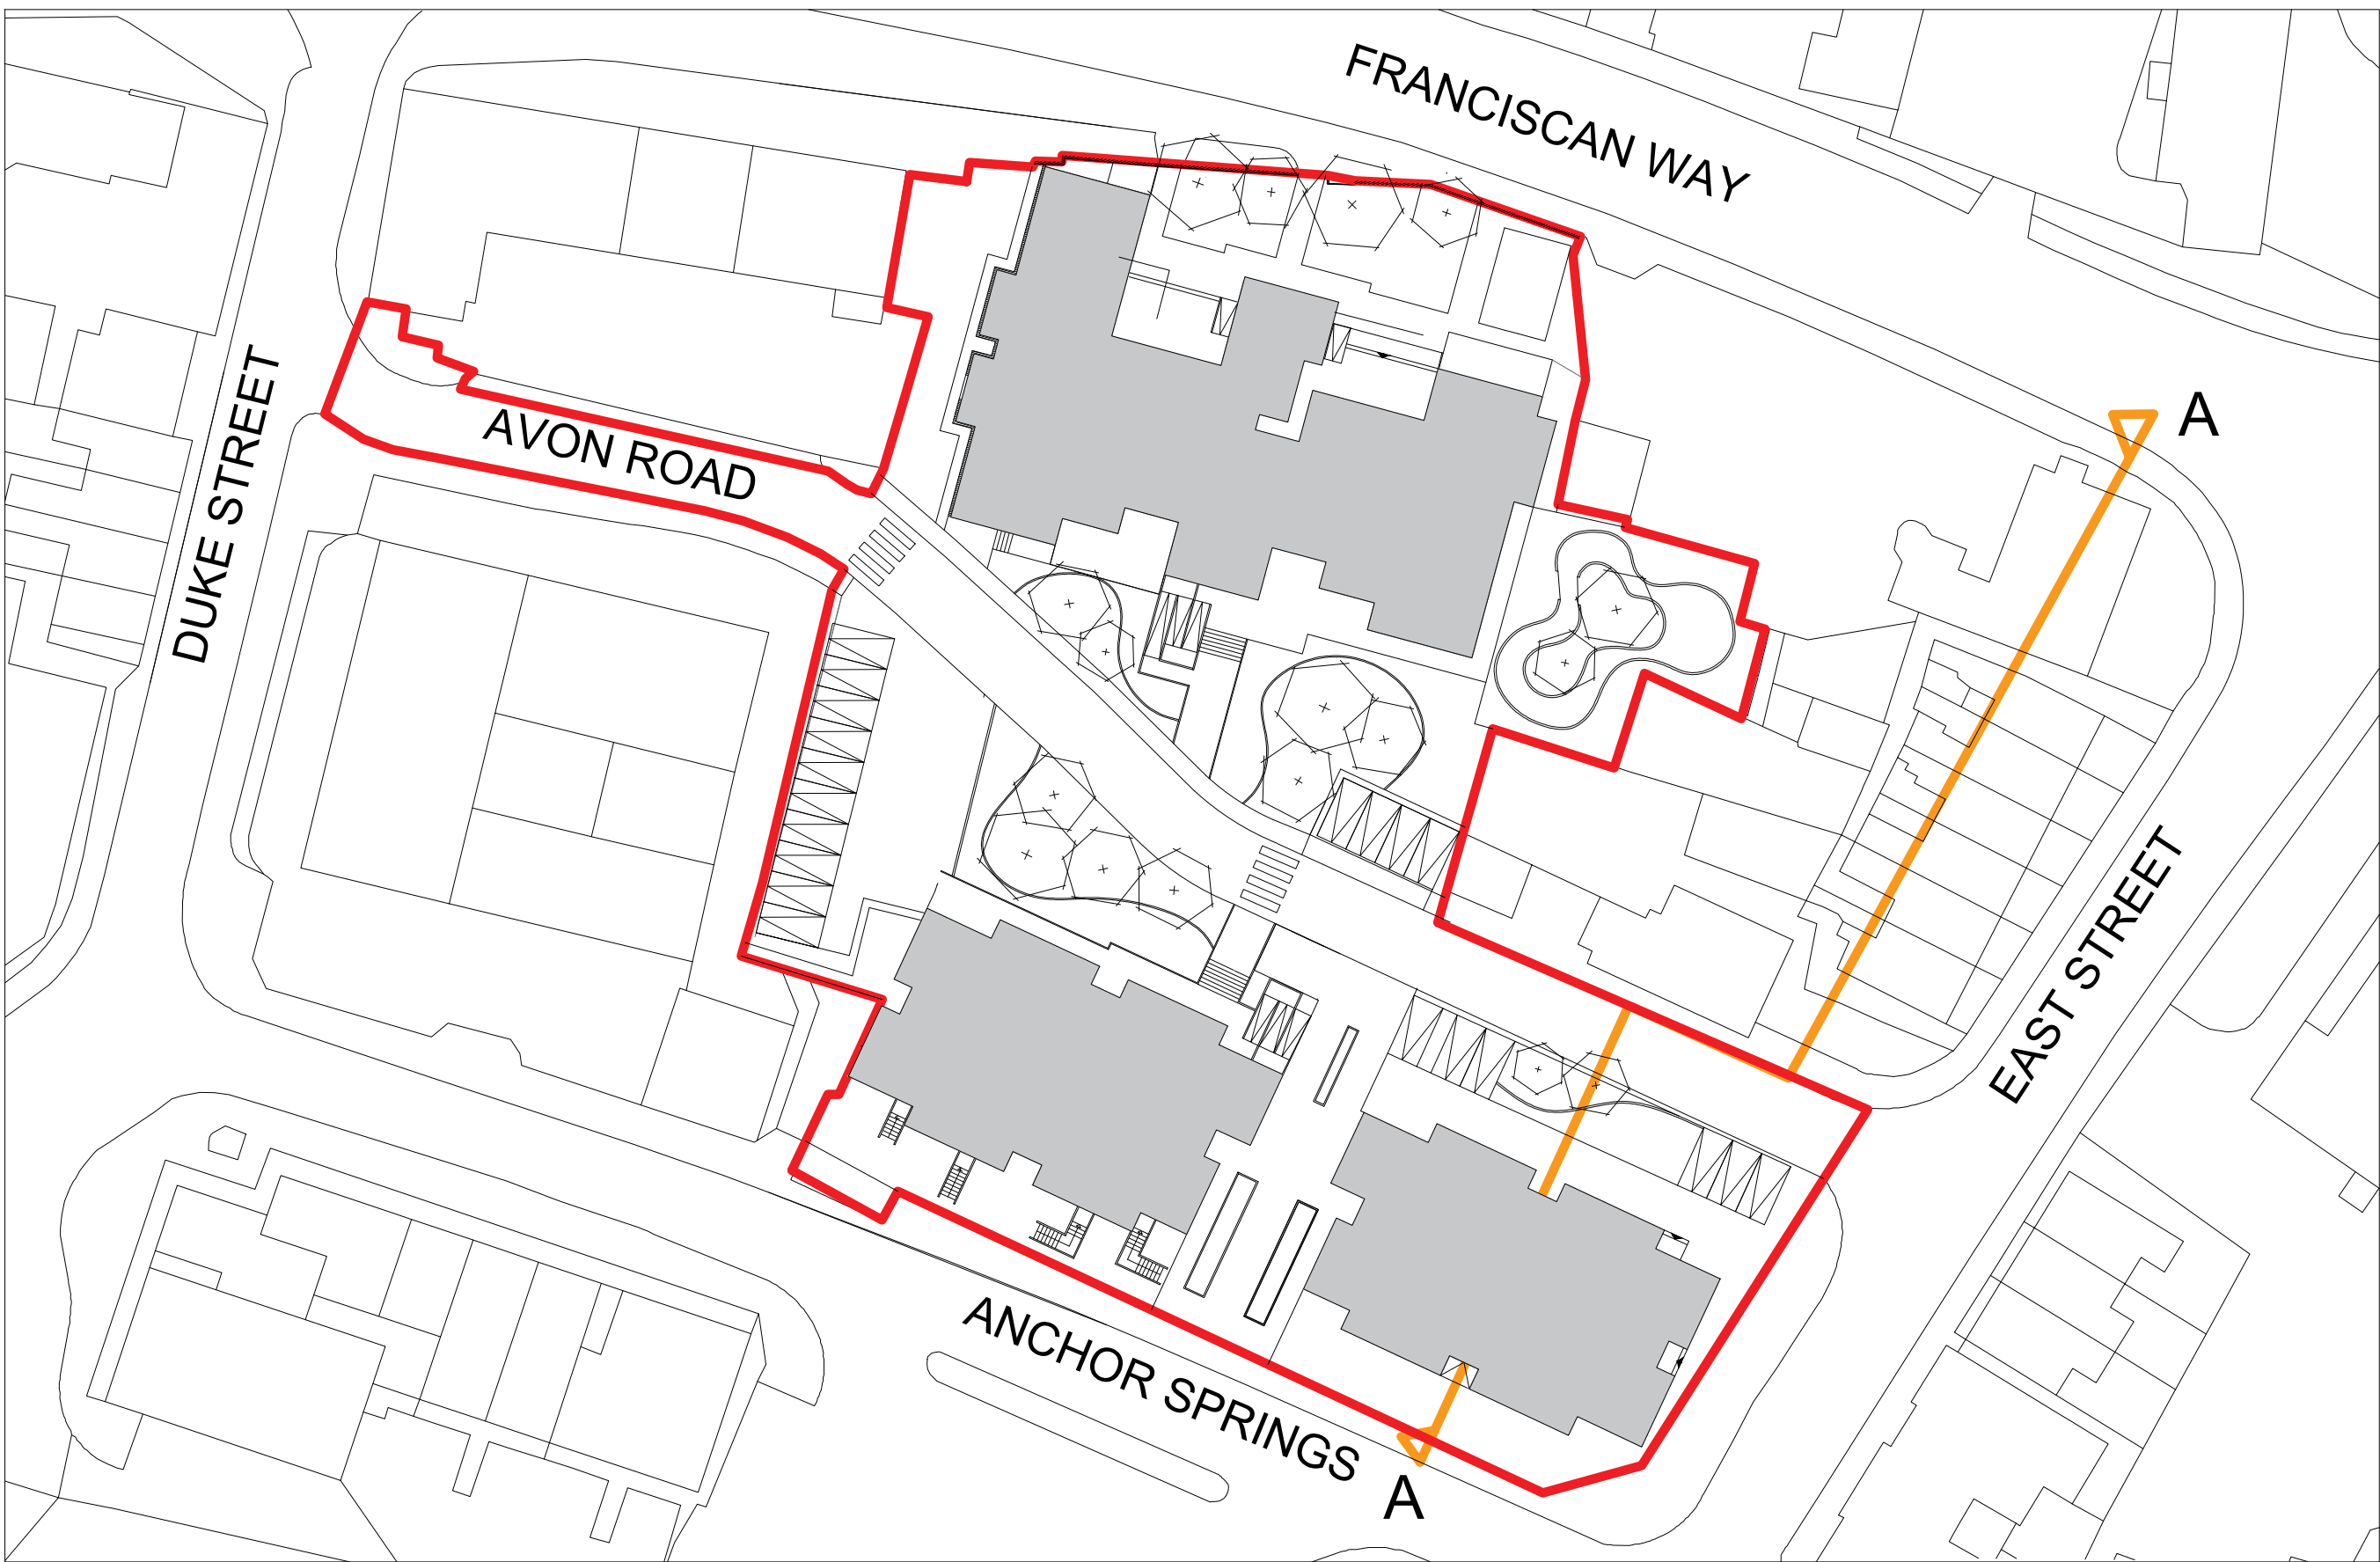

Legend

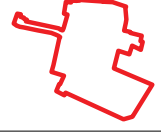 Site Boundary

Project
ANCHOR SPRINGS
Littlehampton

Drawing Tittle
PROPOSED
SECTION A-A

Sheet A0	Scale As indicated	Revision R1
Date 14.10.2020	Drawn by UrbanS	
Pr no. LH1	Drawing no. LH1-USY-R0-Eg-DR-A-0041	