

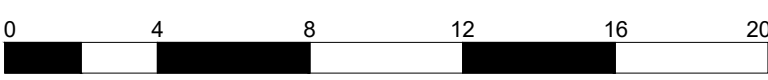
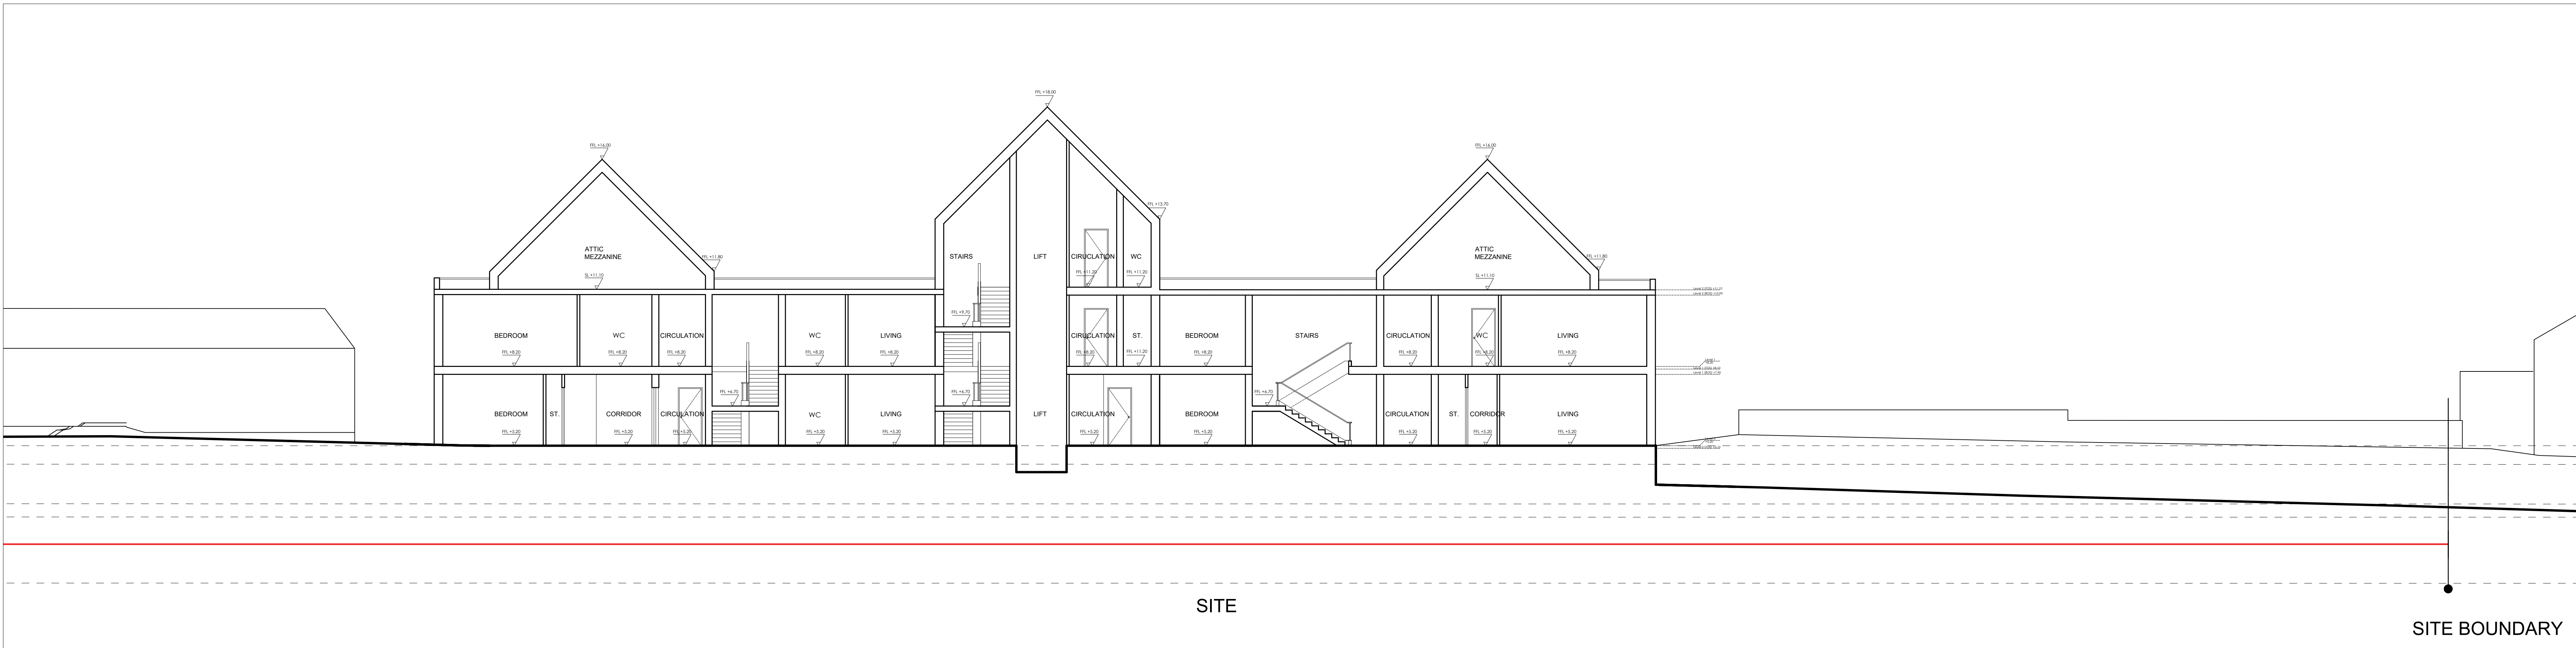



Legend	
	Site Boundary

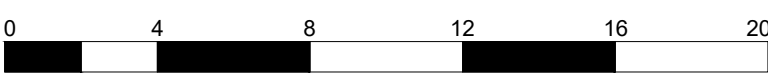

Section B-B Scale 1:100 @ A0

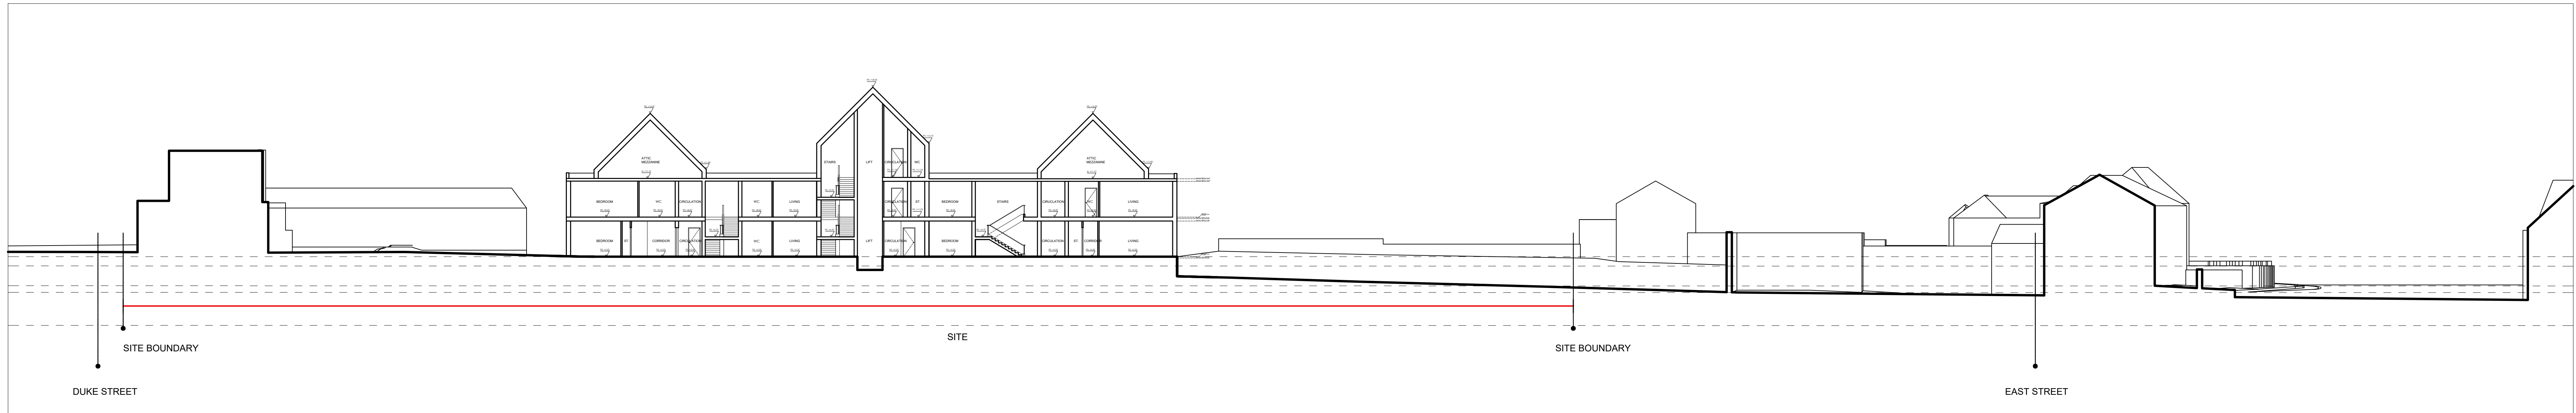

Section B-B Scale 1:200 @ A0

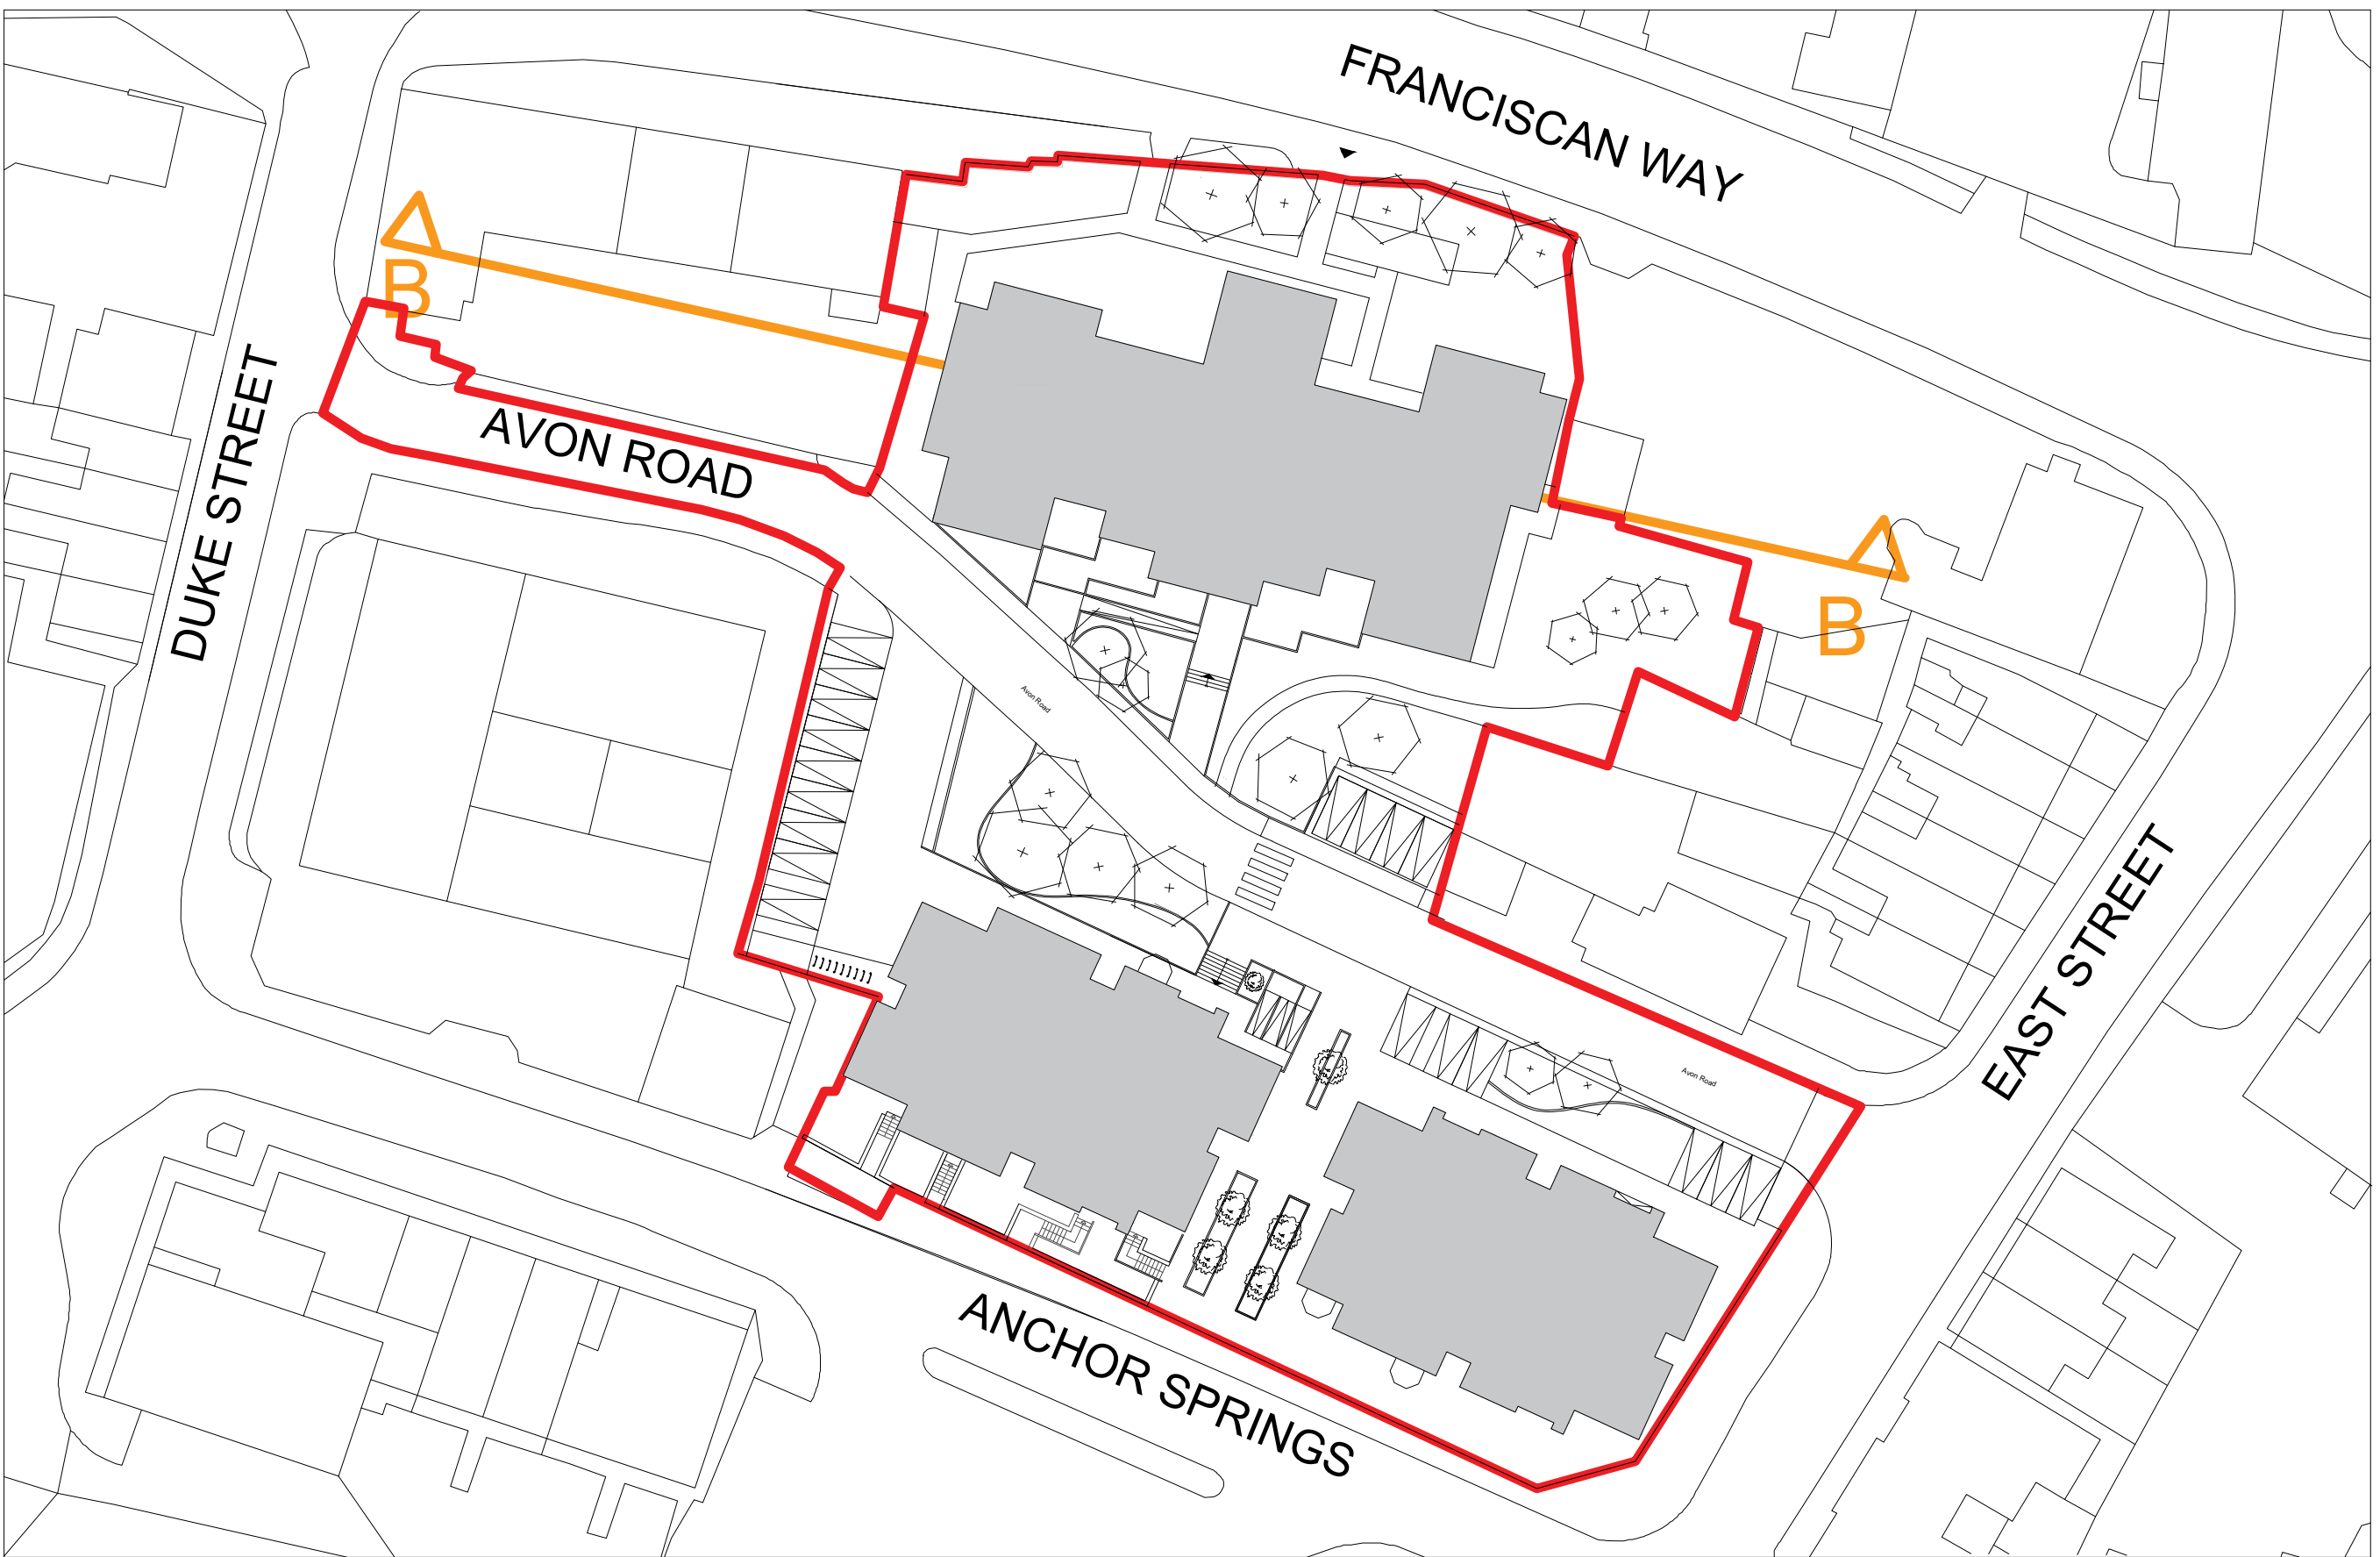

Project
ANCHOR SPRINGS
Littlehampton

Drawing Title
PROPOSED
SECTION B-B

Sheet A0	Scale As indicated	
Date 01.12.2020	Drawn by UrbanS	
Pr no. LH1	Drawing no. LH1-USY-R0-E10-DR-A-0042	Revision R2

