
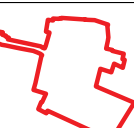
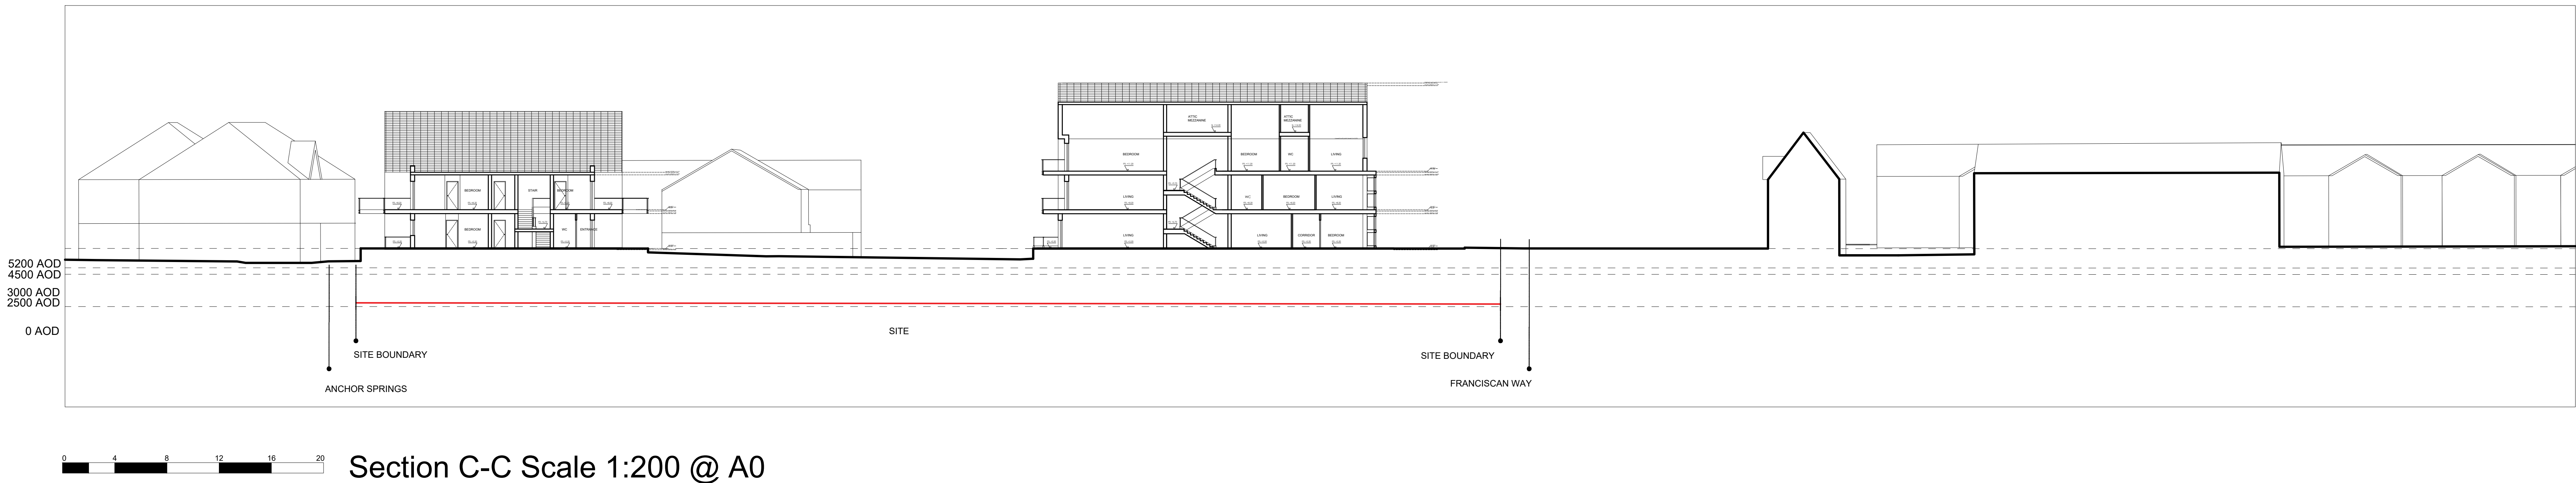


Legend


 Site Boundary

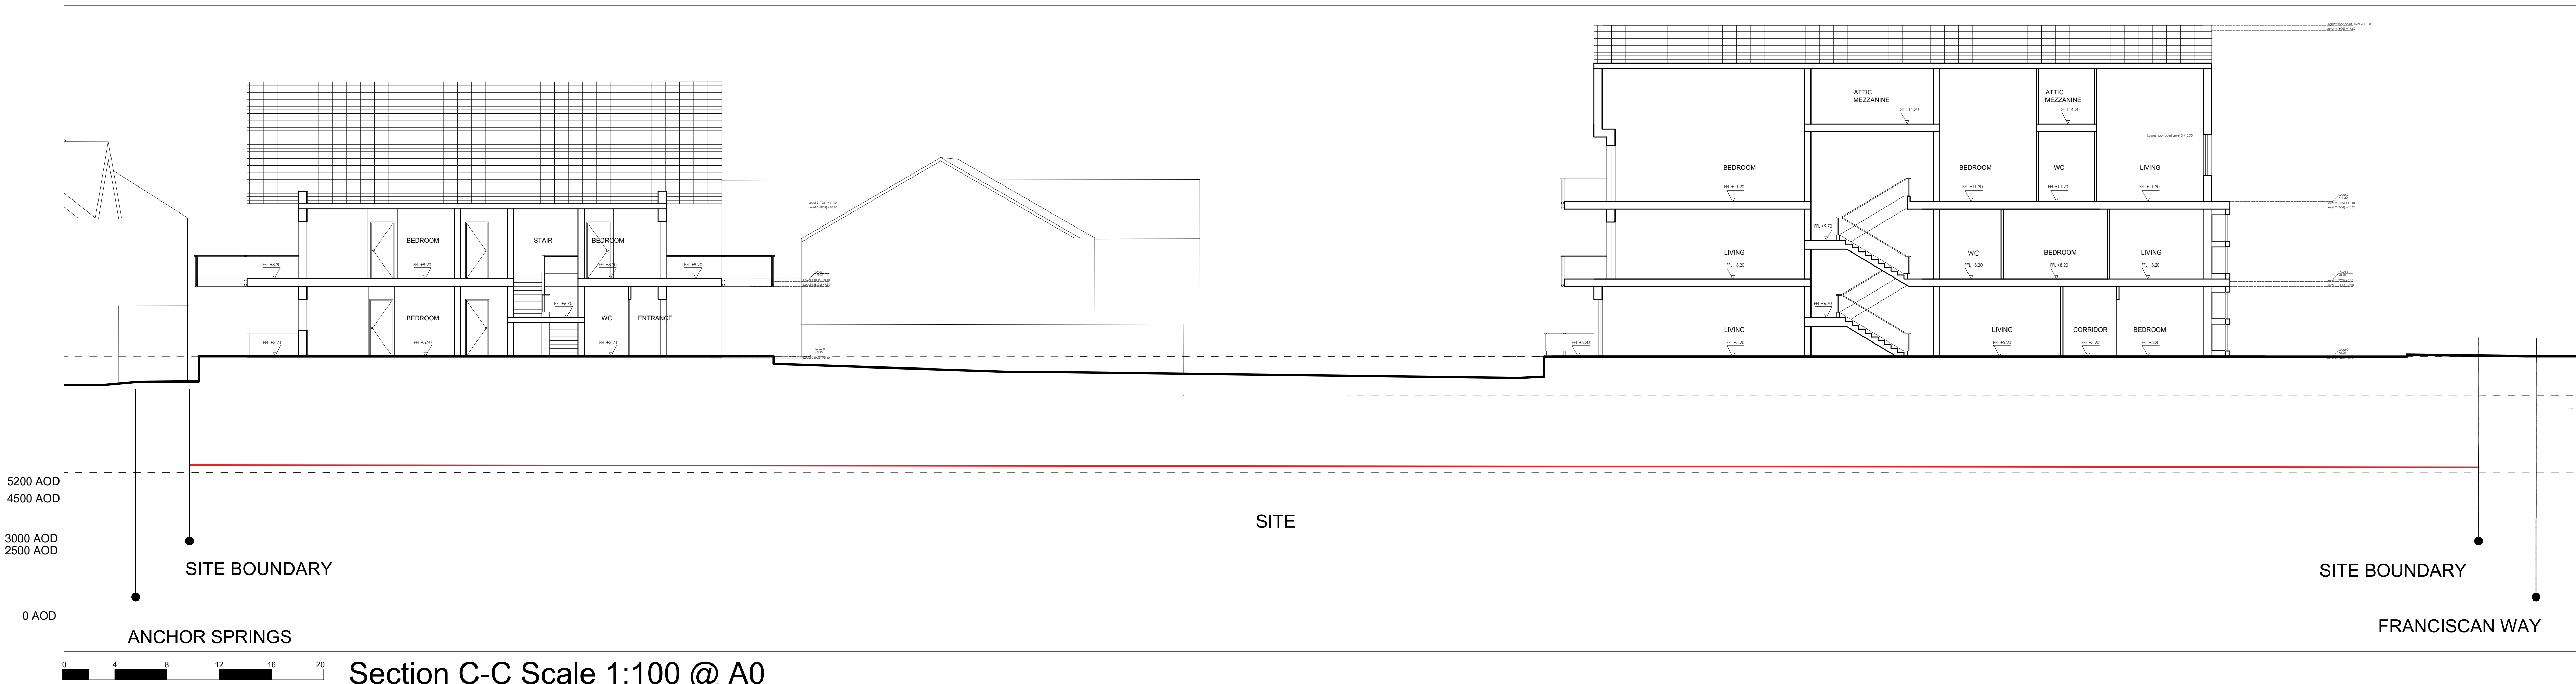

Project
ANCHOR SPRINGS
Littlehampton

Drawing Tittle
PROPOSED
SECTION C-C

Sheet A0	Scale As indicated	
Date 01.12.2020	Drawn by UrbanS	
Pr no. LH1	Drawing no. LH1-USY-R0-E11-DR-A-0043	Revision R3

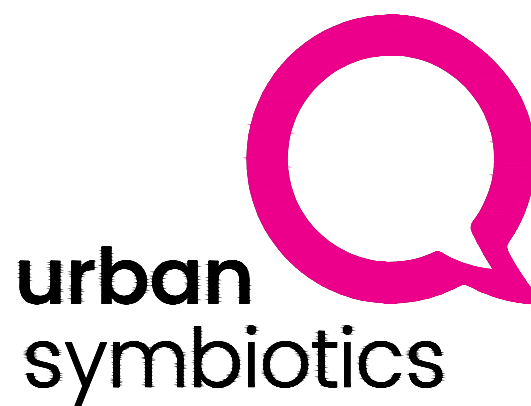

Studio 122, China Works, Black Prince Road, SE1 7SJ,
LONDON, UNITED KINGDOM
AVEO Group Limited trading as Urban Symbiotics
Copyright © 2016 AVEO Group Ltd. Registration No. 9981470