
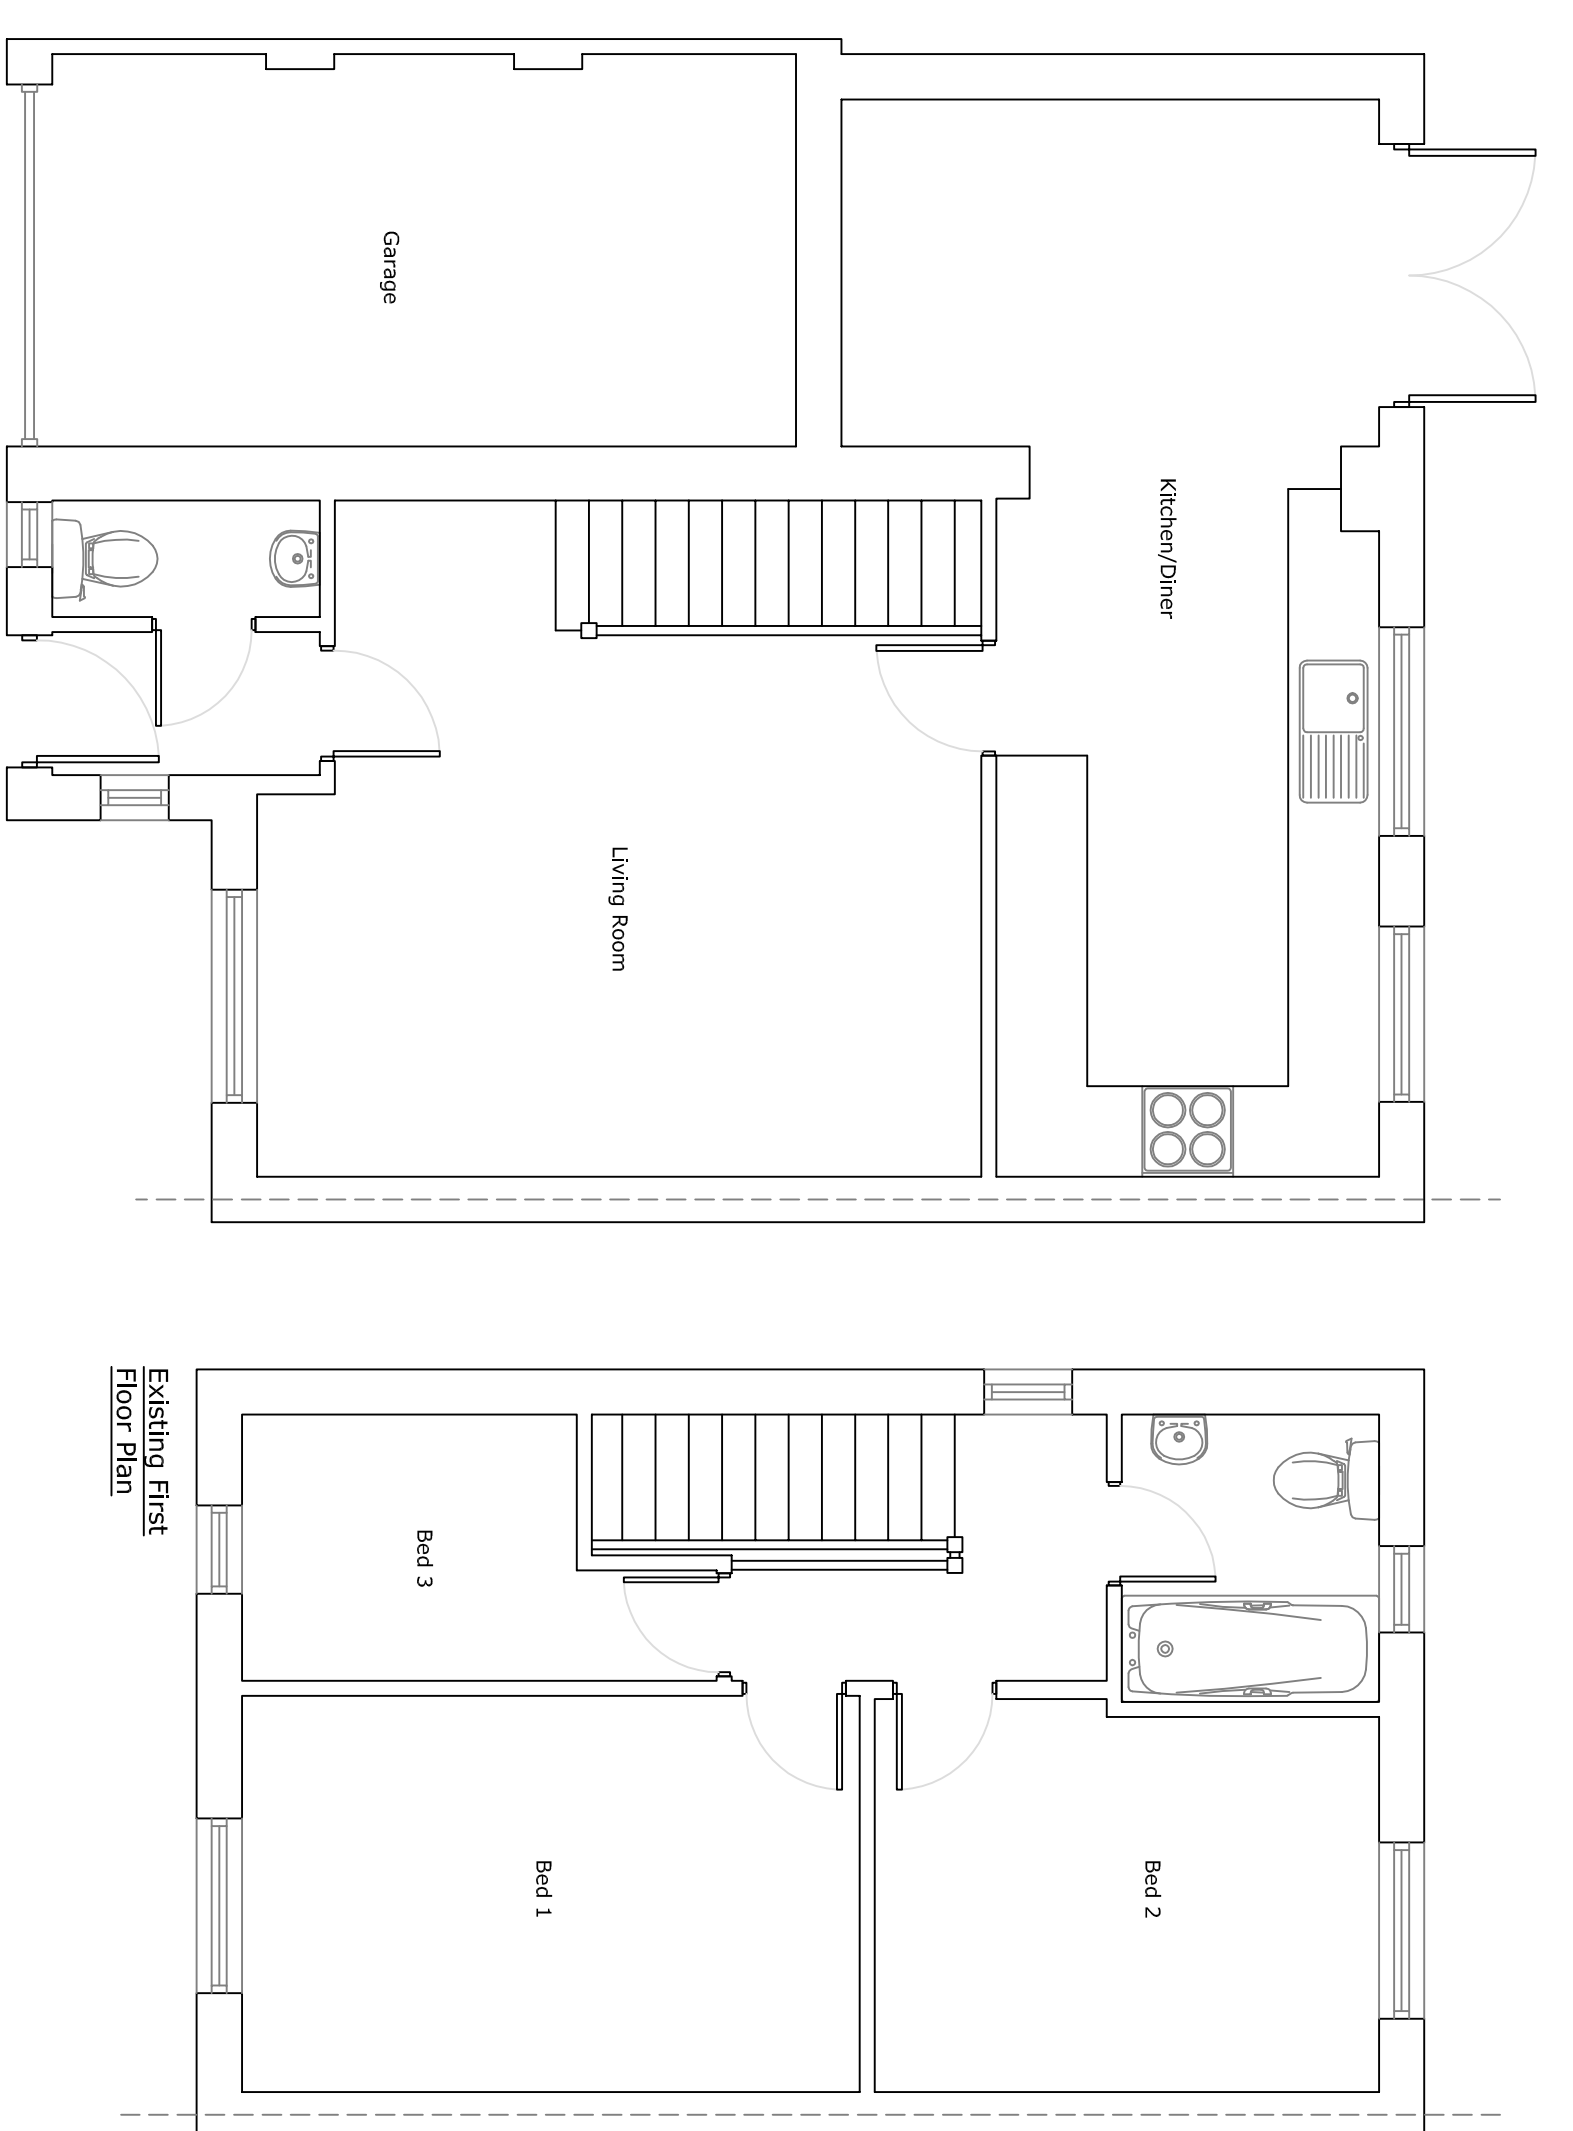


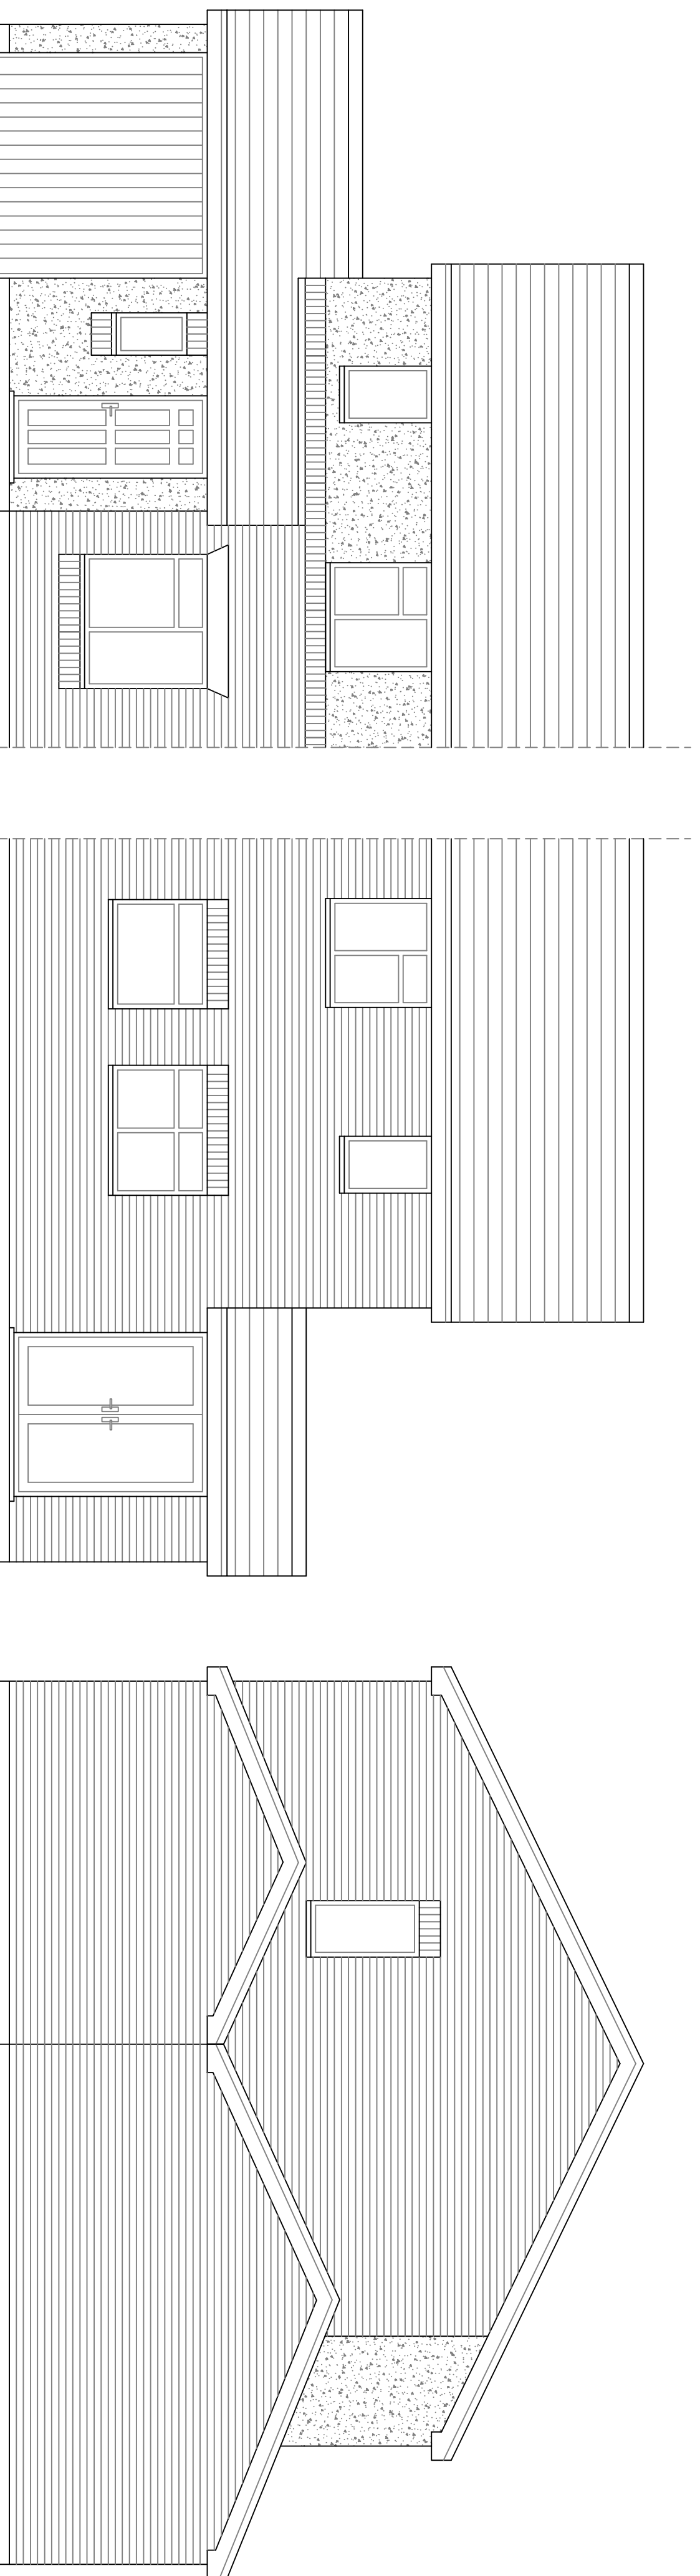

| Itemref         | Quantity   | Title/Name, designation, material, dimension etc | Article No./Reference |
|-----------------|------------|--------------------------------------------------|-----------------------|
| Designed by     | Checked by | Approved by - date                               | Date<br>December 2016 |
| 5 Camilia Close |            | Proposed Extension                               |                       |
| 01              |            | Edition Sheet                                    |                       |