


ALLEN DISTRICT COUNCIL			
No.	LU	219	09 d
Received			

Scale 1:50

The Old House
37 East Street
Littlehampton
West Sussex BN17 6AU

The Franciscan Missionary Sisters
St. Josephs Convent
East Street
Littlehampton
West Sussex BN17 6AU

31/7/2009

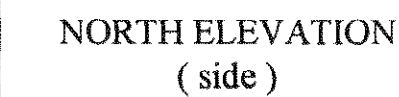

hip rafter 1 has section missing and is in poor condition new replacement oak hip to be fitted 125mm x 100mm o/a/l length 5.1 metres

rafters 2 & 3 missing

rafter Nos. 4 to 9 have tile packing pieces on top to take out sag in roof

140 x 40 wall plate on top of existing wall with no fixings or ties

wall plate in 2 sections at different levels

no wall plate between rafters 6 & 7

rafter 12 loose

rafter section sizes are average,

All rafters vary in section throughout their length

This diagram shows the exterior wall of a dormer with the following dimensions and labels:

- Top Dimensions:**
 - 4850 (between dormers)
 - 3170 (inside fascia to far side of rafter 21)
- Vertical Dimensions (Left Side):**
 - 120 x 110 wall plate
 - 120 (o/all plate to dormer)
 - 160 (o/all plate to dormer)
 - 240 (o/all plate to dormer)
- Horizontal Dimensions (Bottom):**
 - 2900 (o/all plate to dormer)
 - 1410 (o/all dormer boarding)
 - 1650 (o/all dormer boarding)
 - 1500 (beam 6)
 - 220 (beam 5)
 - 1900 (beam 4)
 - 2470 (beam 3)
 - 260 (beam 3)
 - 2385 (to inside of fascia)
 - 13820 (overall external wall)
- Other Labels:**
 - beam 7
 - dormer to far side of rafter 36
 - o/all dormer boarding
 - beam 6
 - beam 5
 - beam 4
 - beam 3

9 Petworth Road
Haslemere
Surrey - GU27 2JB

tel. 01428 664304 fax. 01428 664305
mobile : 07810 828815 e-mail : info@kjwdesign.co.uk