




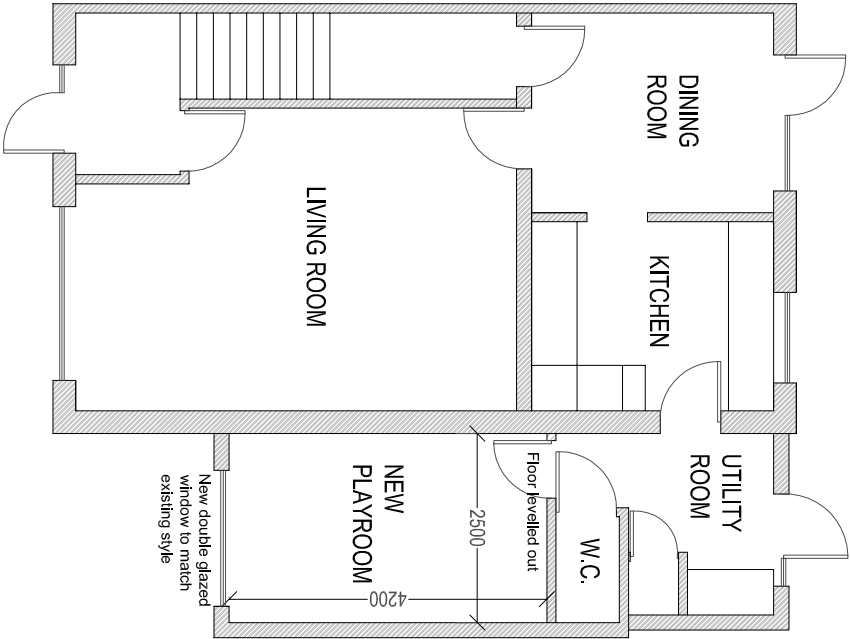


PROPOSED GROUND FLOOR PLAN

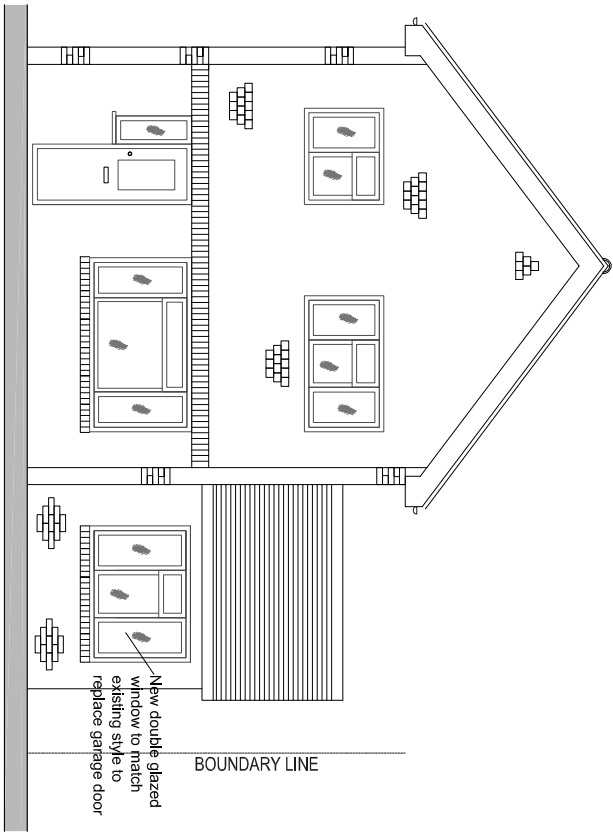


PROPOSED FRONT ELEVATION

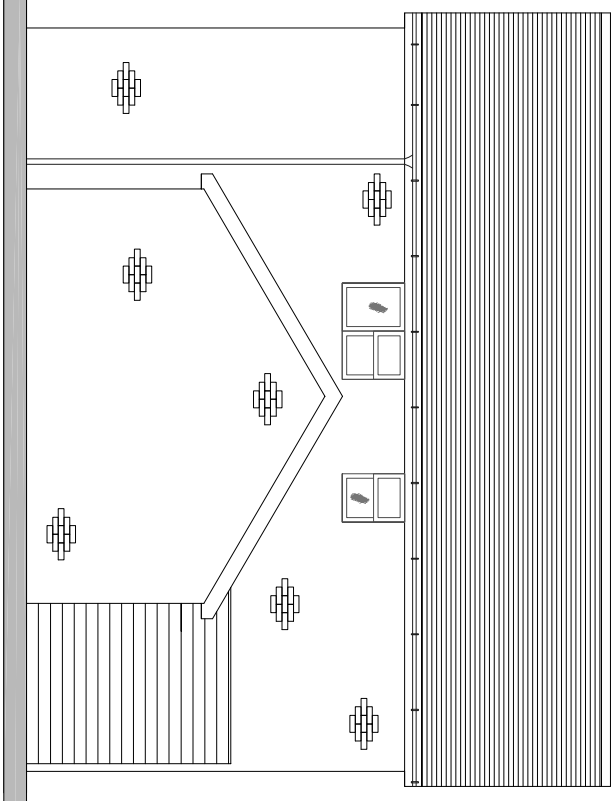

PROPOSED SIDE ELEVATION (No Change)

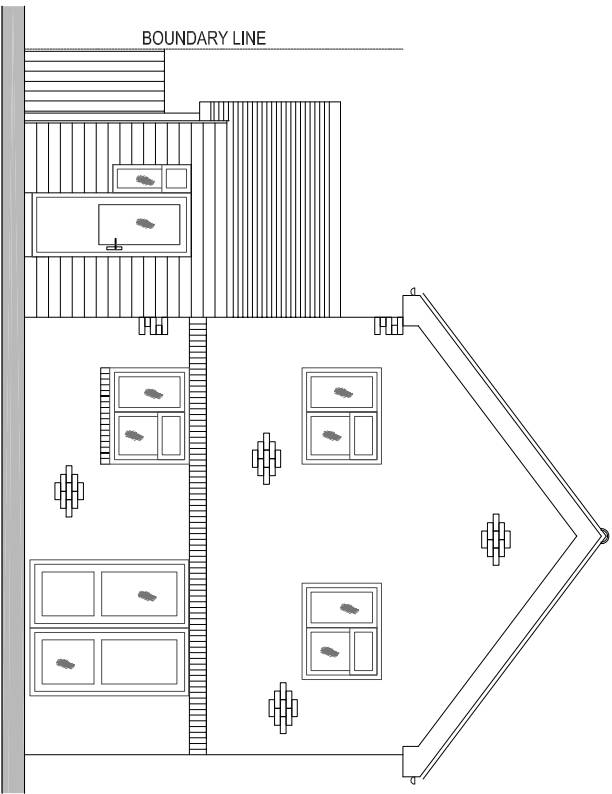

PROPOSED REAR ELEVATION (No Change)

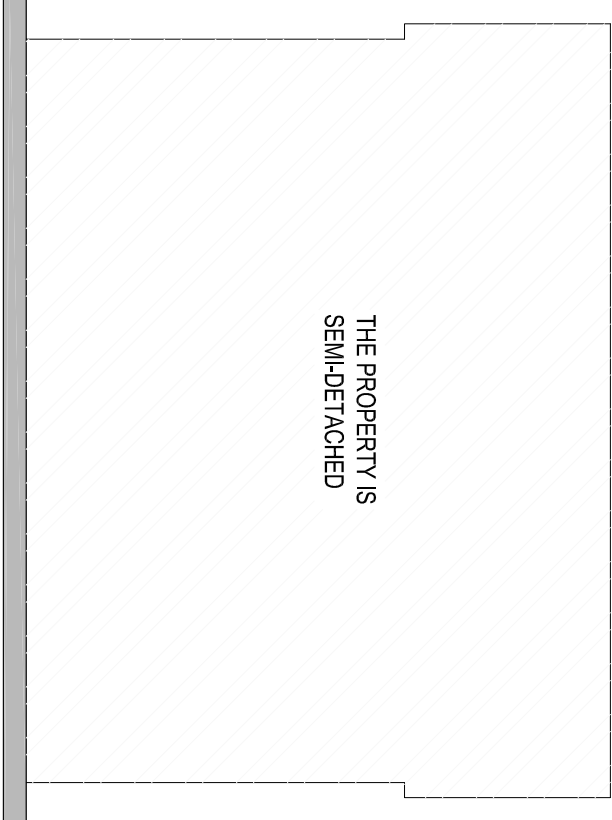

PROPOSED SIDE ELEVATION (No Change)



Client	Mr & Mrs Hayward 17 Trinity Way Littlehampton West Sussex BN17 5SR
Project	Conversion of garage to habitable room
Drawing Title	Planning Application Details PROPOSED PLANS & ELEVATIONS
Agent	Richard Bayley Associates 12A Church Circle Farnborough Hampshire GU14 6QH Tel: 07831 189 463 Email: richard@richardbayley.com
Status	
Date	February 2015
Scale	A3 @ 1:100
Drawing Number	E187/002
Revision	

UN DISTRICT COUNCIL L/21/15/PL