




REPLACE WITH
LOUVRED DOOR

EAST ELEVATION

* NEW DOOR + WINDOWS

* REMOVE WINDOW
INFILL AS "BLIND WINDOW"

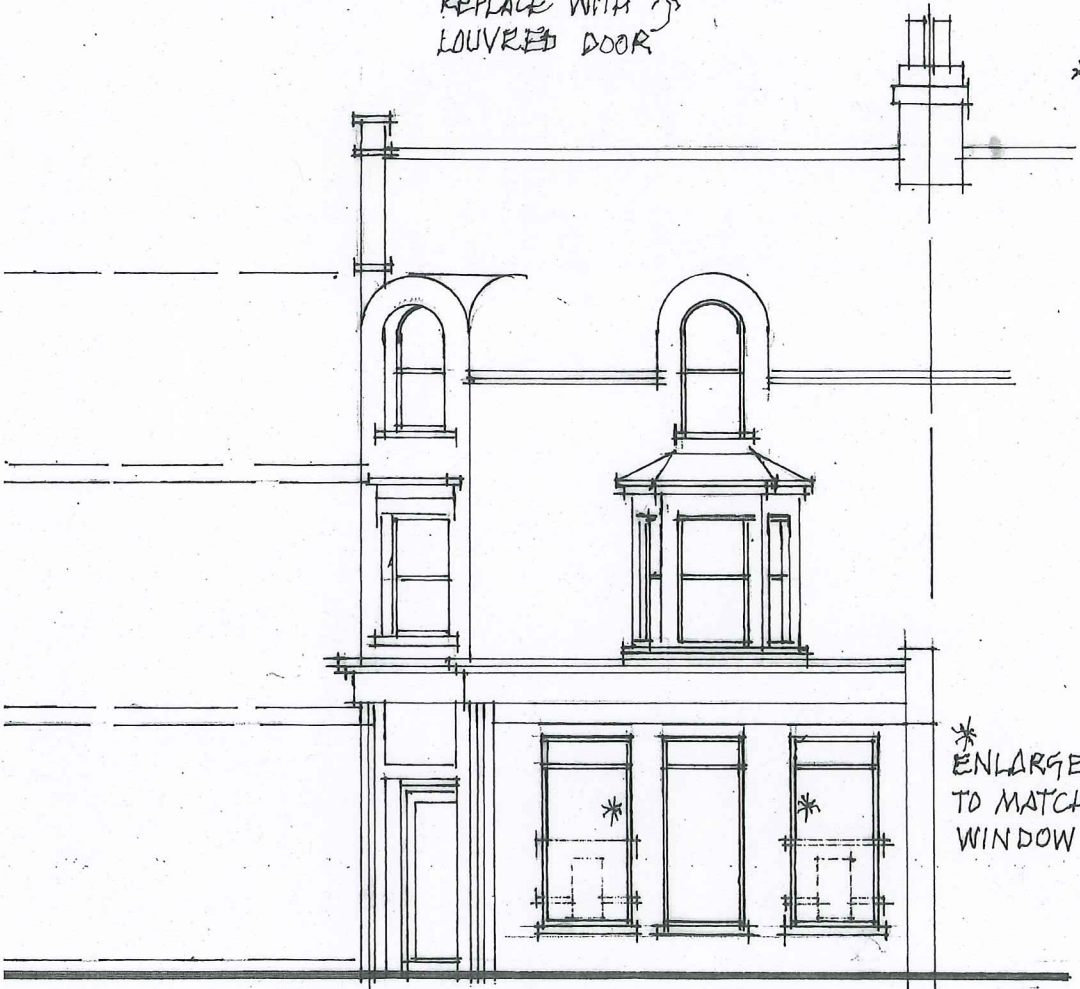

* ENLARGE WINDOWS
TO MATCH CENTRE
WINDOW

REV: A' - 20.08.2018 / NEW G/F DOOR ADDED
ON EAST ELEVATION.

NORTH ELEVATION

EAST + NORTH ELEVATIONS - PROPOSED
70 HIGH STREET, LITTLEHAMPTON, SUSSEX.
GRAHAM NICOLLS LTD.

M: 07990 522709

SCALE / 1:100 @ A3
DATE / 12.06.2018
DWG. NO. / 080418/TP.04/A'