




EAST ELEVATION

REPLACE WITH
LOUVRED DOOR

* NEW DOOR + WINDOWS

* REMOVE WINDOW
INFILL AS "BLIND WINDOW"

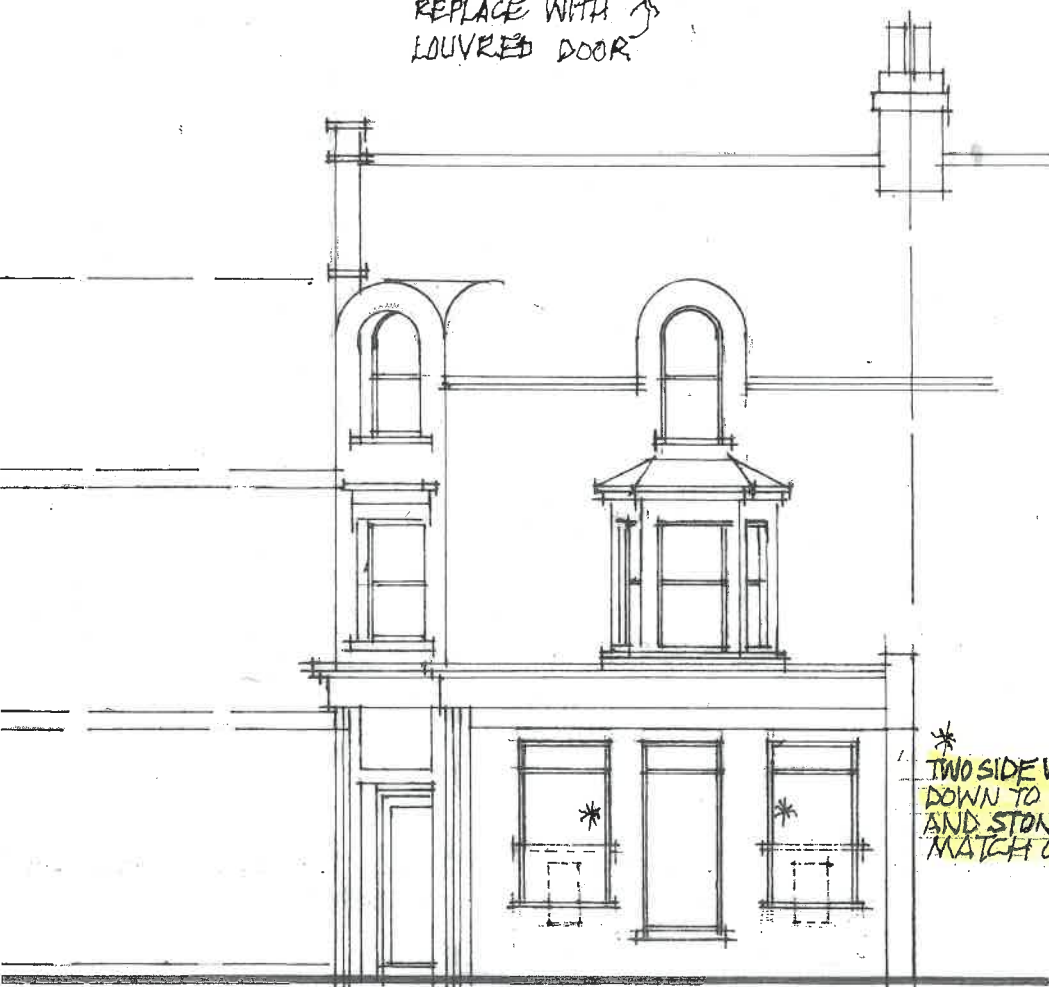

NORTH ELEVATION

* TWO SIDE WINDOWS TO BE EXTENDED
DOWN TO LINE OF ORIGINAL CILLS
AND STONWORK ALTERED TO
MATCH ORIGINAL

REV. C - 22.10.2018 / SIDE WINDOWS OF NORTH SHOP
ELEVATION CILL LINES ALTERED.
REV. B' - 28.08.2018 / BACK DOOR TO SHOP ADDED + FASCIA REMOVED
REV. A' - 20.08.2018 / NEW G/F DOOR ADDED
ON EAST ELEVATION.

EAST + NORTH ELEVATIONS - PROPOSED
70 HIGH STREET, LITTLEHAMPTON, SUSSEX.
GRAHAM NICOLLS LTD.

M:07990 522709

SCALE / 1:100 @ A3
DATE / 12.06.2018
DWG. NO. / 080418 / TP.04 'C'