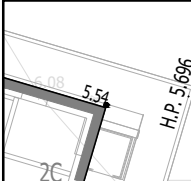




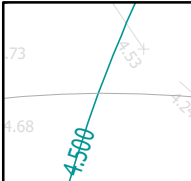
KEY

FFL 5.690

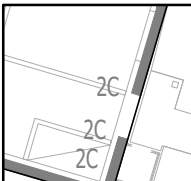
FINISHED FLOOR LEVEL

CORNER EXTERNAL LEVEL

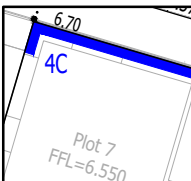
CORNER EXTERNAL LEVEL

PROPOSED CONTOURS

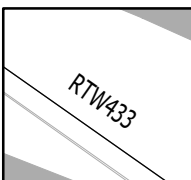
PROPOSED CONTOURS

EXPOSED BRICKWORK COURSES

EXPOSED BRICKWORK COURSES

RDPC COURSES

RDPC COURSES

RETAINING WALL SIZE

RETAINING WALL SIZE

- GENERAL NOTES
1. The location, size, depth and identification of existing services that may be shown or referred to on this drawing have been assessed from non intrusive observations , record drawings or the like. The contractor shall safely carry out intrusive investigations, trial holes or soundings prior to commencing work to satisfy himself that it is safe to proceed and that the assessments are accurate. any discrepancies shall be notified to gta prior to works commencing.
 2. Tender or billing drawings shall not be used for construction or the ordering of materials.
 3. Do not scale. All dimensions and levels to be site confirmed.
 4. This drawing shall be read in conjunction with all relevant architects, consultants drawings and specifications, together with H&S plan requirements.
 5. Copyright : This drawing must not be copied, amended nor reproduced without the prior written agreement of gta.
 6. All drawings specifications and recommendations made by gta are subject to Local Authority and other relevant Statutory Authorities approval. Any works or services made abortive due to the client proceeding prior to these approvals is considered wholly at the Clients risk. gta hold no responsibility for resulting abortive works or costs.

T1	ISSUED FOR TENDER		13.01.26	TB	NS
Rev	Amendments		Date	Dsn	Chk
Status					
TENDER					
Client					
WORTHING HOMES					
Architect					
MH ARCHITECTS					
Project					
TODDINGTON LANE LITTLEHAMPTON					
Title					
PROPOSED LEVELS LAYOUT					
Date		JAN 2026		Scale @ A1 1:200	
Clients Ref.		Project Ref.		13509	
 Civils & Transport Gloucester House, 66a Church Walk, Burgess Hill, West Sussex, RH15 9AS Tel:01444 871444 Web: www.gtacivils.co.uk					
Drawing Number				Rev.	
13509-1500				T1	