

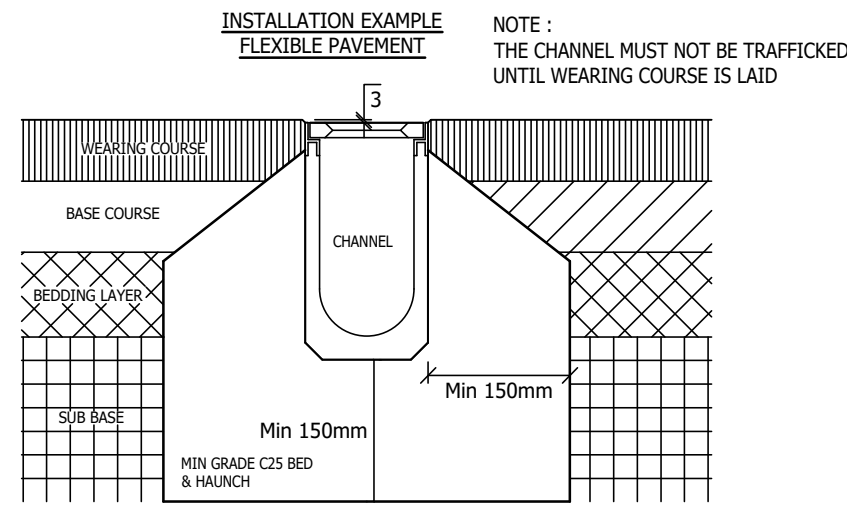




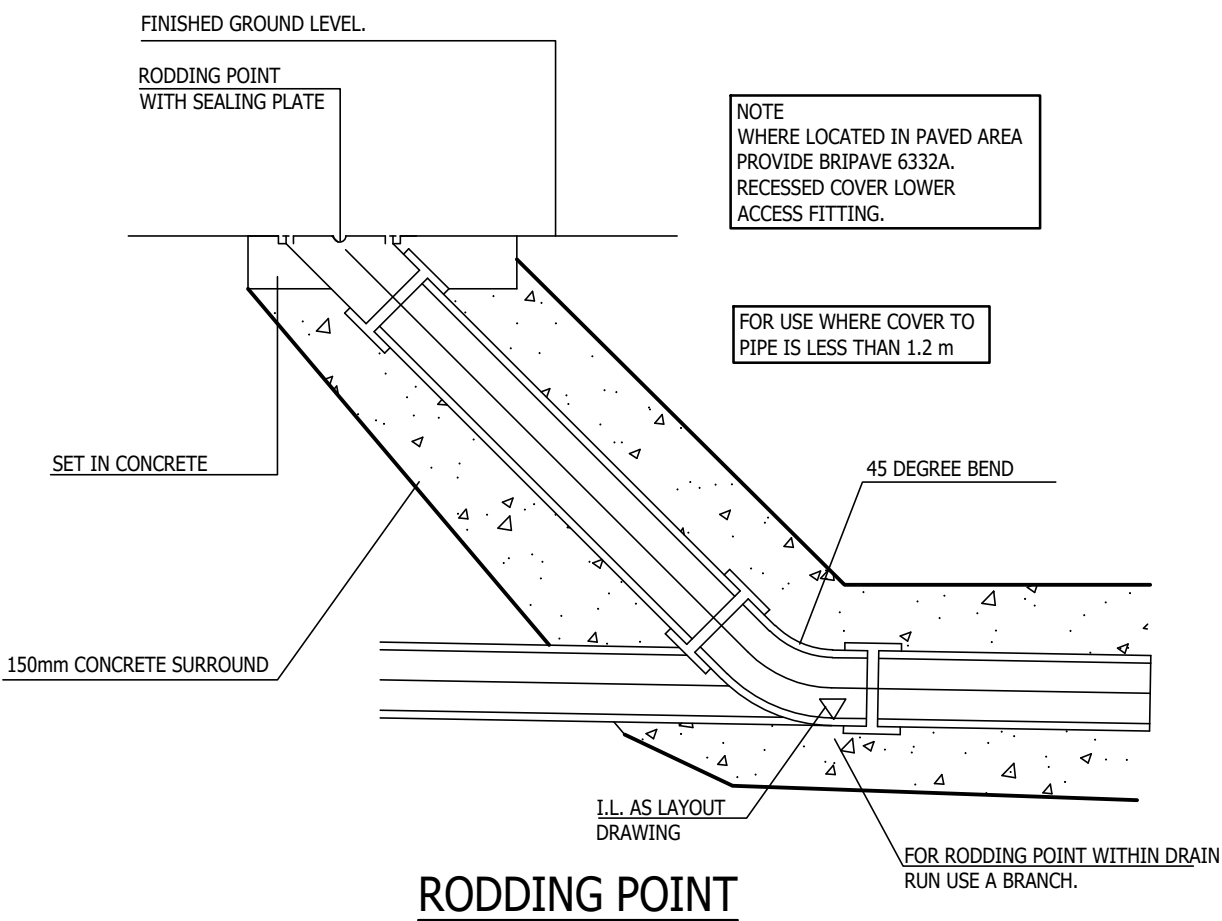


Hauraton Recyfix Pro Channel
INSTALLATION

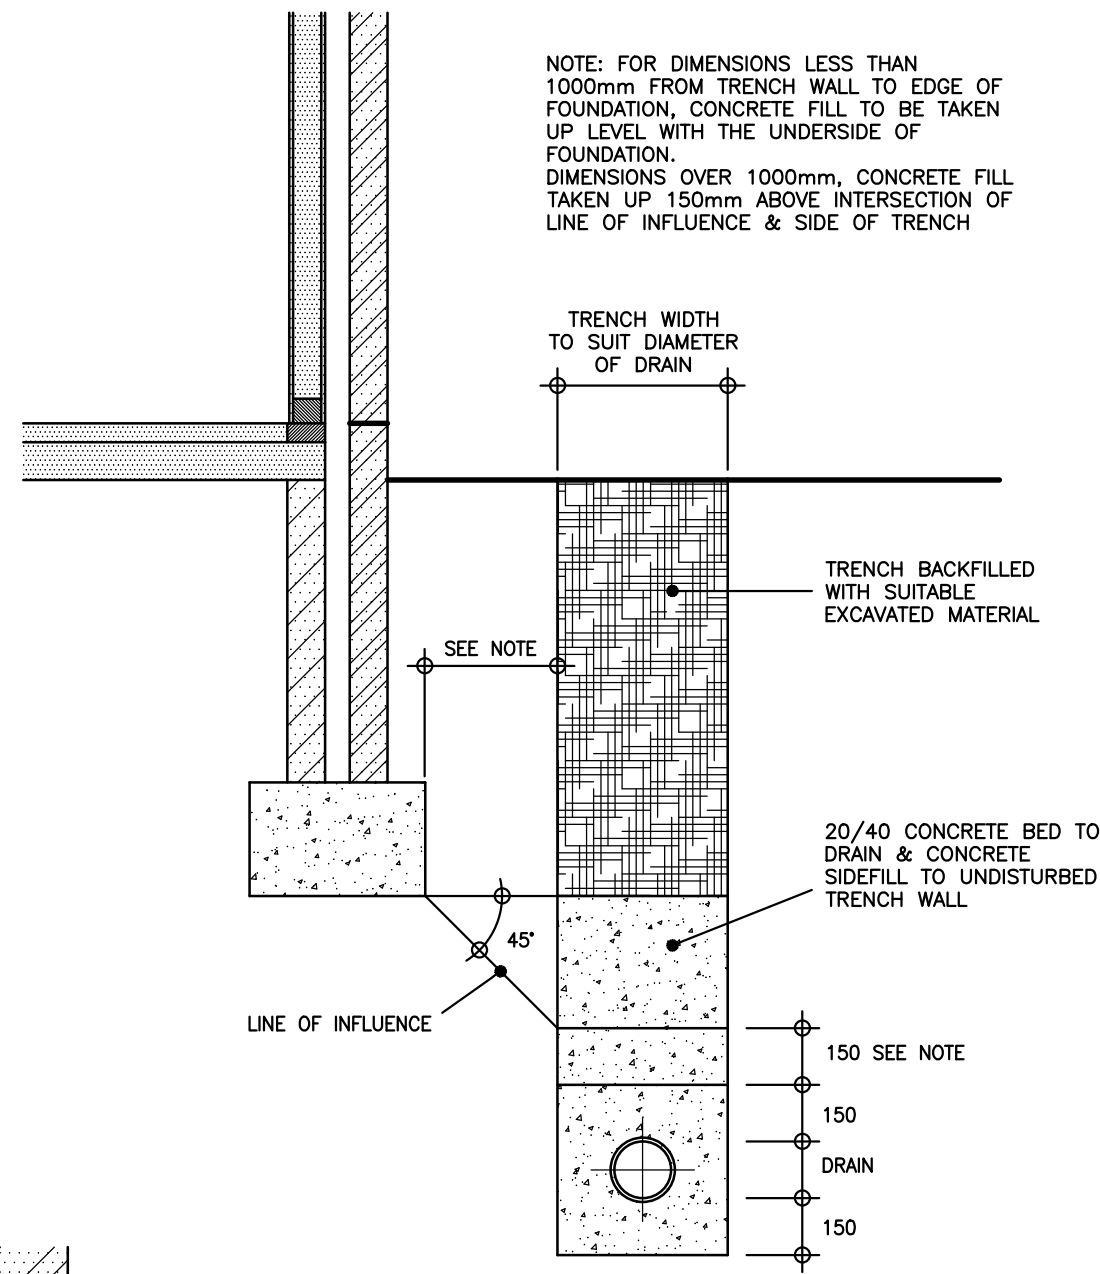


GENERAL NOTES


1. The location, size, depth and identification of existing services that may be shown or referred to on this drawing have been assessed from non intrusive observations, record drawings or the like. The contractor shall safely carry out intrusive investigations, trial holes or soundings prior to commencing work to satisfy himself that it is safe to proceed and that the assessments are accurate. Any discrepancies shall be notified to gta prior to works commencing.
2. Tender or billing drawings shall not be used for construction or the ordering of materials.
3. Do not scale. All dimensions and levels to be site confirmed.
4. This drawing shall be read in conjunction with all relevant architects, consultants drawings and specifications, together with H&S plan requirements.
5. Copyright : This drawing must not be copied, amended nor reproduced without the prior written agreement of gta.
6. All drawings specifications and recommendations made by gta are subject to Local Authority and other relevant Statutory Authorities approval. Any works or services made abortive due to the client proceeding prior to these approvals is considered wholly at the Clients risk. gta hold no responsibility for resulting abortive works or costs.
7. If viewing this drawing as an Autocad file (dwg) in digital format then it is done so with this Disclaimer due to the fact that it can be altered and manipulated following its issue by GTA Civils & Transport and therefore, any alteration or modification of DWG data files provided by GTA Civils & Transport, by you or a third party, without GTA Civils and Transport's express written approval, is done so entirely at your own risk. Modification includes (but is not limited to) turning layers on and off, unfreezing layers and reloading, turning on and off print functions and unloading x-refs.
8. Your attention is also drawn to the fact that the information contained within this file may be subject to alteration at any time, pending technical approval from an approving authority or at the client's instruction. It is therefore strongly recommended that multiple and regular cross checks are made against the current contract drawings.
9. Should any apparent discrepancies between the data contained within the DWG file and the current contract drawings become evident, it must be reported back to GTA Civils & Transport as soon as reasonably practicable. Precedence should be given to the current contract drawings (PDF) unless advised otherwise.

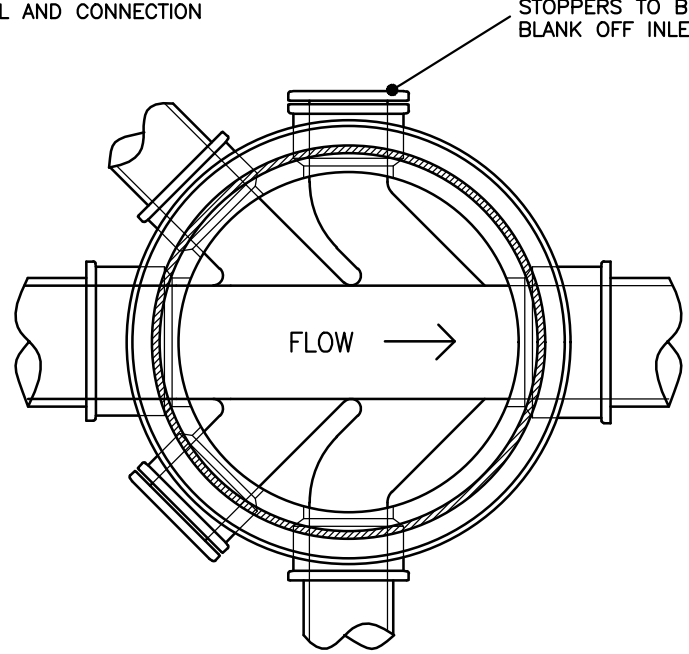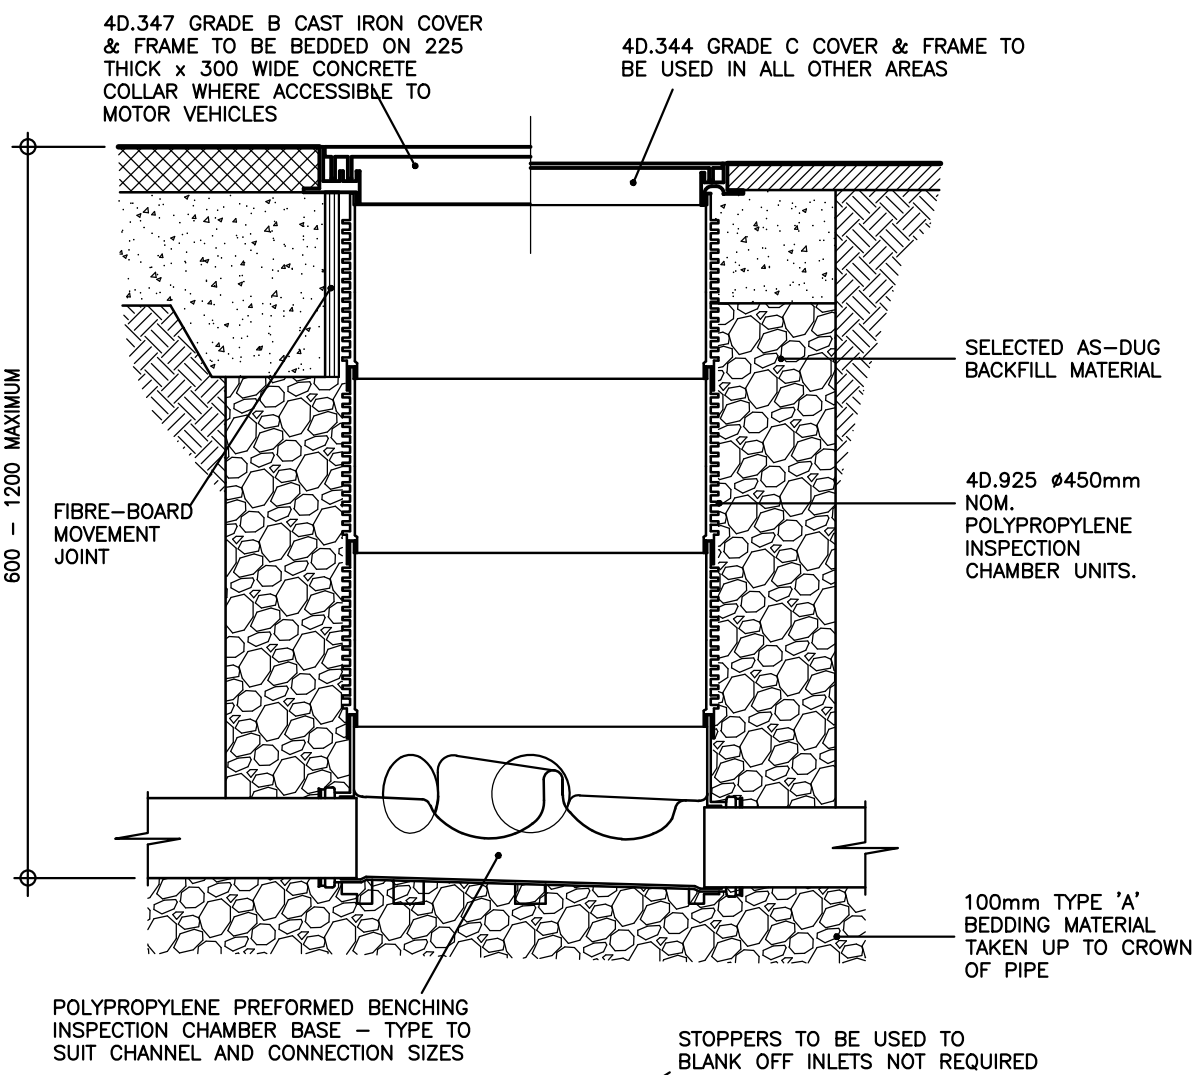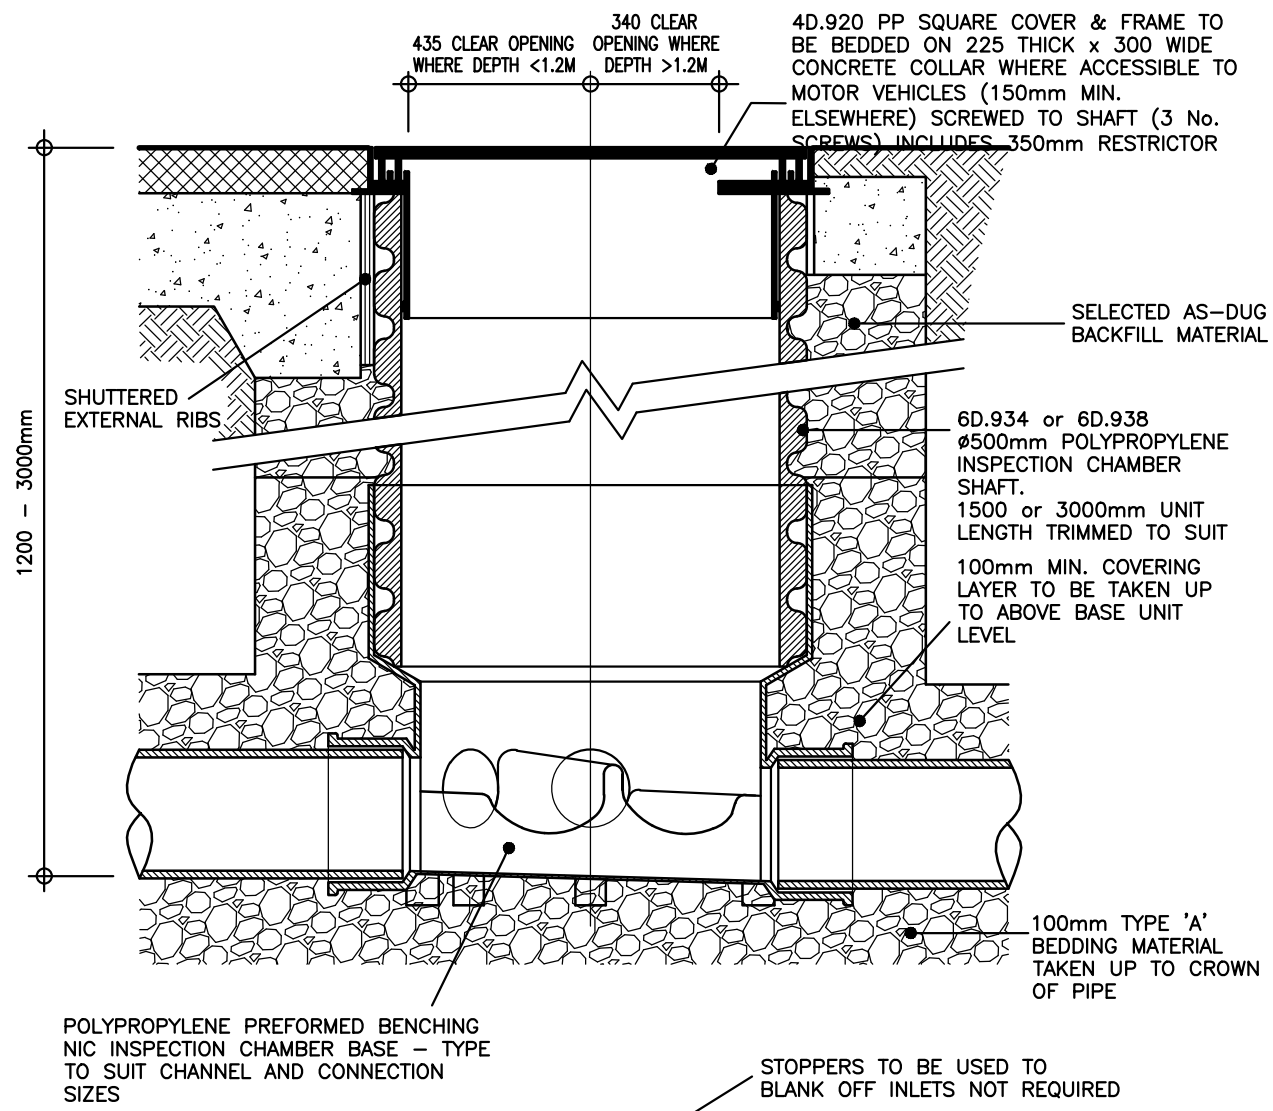


TYPICAL 'NON ENTRY' TYPE
INSPECTION CHAMBER (1:10 typical)

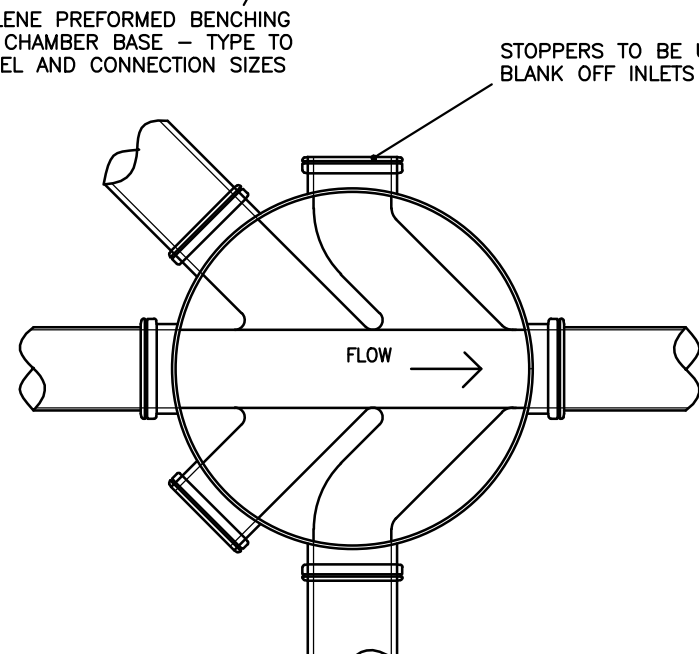


TYPICAL 'BIN' TYPE INSPECTION
CHAMBER - TYPE 'Y' (1:10 typical)

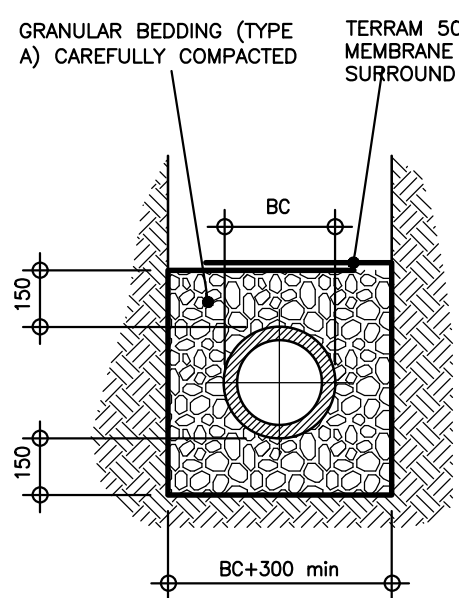


GRANULAR SURROUND

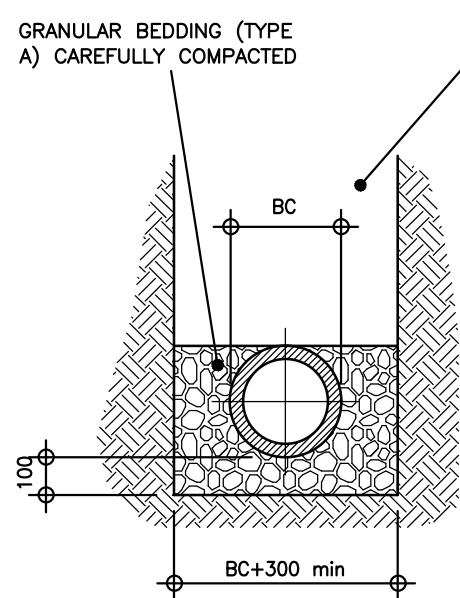

GRANULAR SIDE FILL

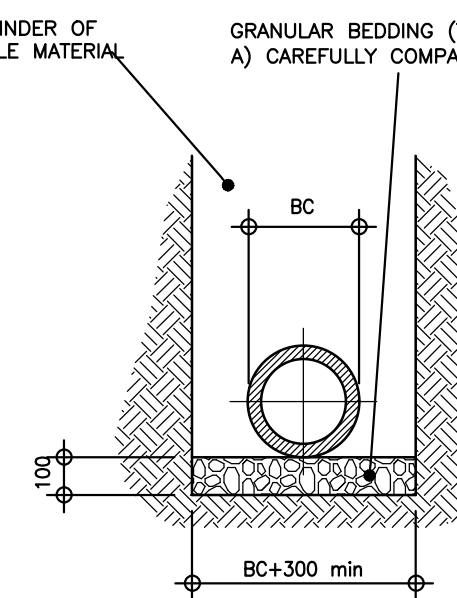


GRANULAR BED

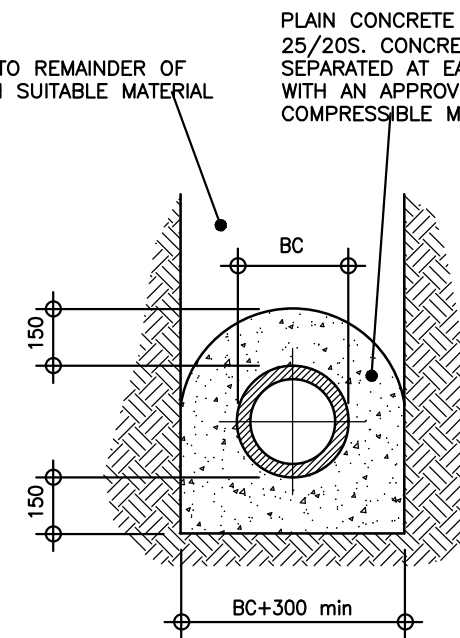


CONCRETE SURROUND

GRANULAR BEDDING TYPE A - SHALL CONSIST OF AGGREGATES FROM NATURAL SOURCES OR SINTERED PULVERISED FUELSH COMPLYING WITH THE RELEVANT PROVISIONS OF BS 882 AND BS 3797 PART 2 RESPECTIVELY, TO BE SIZED ACCORDING TO PIPE DIAMETER TO APPROVED DOCUMENT H OF THE BUILDING REGULATIONS - 5mm TO 10mm SIZE MATERIAL FOR 100mm PIPES, 14mm FOR 150mm PIPES & 20mm FOR PIPES 150-600mm.


PIPE BEDDING DETAILS (Scale 1:20)

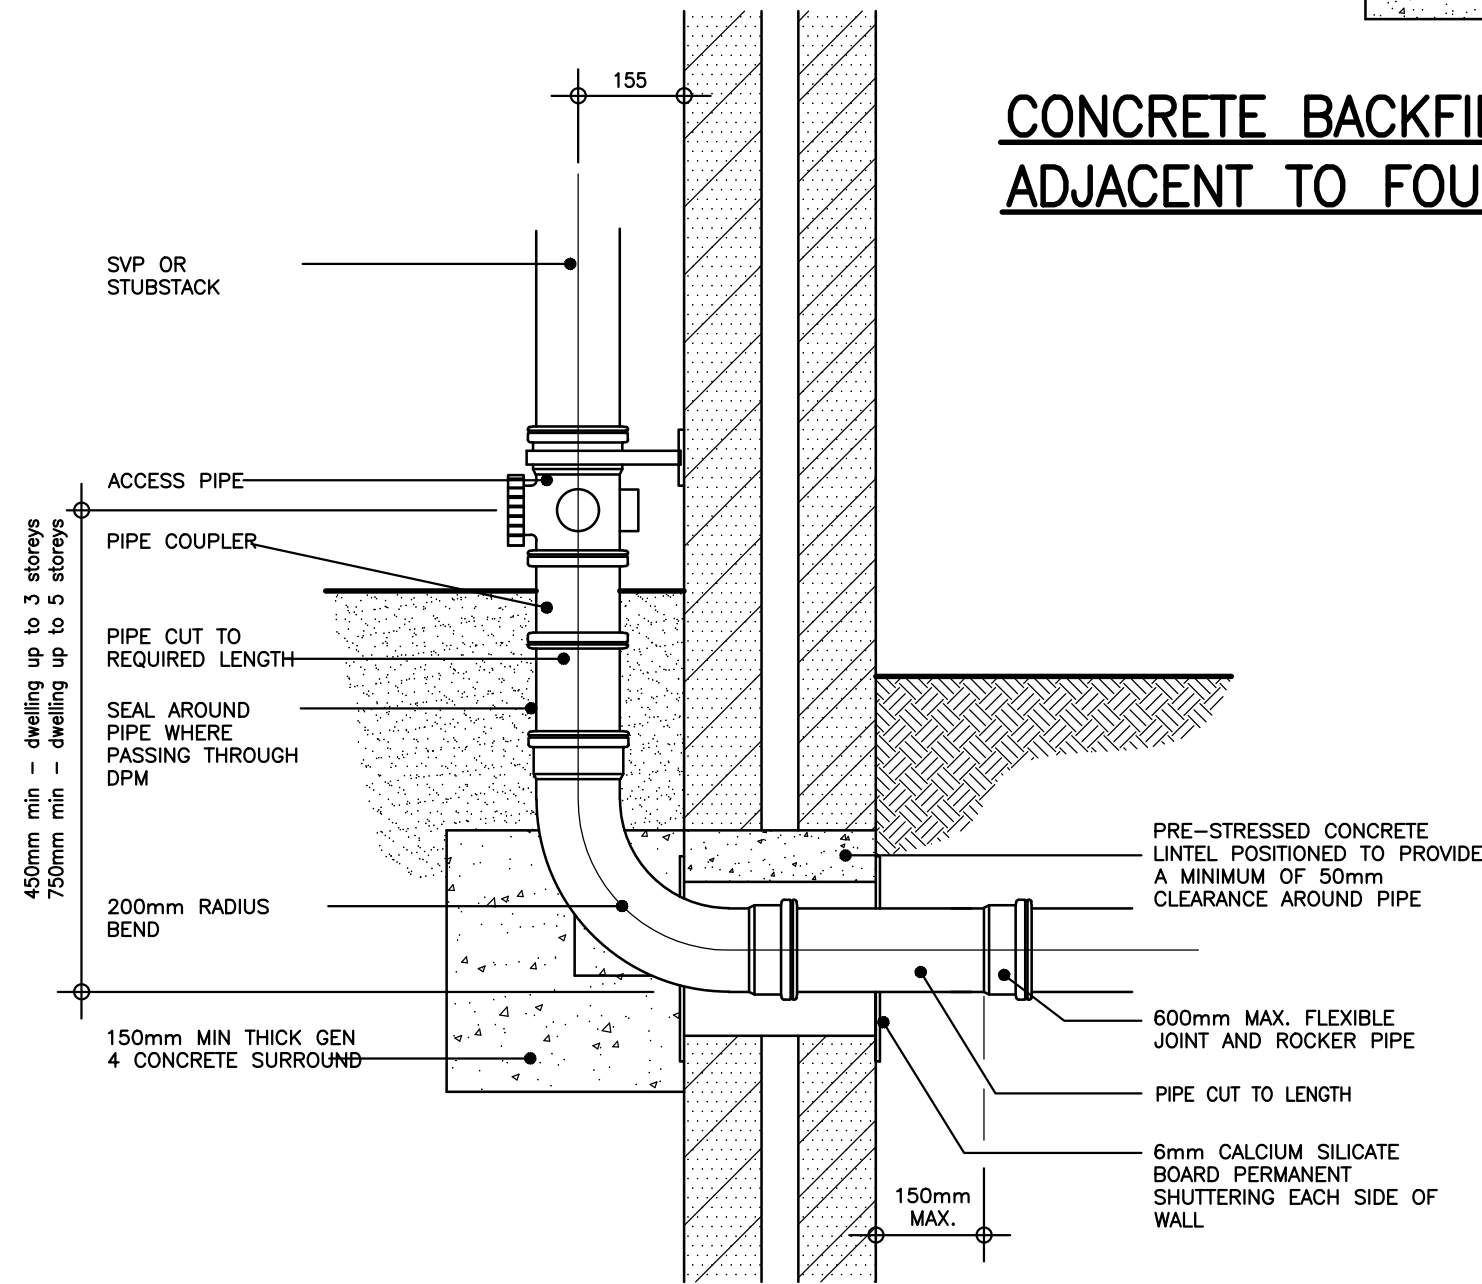

INTERNAL SVP/SS OUTLET
(1:10 typical)

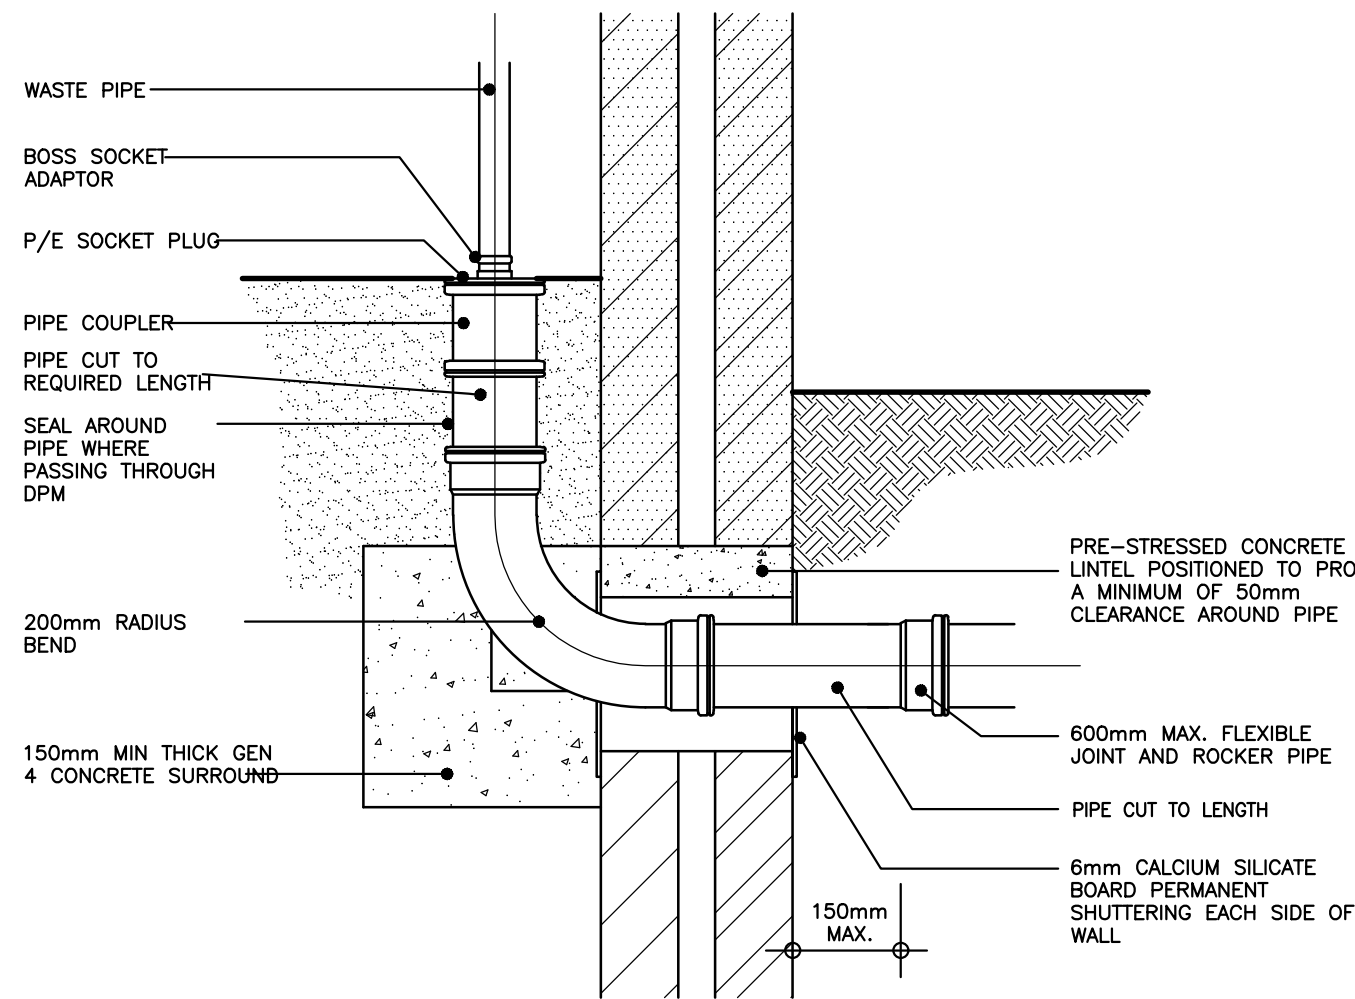

INTERNAL FLOOR OUTLET
(1:10 typical)

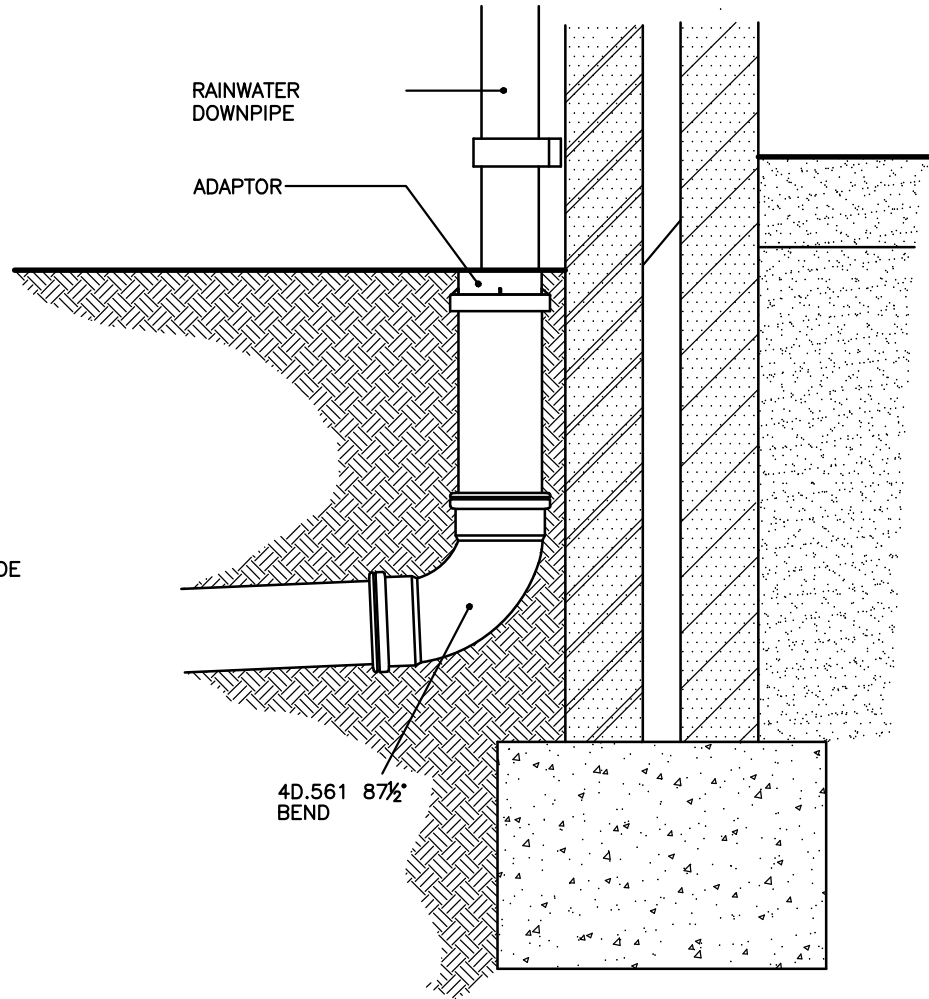

EXTERNAL RAINWATER DOWNPIPE
TO DRAIN (1:10 typical)

T1	ISSUED FOR TENDER	13.01.26	TB	NS
Rev	Amendments	Date	Dsn	Ch
Status		TENDER		
Client				
WORTHING HOMES				
Architect				
MH ARCHITECTS				
Project				
TODDINGTON LANE LITTLEHAMPTON				
Title				
PROPOSED DRAINAGE DETAILS SHEET 1				
Date		Scale @ A1		
JAN 2026		NTS		
Clients Ref.		Project Ref.		
		13509		
 Civils & Transport Maple House, 192-198 London Road, Burgess Hill, West Sussex, RH15 9RD Tel.01444 871444 Web: www.gtacivils.co.uk				
Drawing Number		13509-1700		Rev.
				T1