

DAVIS DRIVE

PROPOSED PLAN FOR BOUNDARY WALL.

MR & MRS W. BERLIN

25 DAVIS DRIVE
UNIT 684.

CARVER WAY.

NEW WALL

OLD WALL

1400mm.

300mm.


3800mm.

1000mm.

± 3470mm.

± 2300mm.

SCALE 1:5.

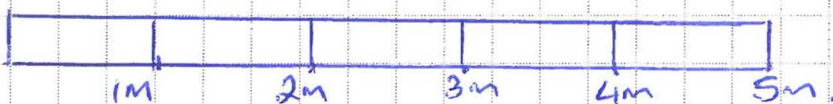

SCALE

CHECKED BY _____ DATE _____

CALCULATED BY _____ DATE _____

SHEET NO. _____ OF _____

JOB

Delta Industrial Services, Inc.
11501 Eagle St. N.W.
Minneapolis, MN 55448
(763) 755-7744
Fax (763) 755-7799

