




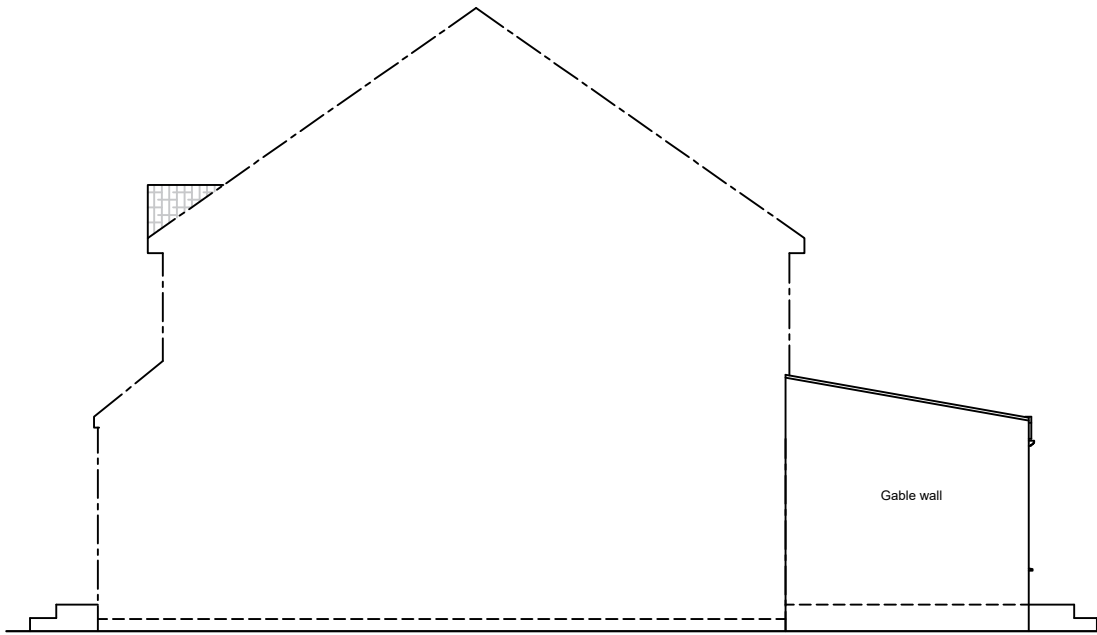


LEFT-HAND SIDE ELEVATION

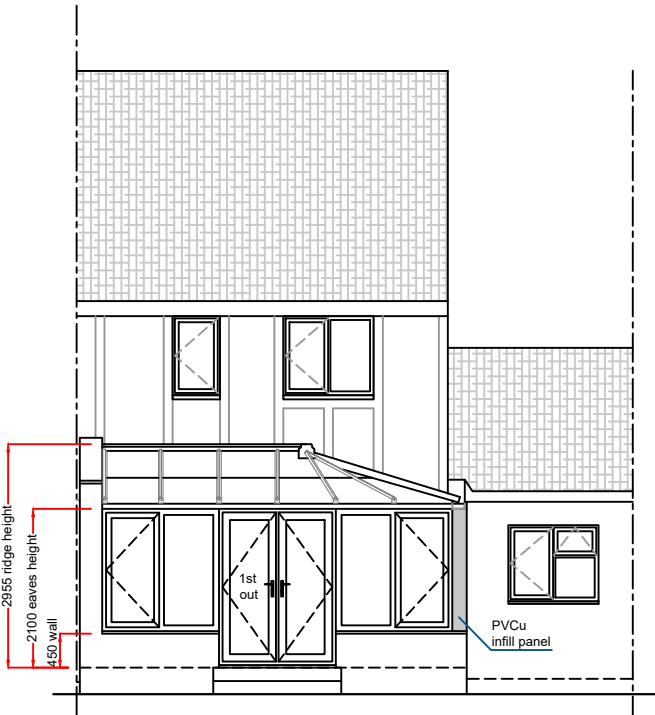

REAR ELEVATION

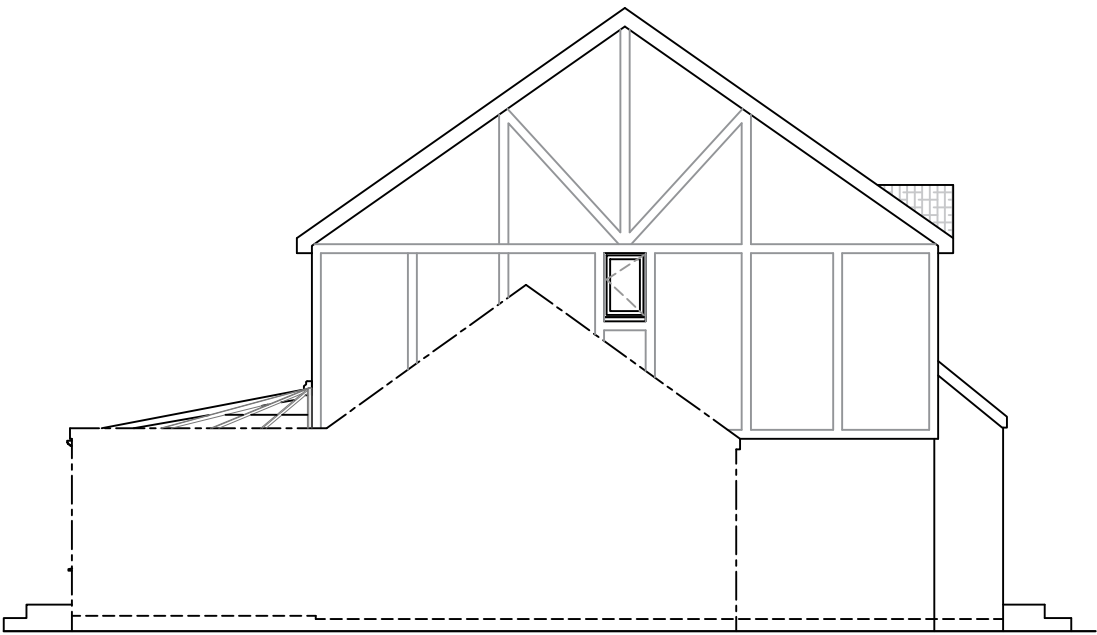

RIGHT-HAND SIDE ELEVATION

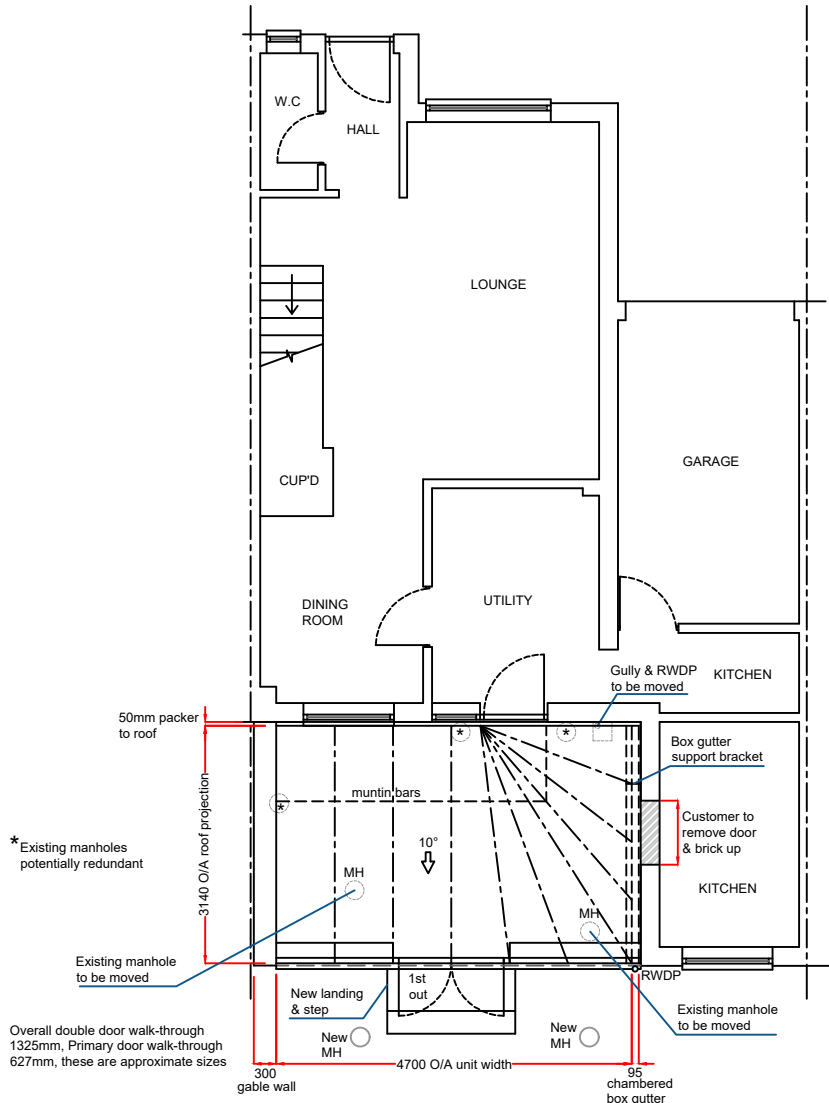

PLAN

Notes:

Existing physical barrier to remain  
This drawing is the copyright of Anglian Home Improvements and must not be re-issued, loaned or copied without their consent.  
All dimensions are in millimetres (mm) unless noted otherwise.  
Do not use for base laying purposes  
Produced on A3 paper

|   |      |                      |                       |
|---|------|----------------------|-----------------------|
|   |      |                      |                       |
|   |      |                      |                       |
| Rev.   | Date | Description          | Initials              |
| <div><div><div><div><div><div><span></span></div><div>Anglian</div></div><div>Home improvements</div><div>Telephone: 0845 437 3600</div></div></div><div><div><div><div><div><div><span></span></div><div></div></div><div><div><span></span></div><div></div></div></div><div><div><span></span></div><div></div></div><div><div><span></span></div><div></div></div></div></div></div></div></div> |      |                      |                       |
| Drawing title: <b>Proposed Plan and Elevations</b>   |      |                      |                       |
| Contract No. : <b>099/95566</b>   |      | <b>Page 2 of 2</b>   |                       |
| Proposed: <b>PVCu WHITE KNIGHT CONSERVATORY</b><br>At: <b>3 COMPASS CLOSE</b><br><b>LITTLEHAMPTON</b><br><b>WEST SUSSEX</b><br><b>BN17 6SA</b>   |      |                      |                       |
| For : <b>MR &amp; MRS BARTHOLOMEW</b>   |      |                      |                       |
| Drawers initials: <b>WS</b>   |      | Scale : <b>1:100</b> | Date: <b>01/07/17</b> |