

Roof Construction
(as existing)

Note: This is a preliminary drawing
for reference purposes only

Scale 1:50


at

The Old House
37 East Street
Littlehampton
West Sussex BN17 6AU

for

The Franciscan Missionary Sisters
St. Josephs Convent
East Street
Littlehampton
West Sussex BN17 6AU

31/7/2009

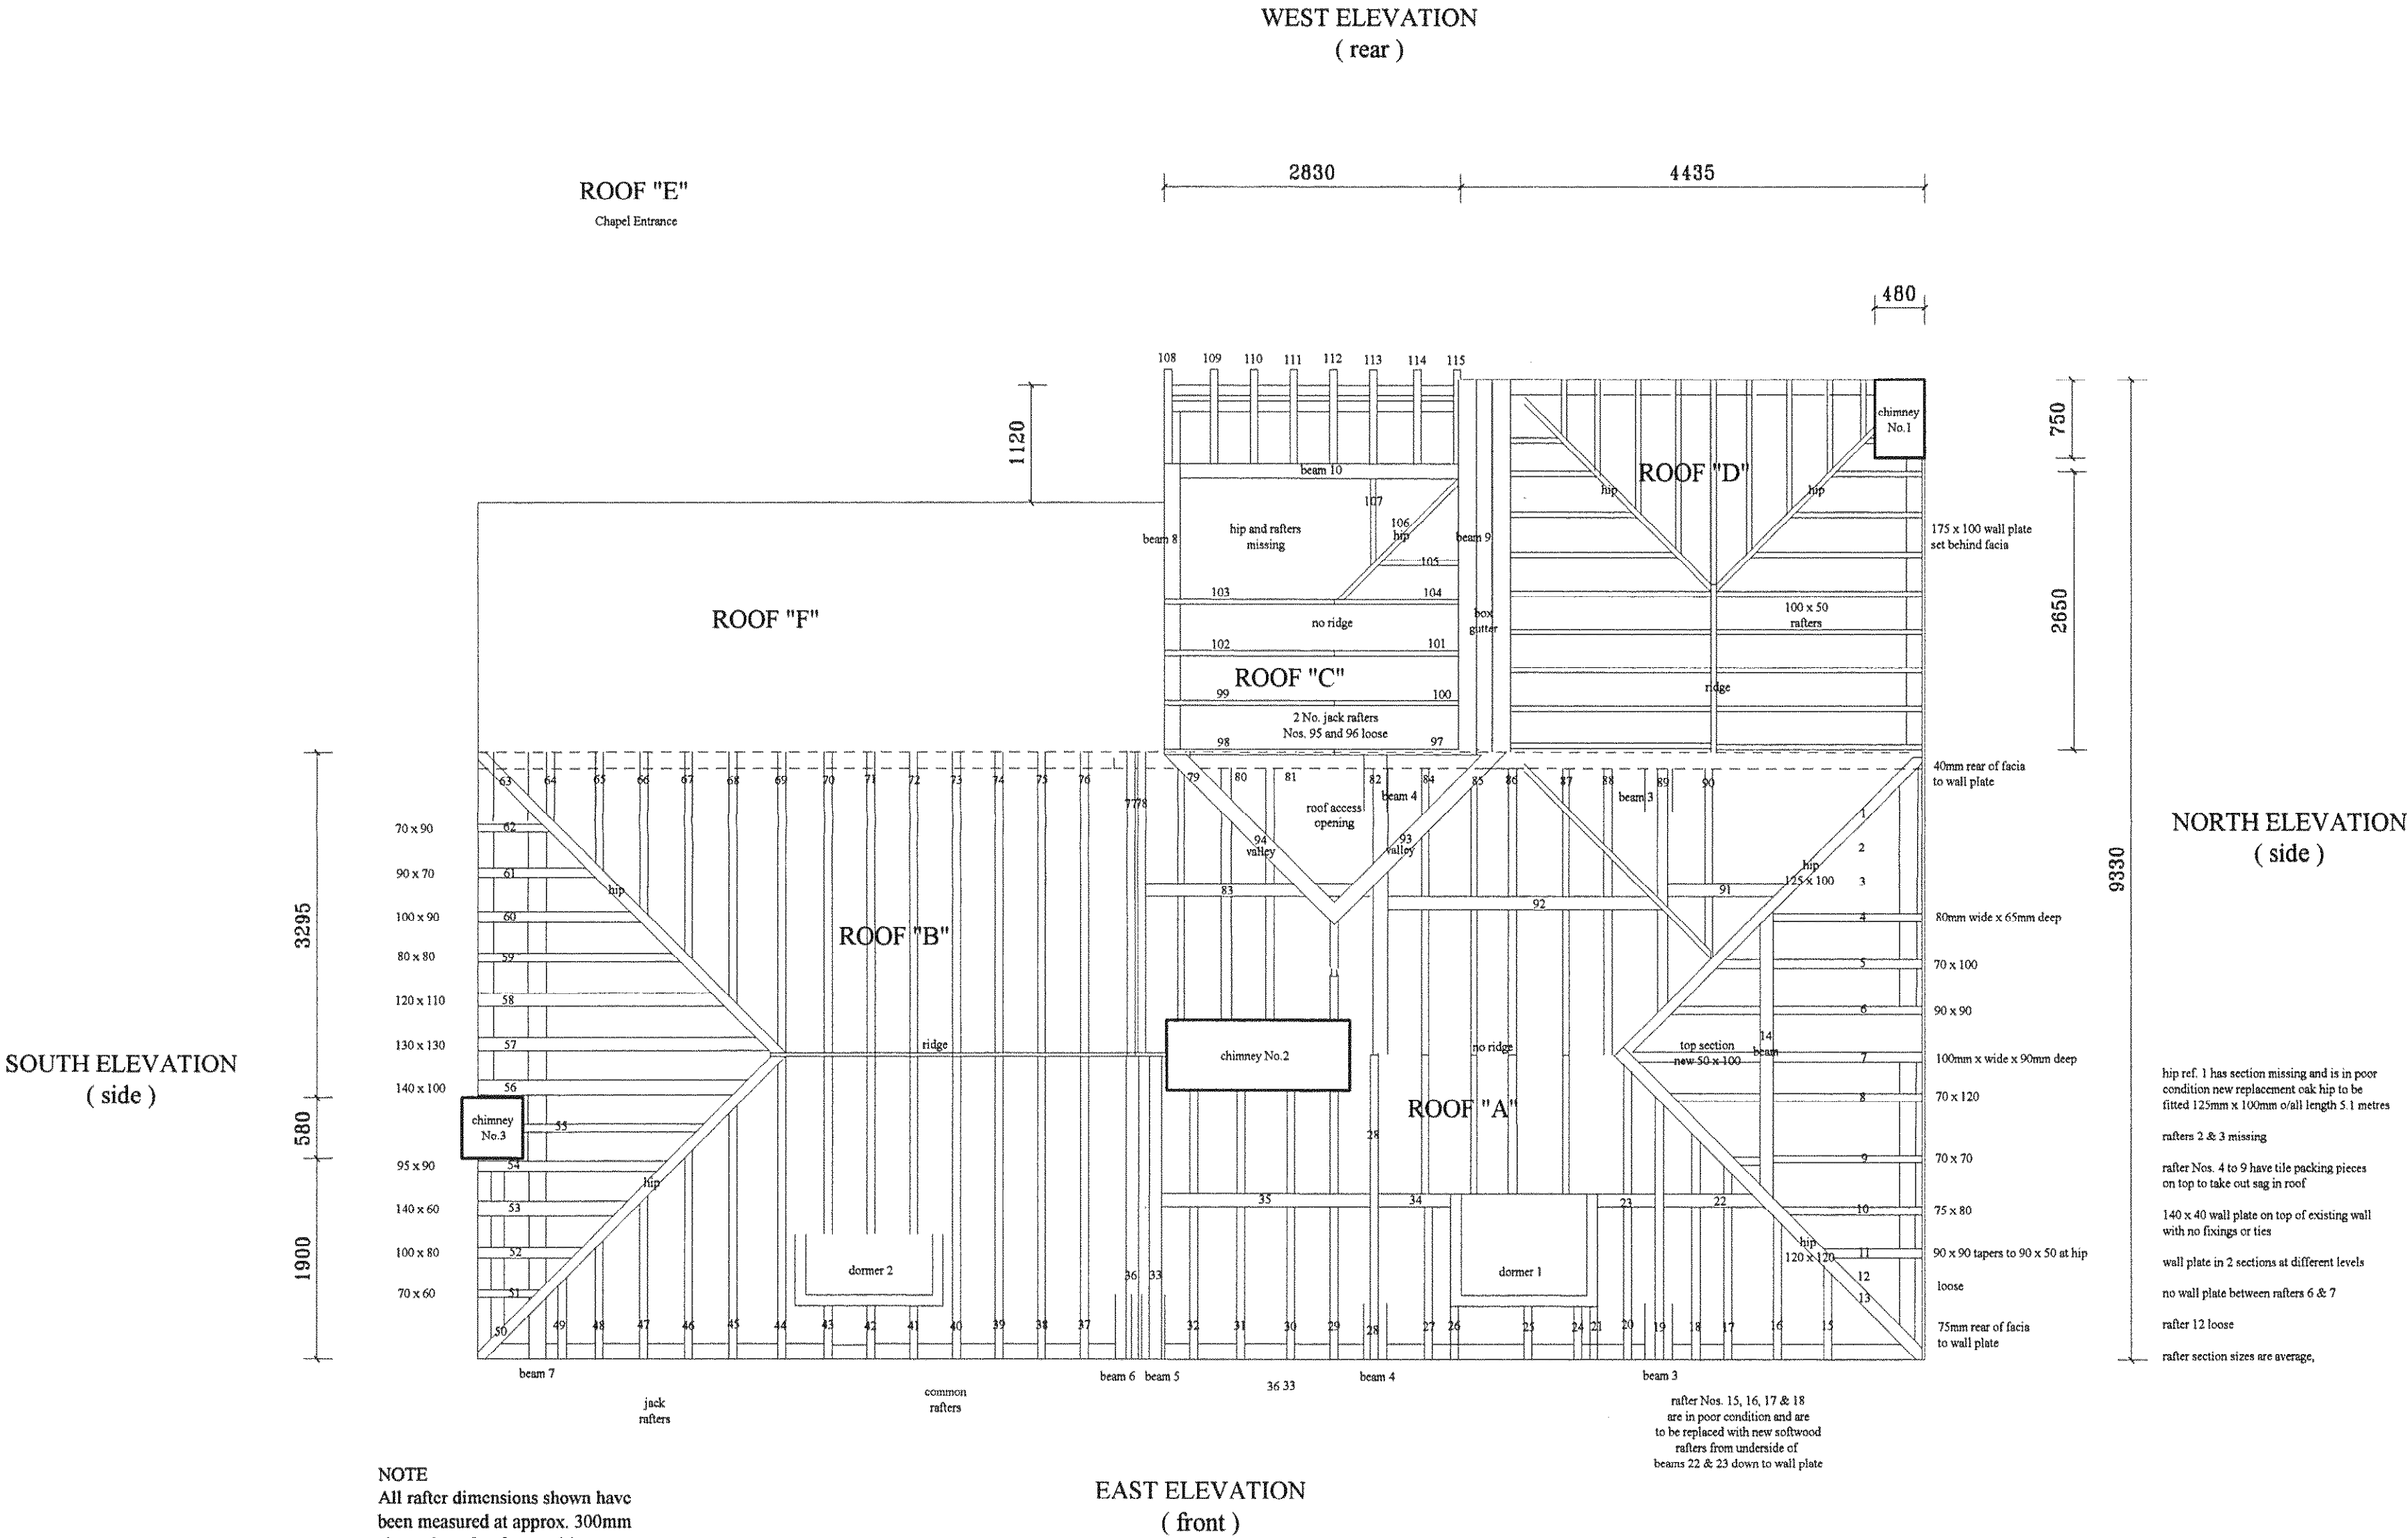

NOTE
All rafter dimensions shown have
been measured at approx. 300mm
above the rafter foot position

All rafters vary in section throughout
their length

KJW
DESIGN & DRAWING SERVICES
www.kjwdesign.co.uk

9 Petworth Road
Haslemere
Surrey - GU27 2JB

tel. 01428 664304 fax. 01428 664305
mobile : 07810 828815 e-mail : info@kjwdesign.co.uk