

LEVEL DATUM


All levels related to OSBM, value 6.84m, found on
Glenfern House on Worthing road.

LEGEND

AP Anchor Point	LB Letter Box
AV Air Valve	LP Lamp Post
BH Borehole	LPS Lamp Post (short)
BL Bollard	ME Meter
BT British Telecom cover	MK Service Marker Post
BWF Barbed Wire Fence	OBF Open Board Fence
CAM Camera	PRF Post and Rail Fence
CATV Cable Television Cover	PWF Post and Wire Fence
CTV Cable Television Point	RE Rodding Eye
CBF Close Board Fence	RS Road Sign
CPS Concrete paving slabs	SC Stop Cock
CN Column	SV Sluice Valve
DP Downpipe	TPAV Tactile Paving
DPC Damp Proof Course	TKT Ticket Machine
EP Electricity Pole	TP Telephone Pole
FFL Finished Floor Level	TS Traffic Signal
FH Fire Hydrant	TSC Traffic Signal cover
FP Fence Post	UTL Unable to lift
FWMH Foul Water Manhole	VP Vent Pipe
GU Gully	WO Wash Out
GV Gas Valve	WM Water Meter
KO Kerb Outlet	WMF Wire Mesh Fence

- NOTE.
- This is a topographic survey and as such the physical features shown are not necessarily legal boundaries.
 - Drainage information is by surface inspection only and cannot be guaranteed.
 - Site grid (Easting,Northings) is arbitrary.
 - This survey has been carried out at an accuracy commensurate with the scale shown on the title block of this drawing. Enlarging the drawing by digital means will not increase the accuracy of the survey.

Tree Information
400/7/8 dia.(mm)/spread(m)/height(m)
Tree species should be checked by an expert if identification is important,

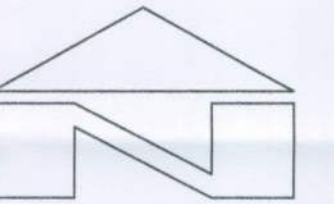

INDICATIVE

SURVEY STATIONS

Station	Easting	Northing	Level
ST01	1000.00	1000.00	6.76
ST02	840.38	1007.77	6.79
ST03	840.38	1007.77	6.34

Site added A AT june'09
Revision Suff App Date

Upton McGougan Ltd
IAC House, Moorside Road
Winchester
Hampshire, SO23 7RX
Tel: 01962 834400
Fax: 01962 834411
website: www.uptonmcgougan.com
email: vin@uptonmcgougan.com



Project
LYONS HAULAGE
WORTHING ROAD
WEST SUSSEX

Drawing Title

SIGHTLINE SURVEY

Drawn Date Checked Date
AT MAY'09

Scale
1:500 (AT A1 SIZE)

Drawing Number
022.1832-S1 Rev A

