


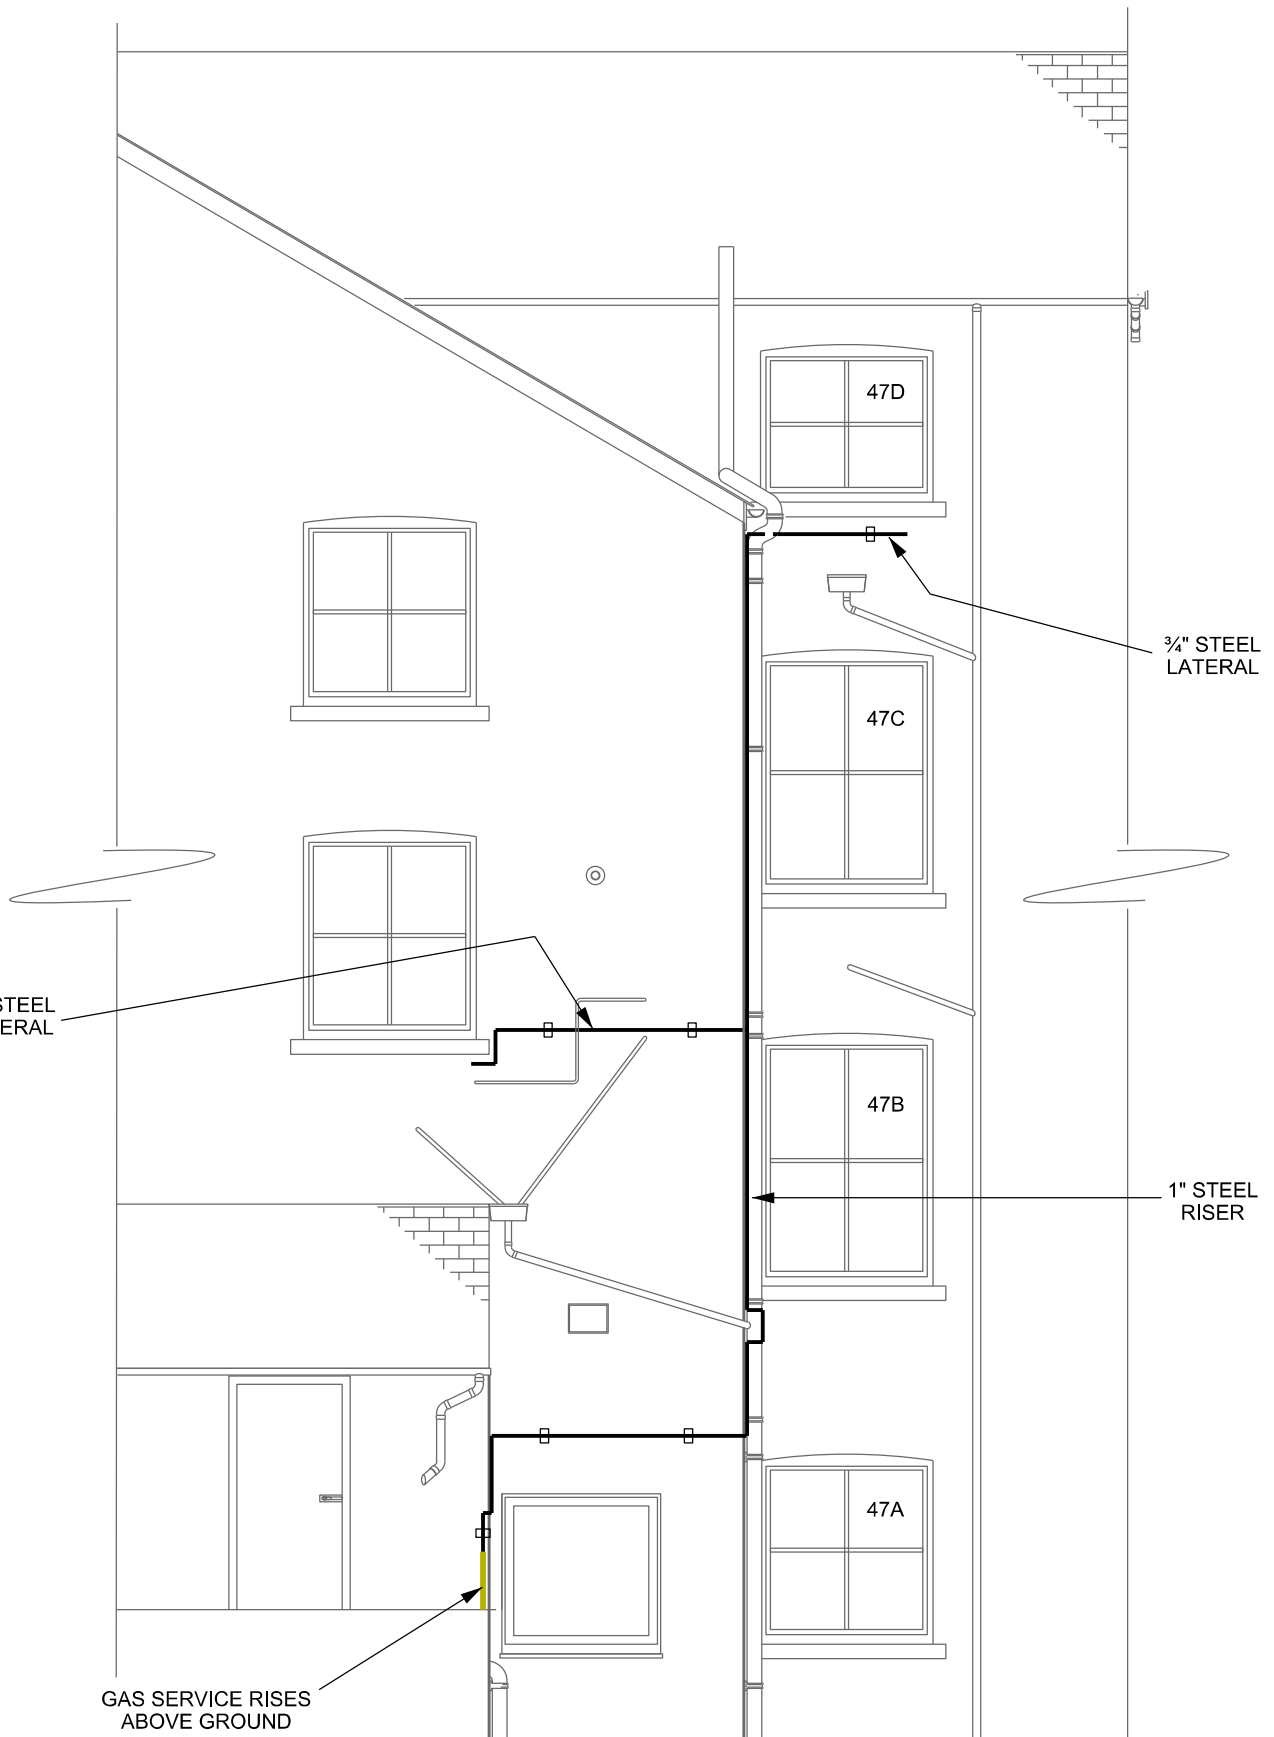

REV	REVISION	DATE	DRAWN	CHECKED	APPROVED
A	FIRST ISSUE	26.01.18	spring	SE	PO