


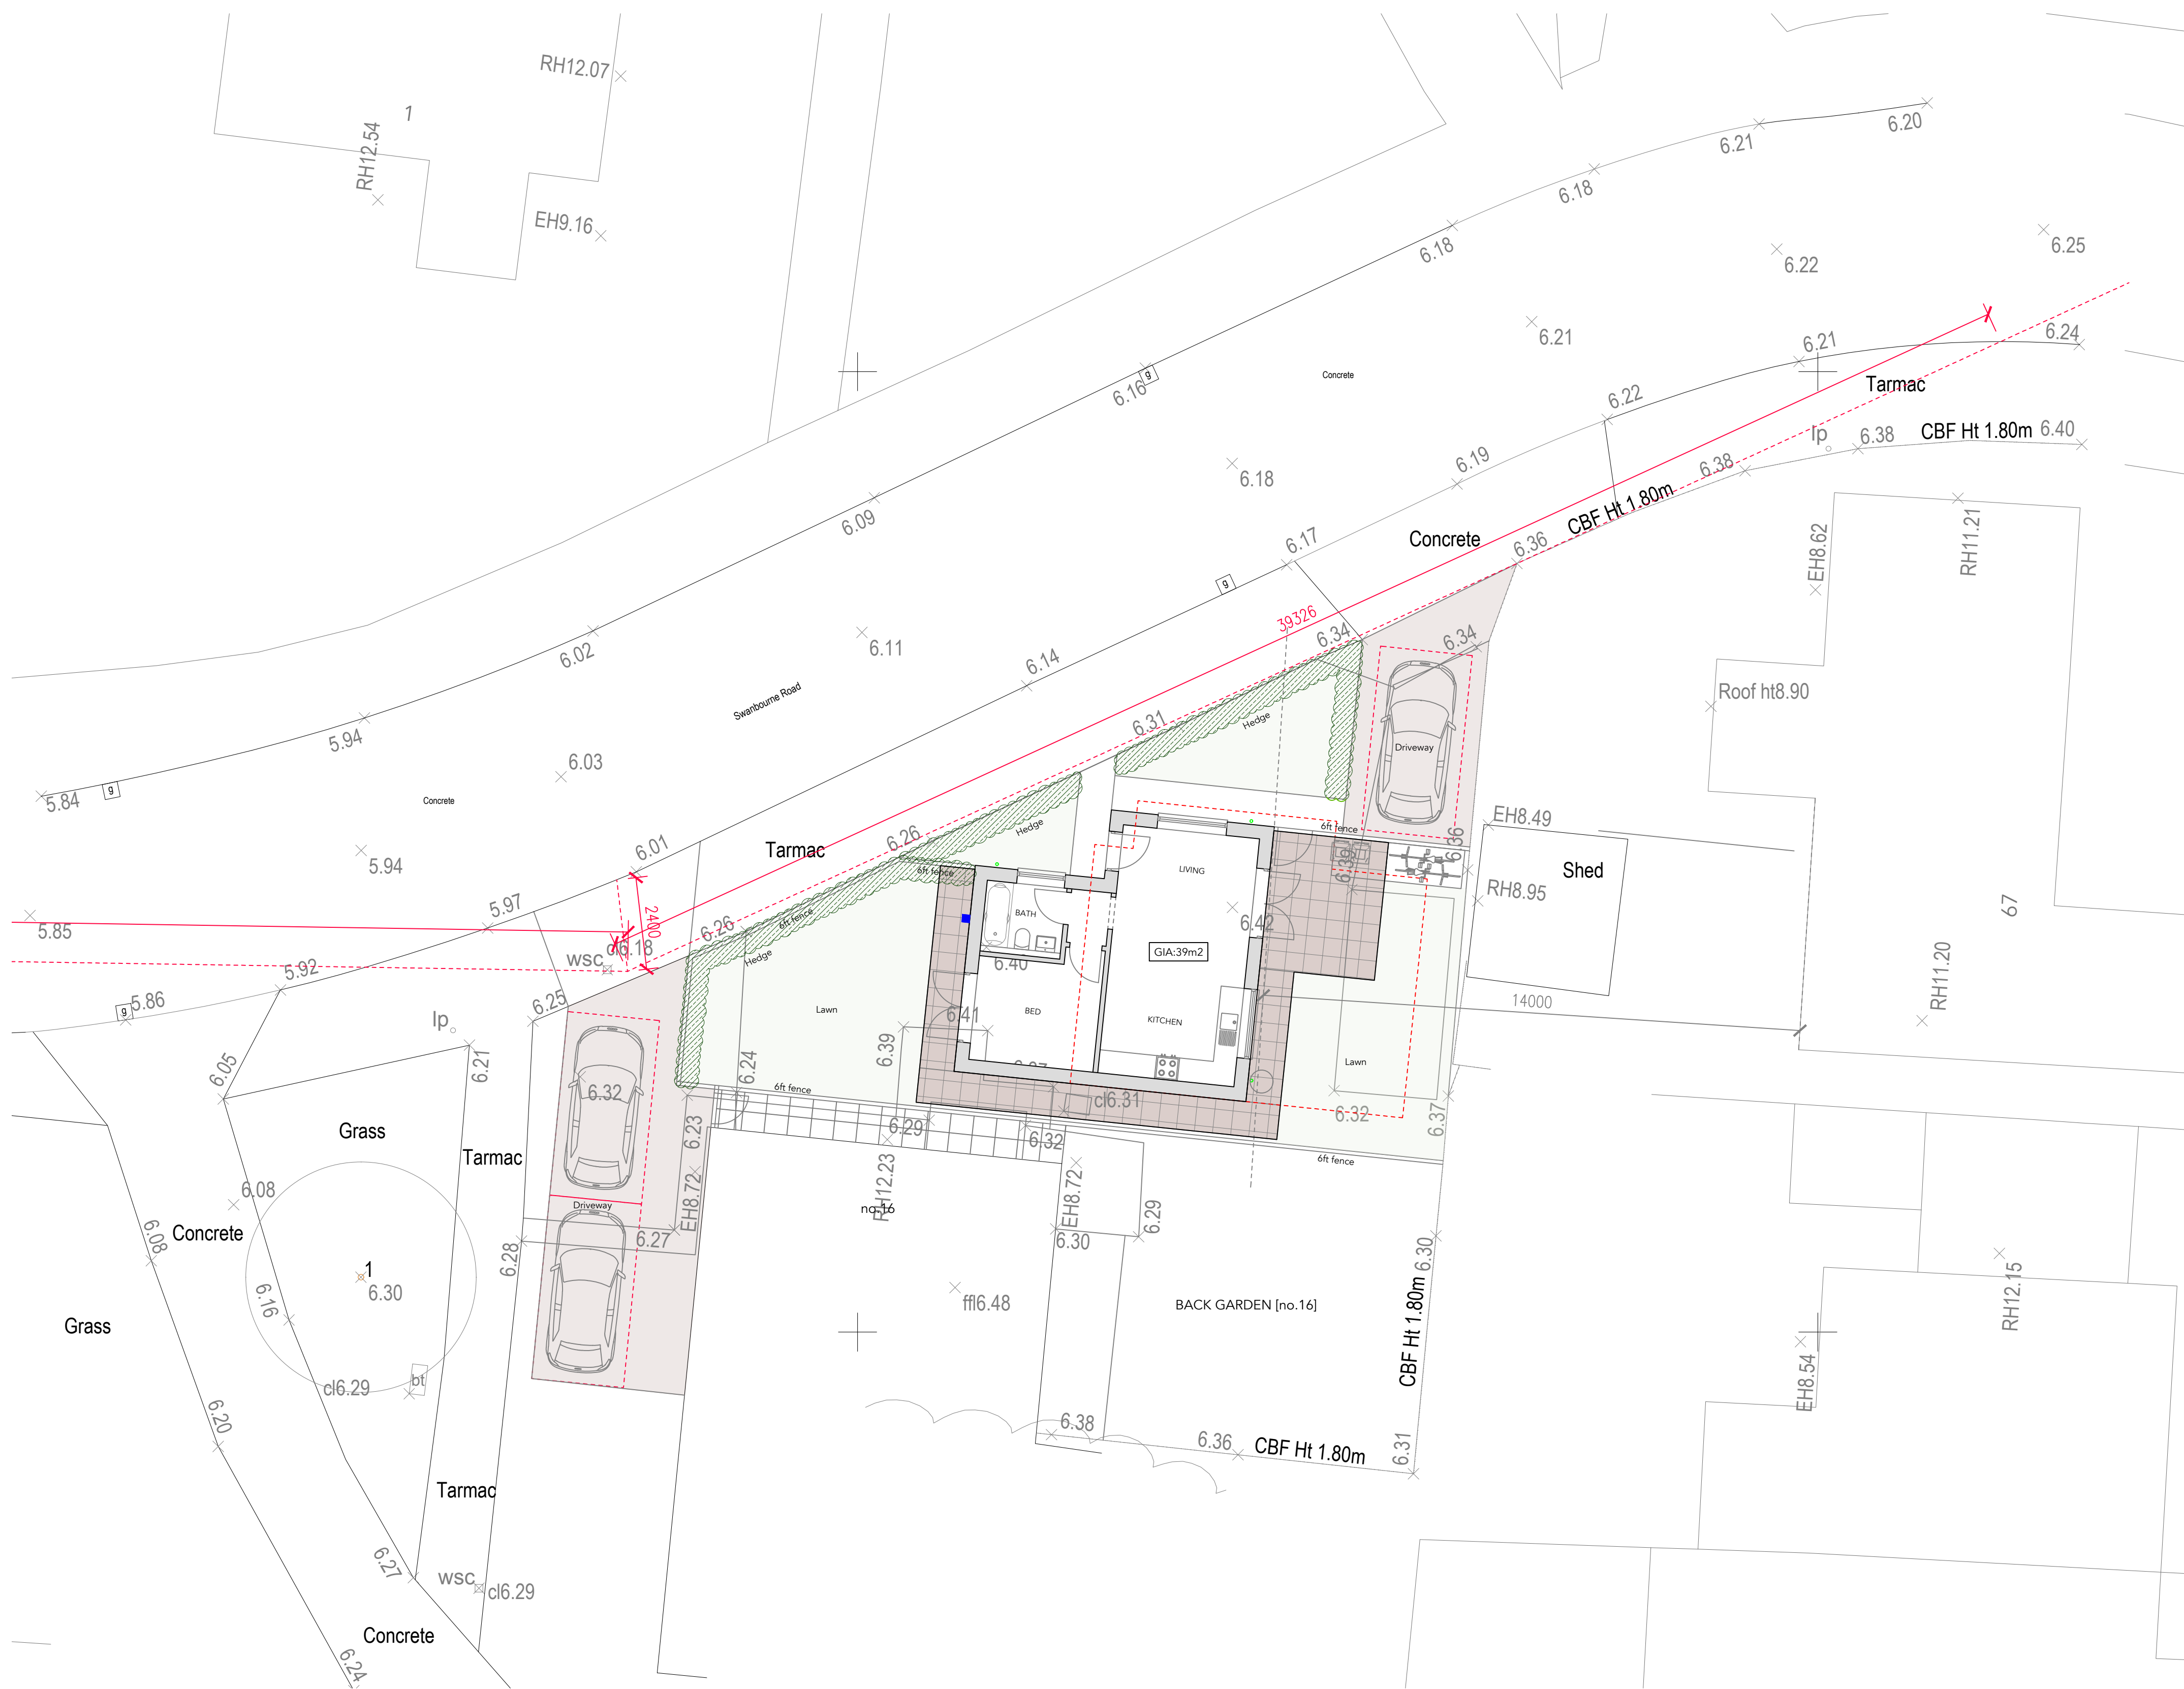

Scale 1:100

260053/ 03