

SITE PLAN




1:500
@ A3


75m

50m

25m

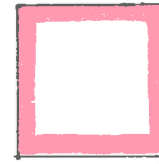

SCAFFOLD

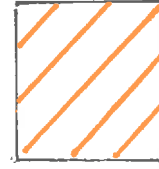

NEW HARDSTANDING



CONTAINERS