


Location Plan

0m 5m 10m 15m 20m 25m

1:1250 Scale bar

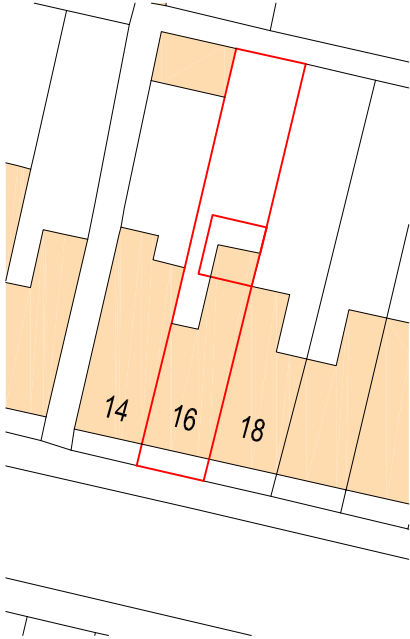

Site Plan

0m 5m 10m

1:500 Scale bar

General Notes:

Do not scale dimensions from this drawing, unless for Planning purposes.

The Contractor is responsible for checking all dimensions on site prior to commencement of the works.

This drawing is to be read in conjunction with the specification.

Brian Elstone Surveying Services Ltd Brian Elstone, MCIQB, IMapS, FCABE Building Surveyor and Architectural Consultant CDM Consultant 1 Herne Court, Station Road, Rustington, West Sussex, BN16 3BQ Phone: 01903 784884, Mobile: 07710 593021. Email: brian@elstone.biz		Client: Mr & Mrs Allen. 16 Queen Street, Littlehampton, BN17 6EP Project: Rear Extension Drawing Title: Site Plan and Location Plan		RevisionDateDescription Scale:Date:Drawn By: NOTED29/06/2021BE Drawing Number:Revision: 1479/001-
--	--	--	--	--