


CDM 2007 Health & Safety Information


- This information relates only to 'Significant Hazards' identified on this drawing and is to be read in conjunction with the Designer's Risk Assessment Register.
- 1 Desktop soil contamination study to be undertaken and recommendations to be followed
 - 2 Precise locations of buried services should be established by hand digging
 - 3 Management system to be implemented to control traffic accessing and egressing the site. Use of existing site access to be considered or new access point with suitable visibility to be constructed prior to any other on-site works
 - 4 Construction traffic to be routed via Mill Lane to the west to avoid conflict with cars in residential area to the south
 - 5 Boundary fence to railway to be checked for security and to be maintained throughout construction works
 - 6 Tree Protection fencing to be installed and maintained throughout construction works

- Legend
- 1 - Standard scaffold poles
 - 2 - Uprights driven into ground
 - 3 - Mesh panels secured to uprights with wire ties
 - 4 - Mesh wired to uprights and horizontals
 - 5 - Standard scaffold clamps
 - 6 - Wire twisted and secured on inside face of fencing to avoid easy dismantling
 - 7 - Ground level
 - 8 - Approx 0.6m driven into ground

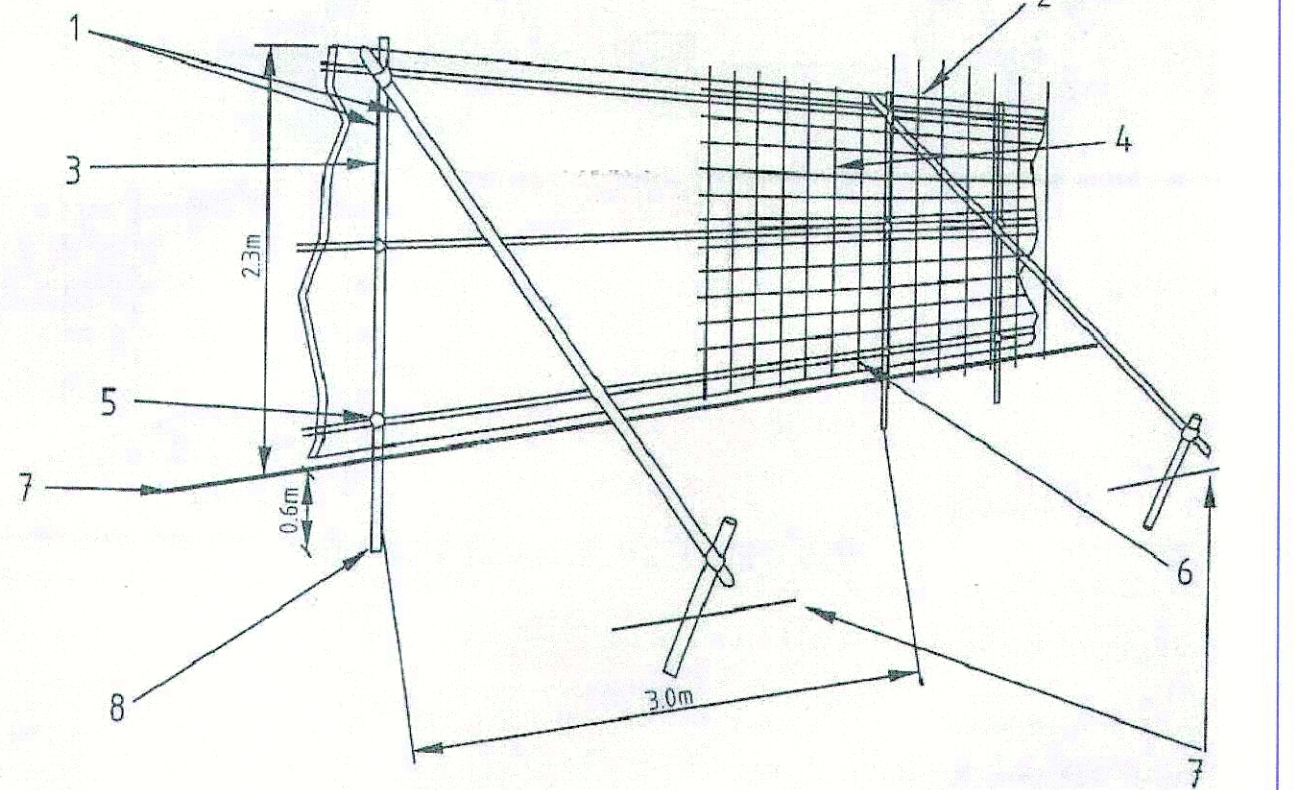

Protective Fencing Diagram

Note: Tree protection fencing to be in accordance with BS 3578. Fencing to have warning signs stating Tree Protection Area Keep Out

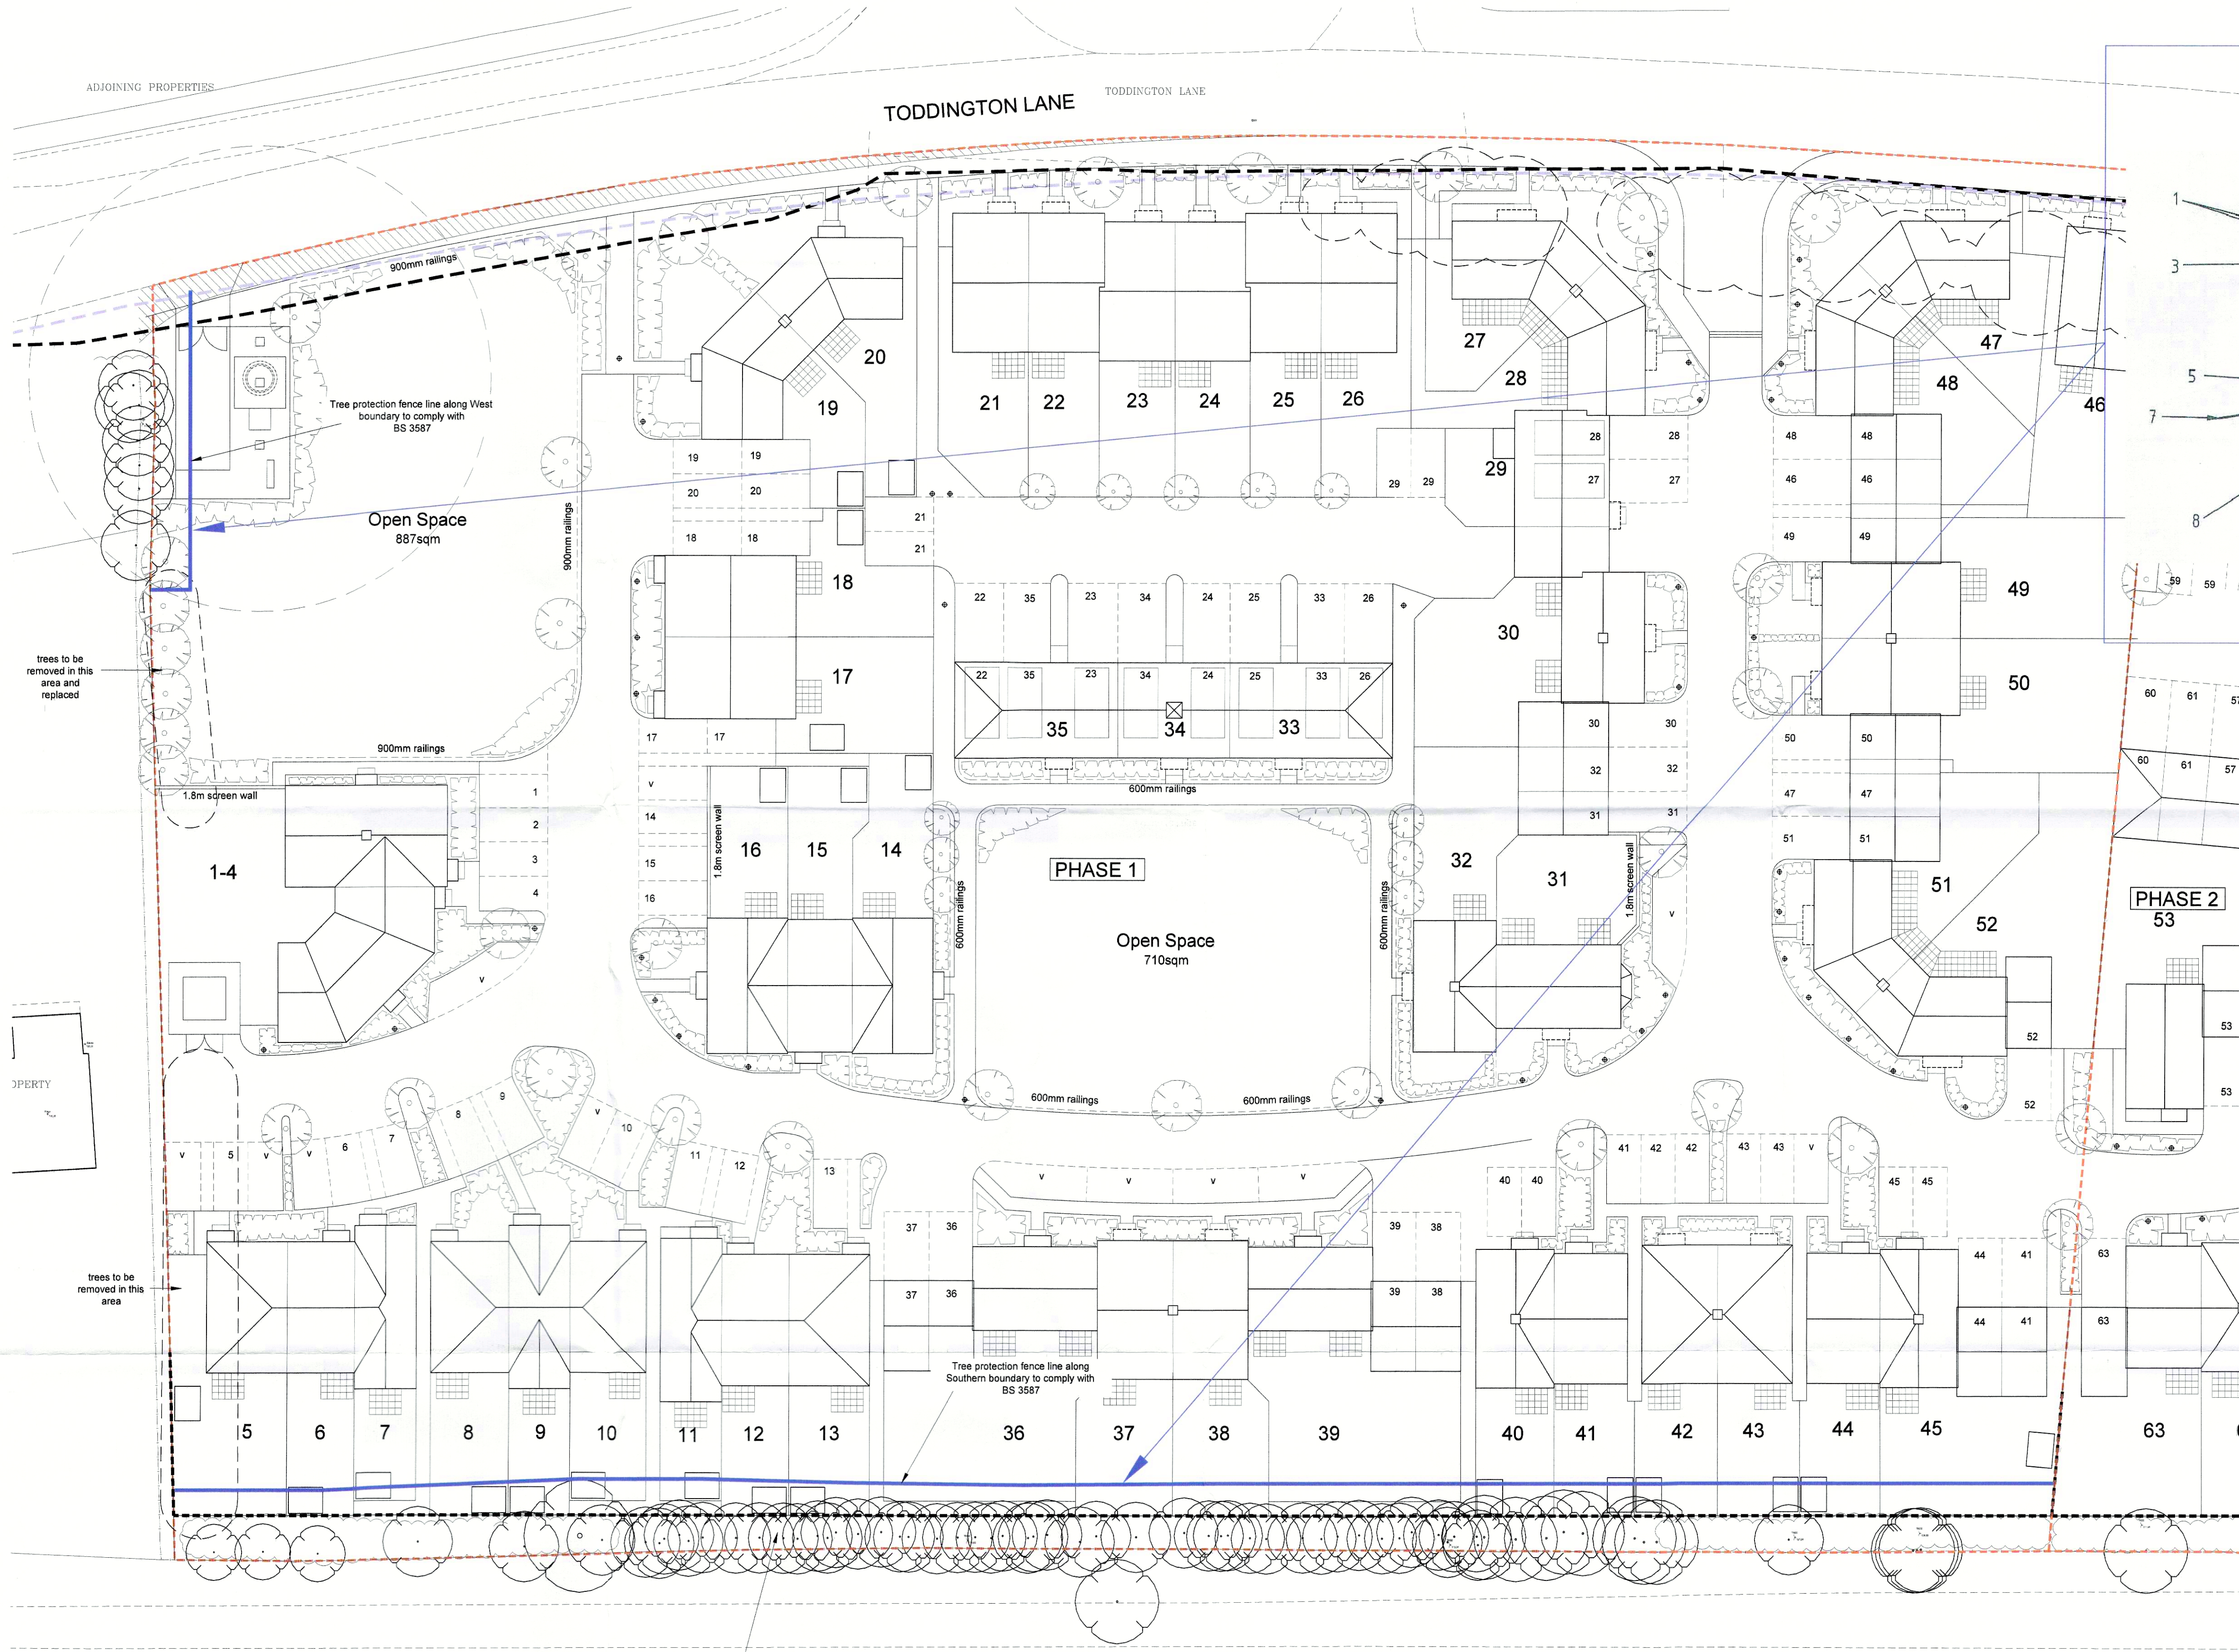

Rev	Date	Revision Details	Dr	Ch
-----	------	------------------	----	----

ECE Architecture

London: Unit 1 West Coate House 3 Coate Street London E2 9AG
T 020 7729 5505 E london@ecearchitecture.com

Sussex: Brooklyn Chambers 11 Goring Road Worthing West Sussex BN12 4AP
T 01903 248777 E sussex@ecearchitecture.com
www.ecearchitecture.com

Client's Name
PMC

Job Title
Todington Lane, Littlehampton

Drawing Title
Tree protection - Phase 1

Scale
1:500 @ A1 / 1:1000 @ A3

metres 10 20 30 40 50

Drawn	Checked	Date
NS	AC	17.09.14

Job No	Drawing No	Rev
5691T	L(90)1000	-

Status
APPROVAL

CAD Plot date: 17/09/2014 - 16:43:19 5691 - tree protection.dwg