
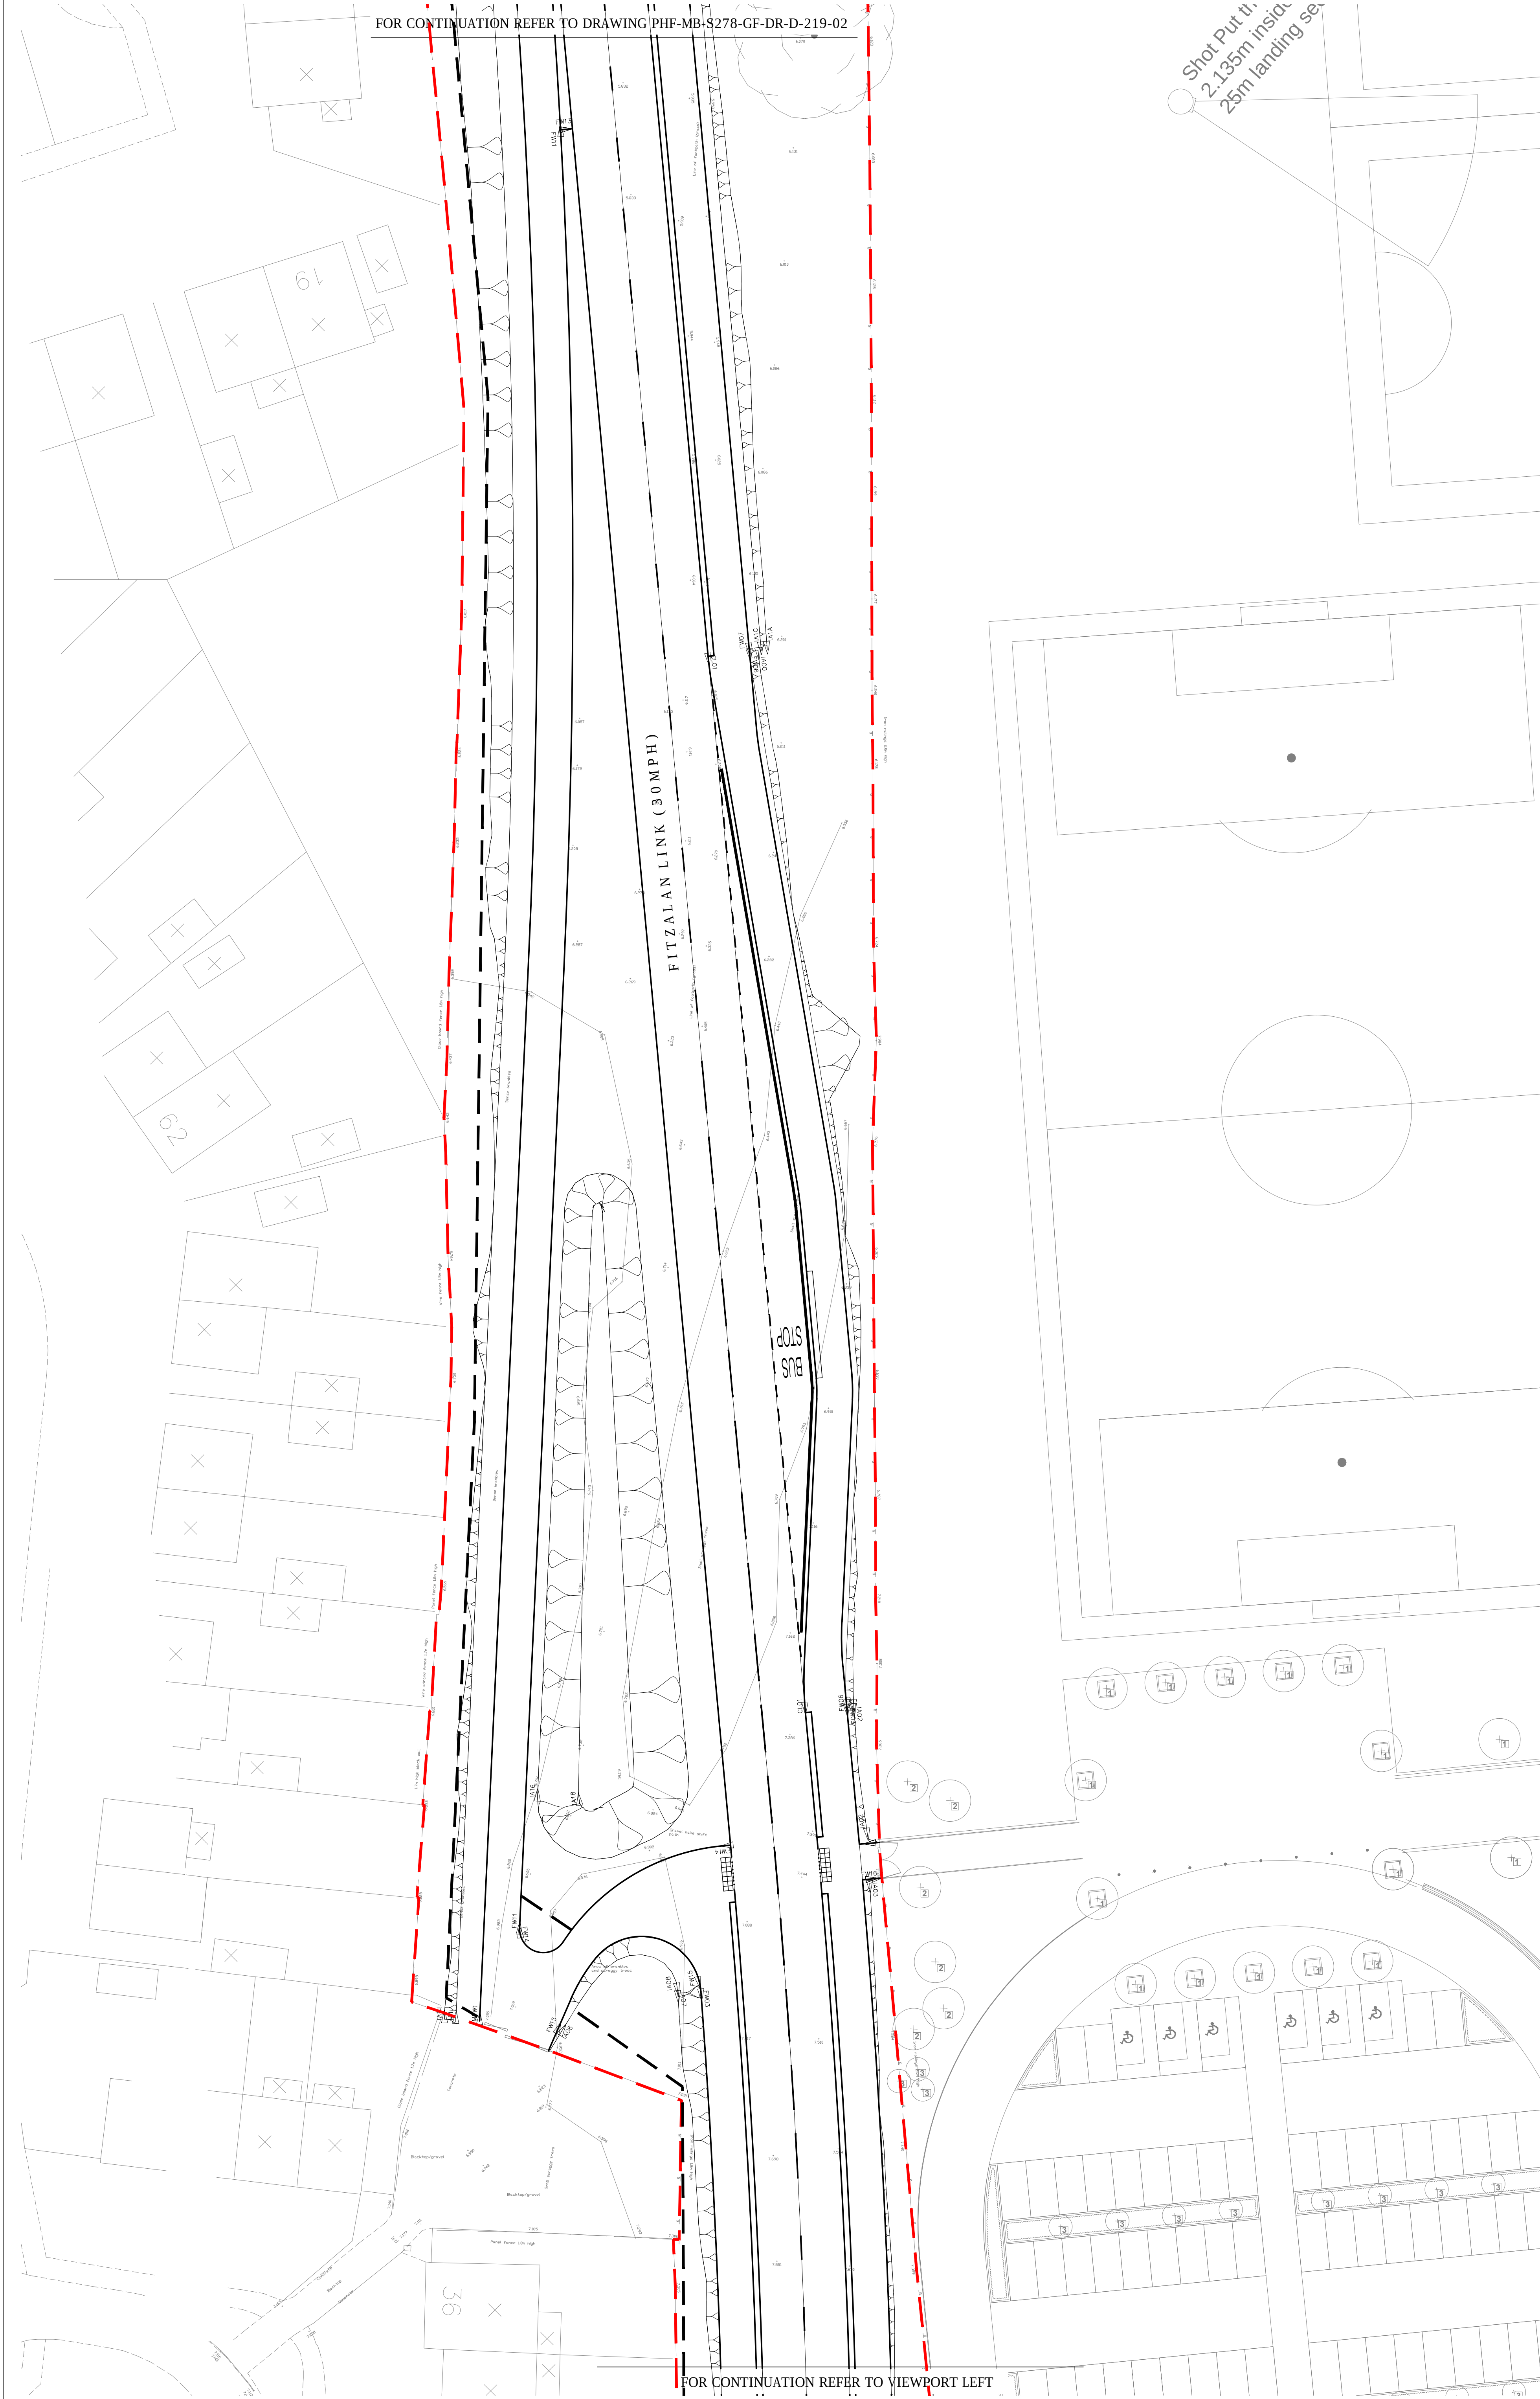


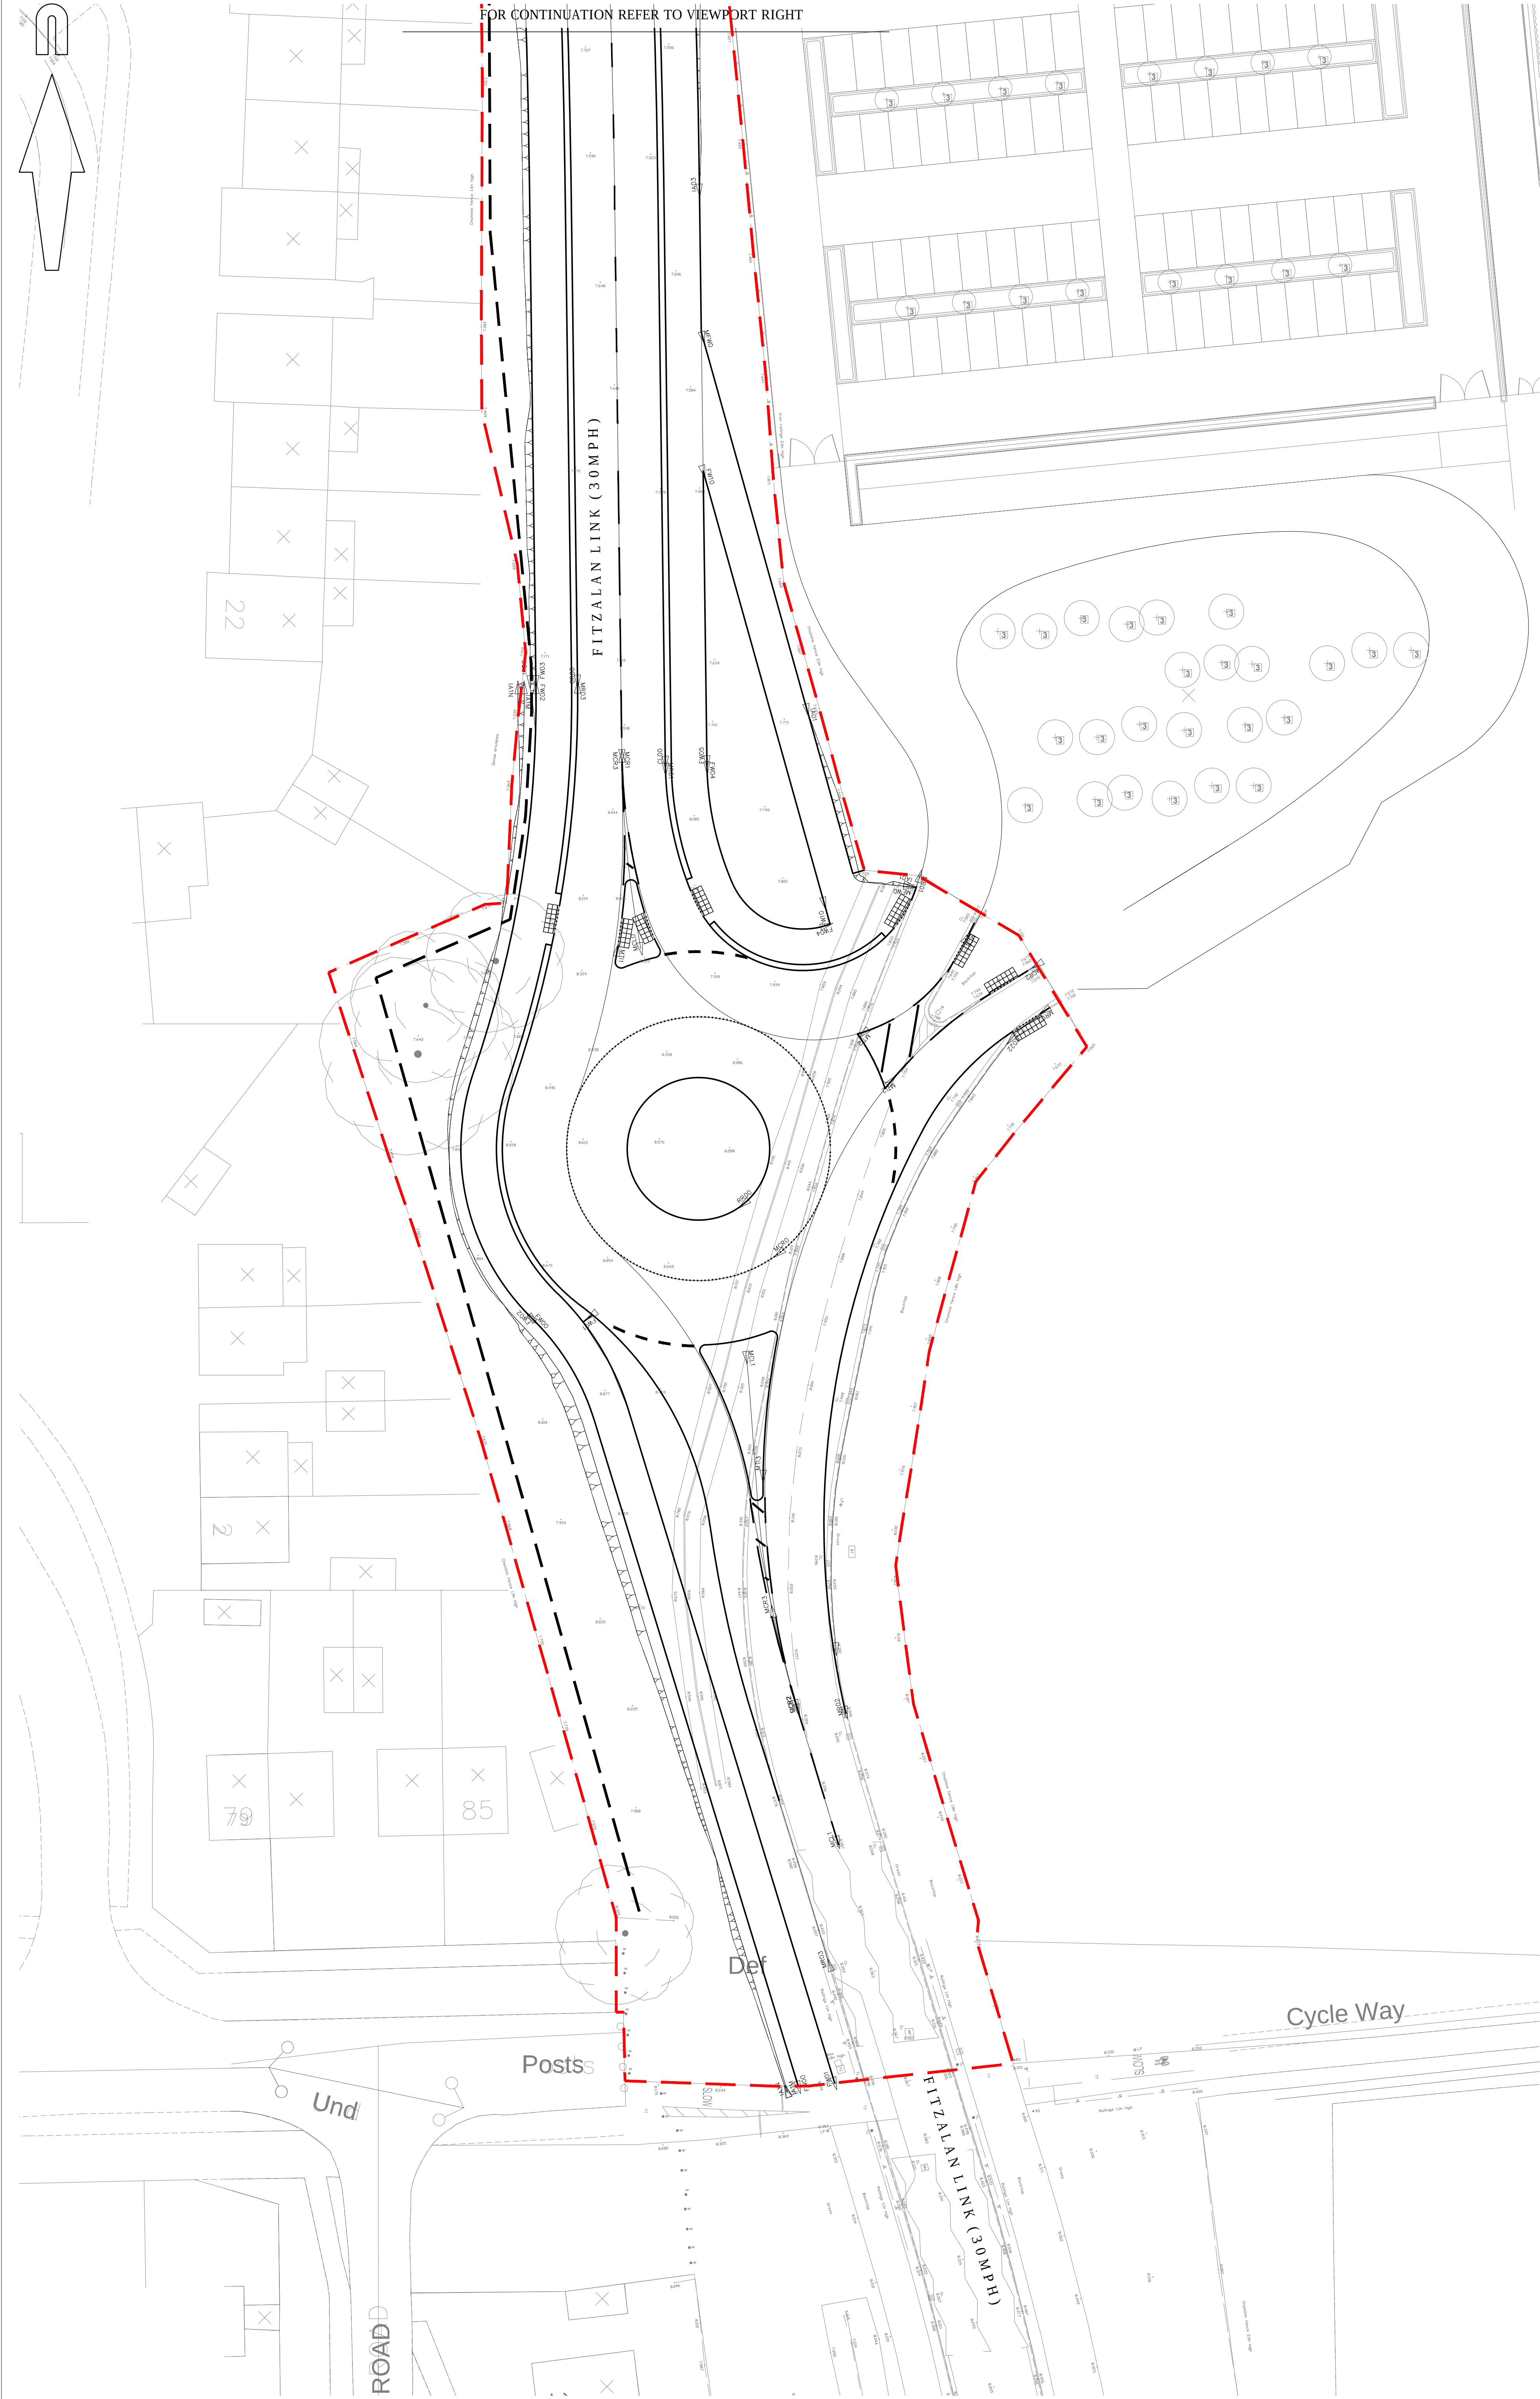

Shot Put in
2.135m inside
25m landing se

© Mayer Brown Limited Copyright. The drawings, information and data recorded in this document ("the information") is the property of Mayer Brown. This document and the information are made for the use of the authorized recipient and the recipient may not be used, copied or reproduced in whole or part for any purpose other than which it was supplied by Mayer Brown. Mayer Brown makes no representation, undertaking or duty and accepts no responsibility for any third party who may rely on or use the drawings or the information.

A0 ORIGINAL

KEY

- EXISTING KERB LINE
- PROPOSED KERB/EDGING LINE
- PROPOSED LIMIT OF WORKS
- ASSUMED LIMIT OF HIGHWAY TAKEN FROM WSCC RECORD PLANS

FOR APPROVAL
NOT FOR CONSTRUCTION

P2	Noise barrier location updated. (01/18)	AB	22/07/2016
rev.	amendment	checked	date

m3
mayer brown

Mayer Brown Limited
One Riverside, One Riverside, Woking Surrey GU24 0AB
Telephone 01483 750 588 Fax 01483 750 437
wokingoffice@mayerbrown.co.uk www.mayerbrown.co.uk

client
PERSIMMON HOMES

project
**NORTH LITTLEHAMPTON PHASE 2
FITZALAN LINK S278 WORKS**

scale
1:250 @ A0

drawn by
PB

checked by
AB

date
MARCH 2016

cad file
219-01 P2 & 02 P2.DWG

title
**PROPOSED S278 HIGHWAY WORKS
STRING LABELS DRAWING (1 OF 2)**

drawing number
PHF-MB-S278-GF-DR-D-219-01

rev.
P2