
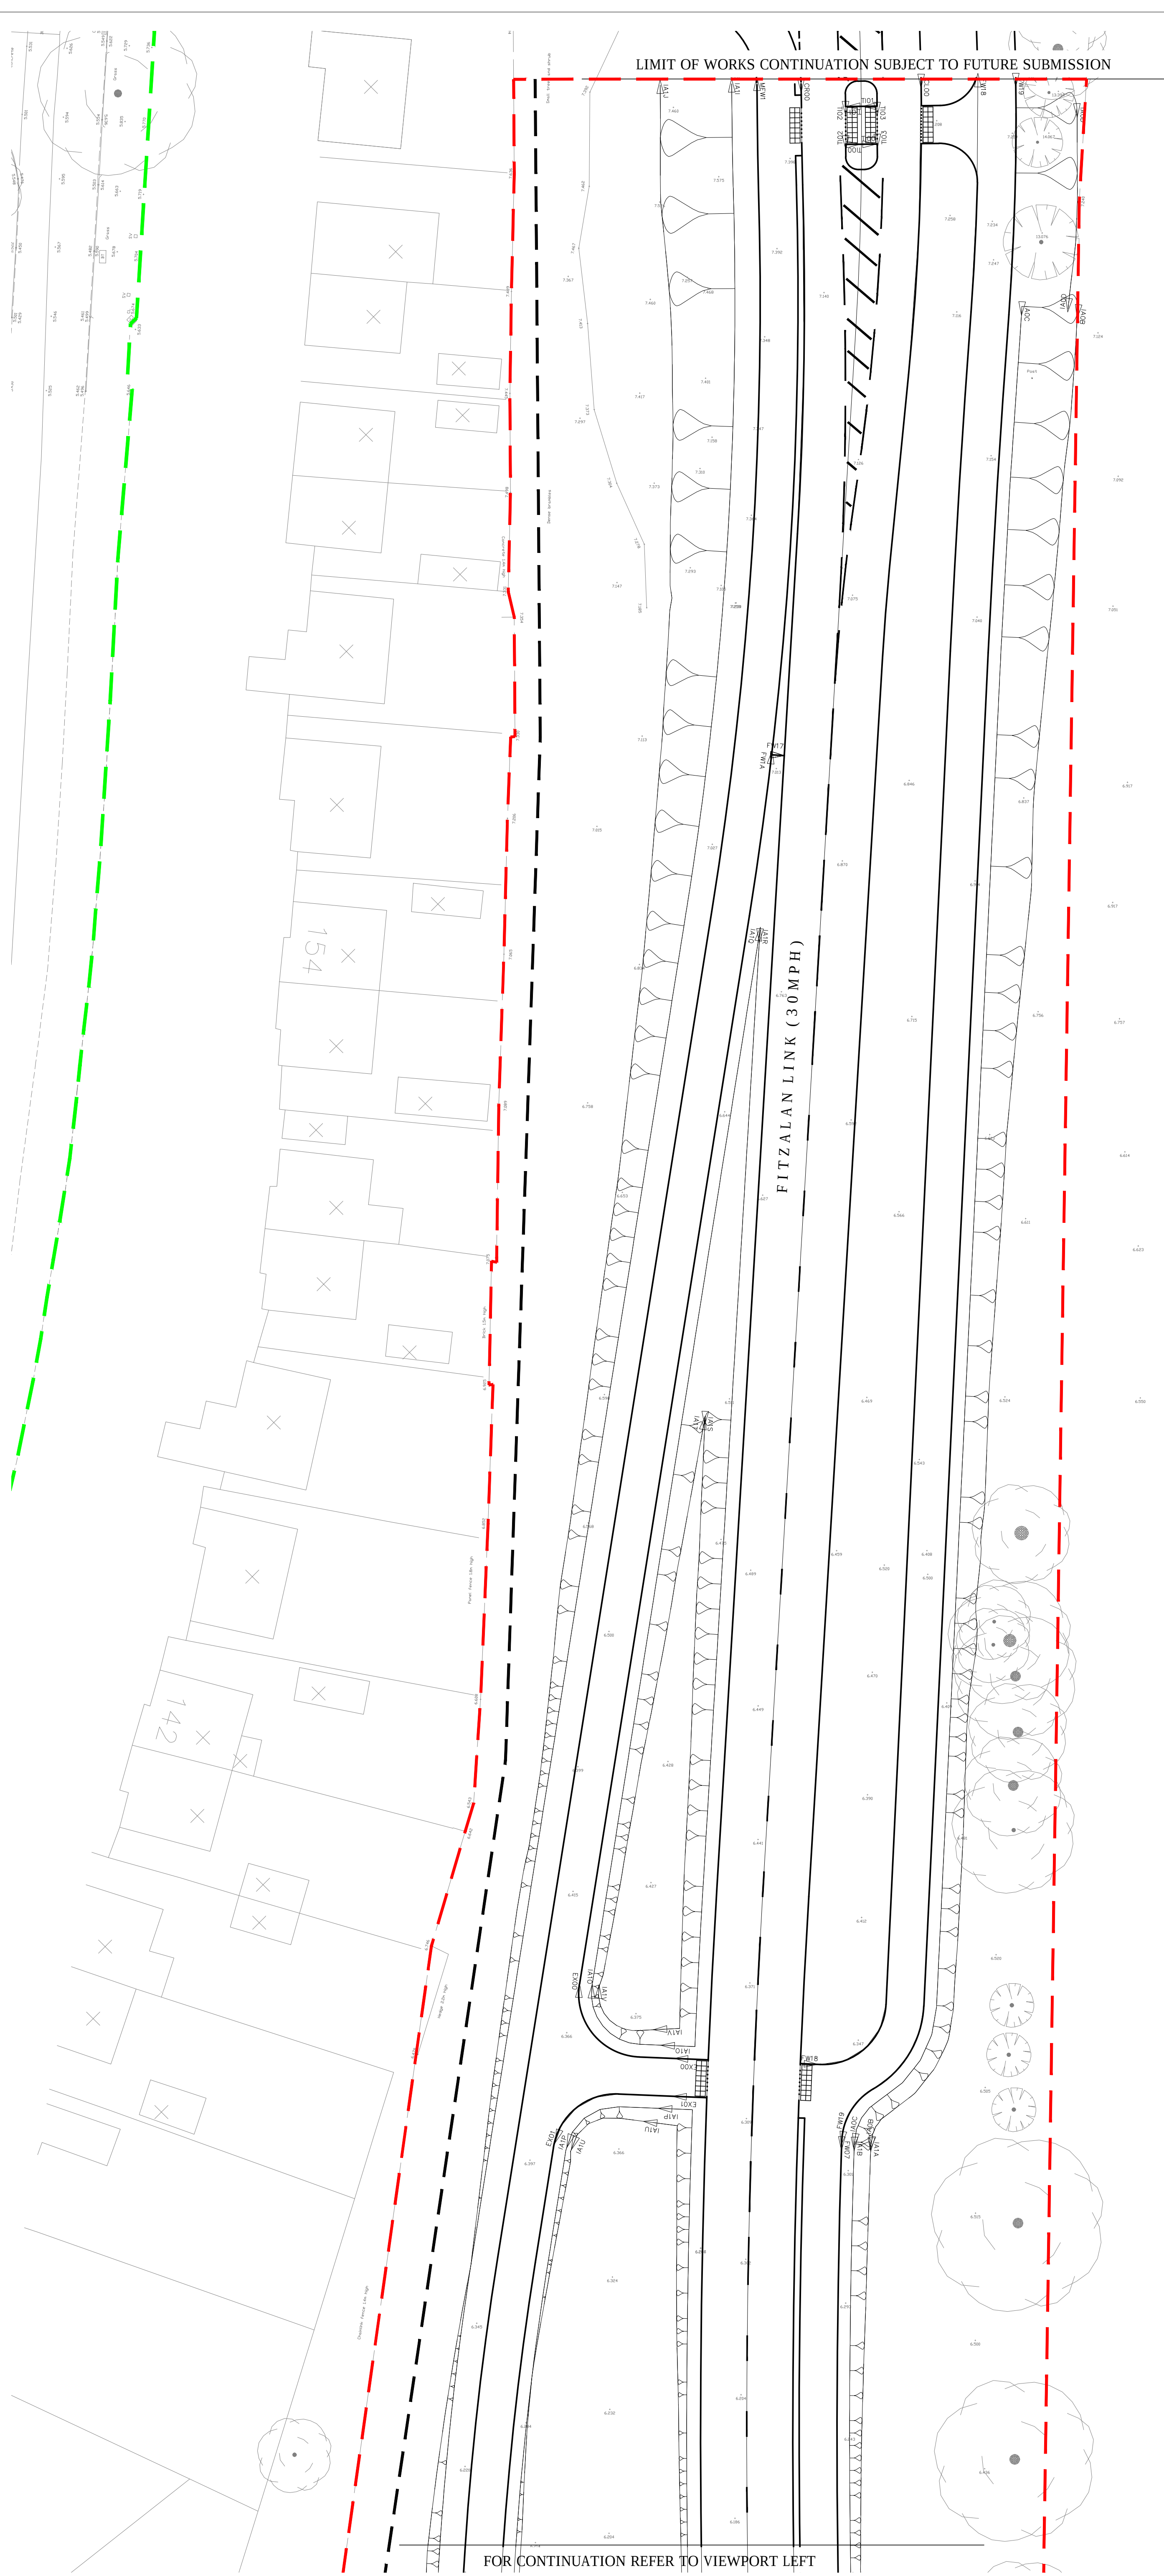


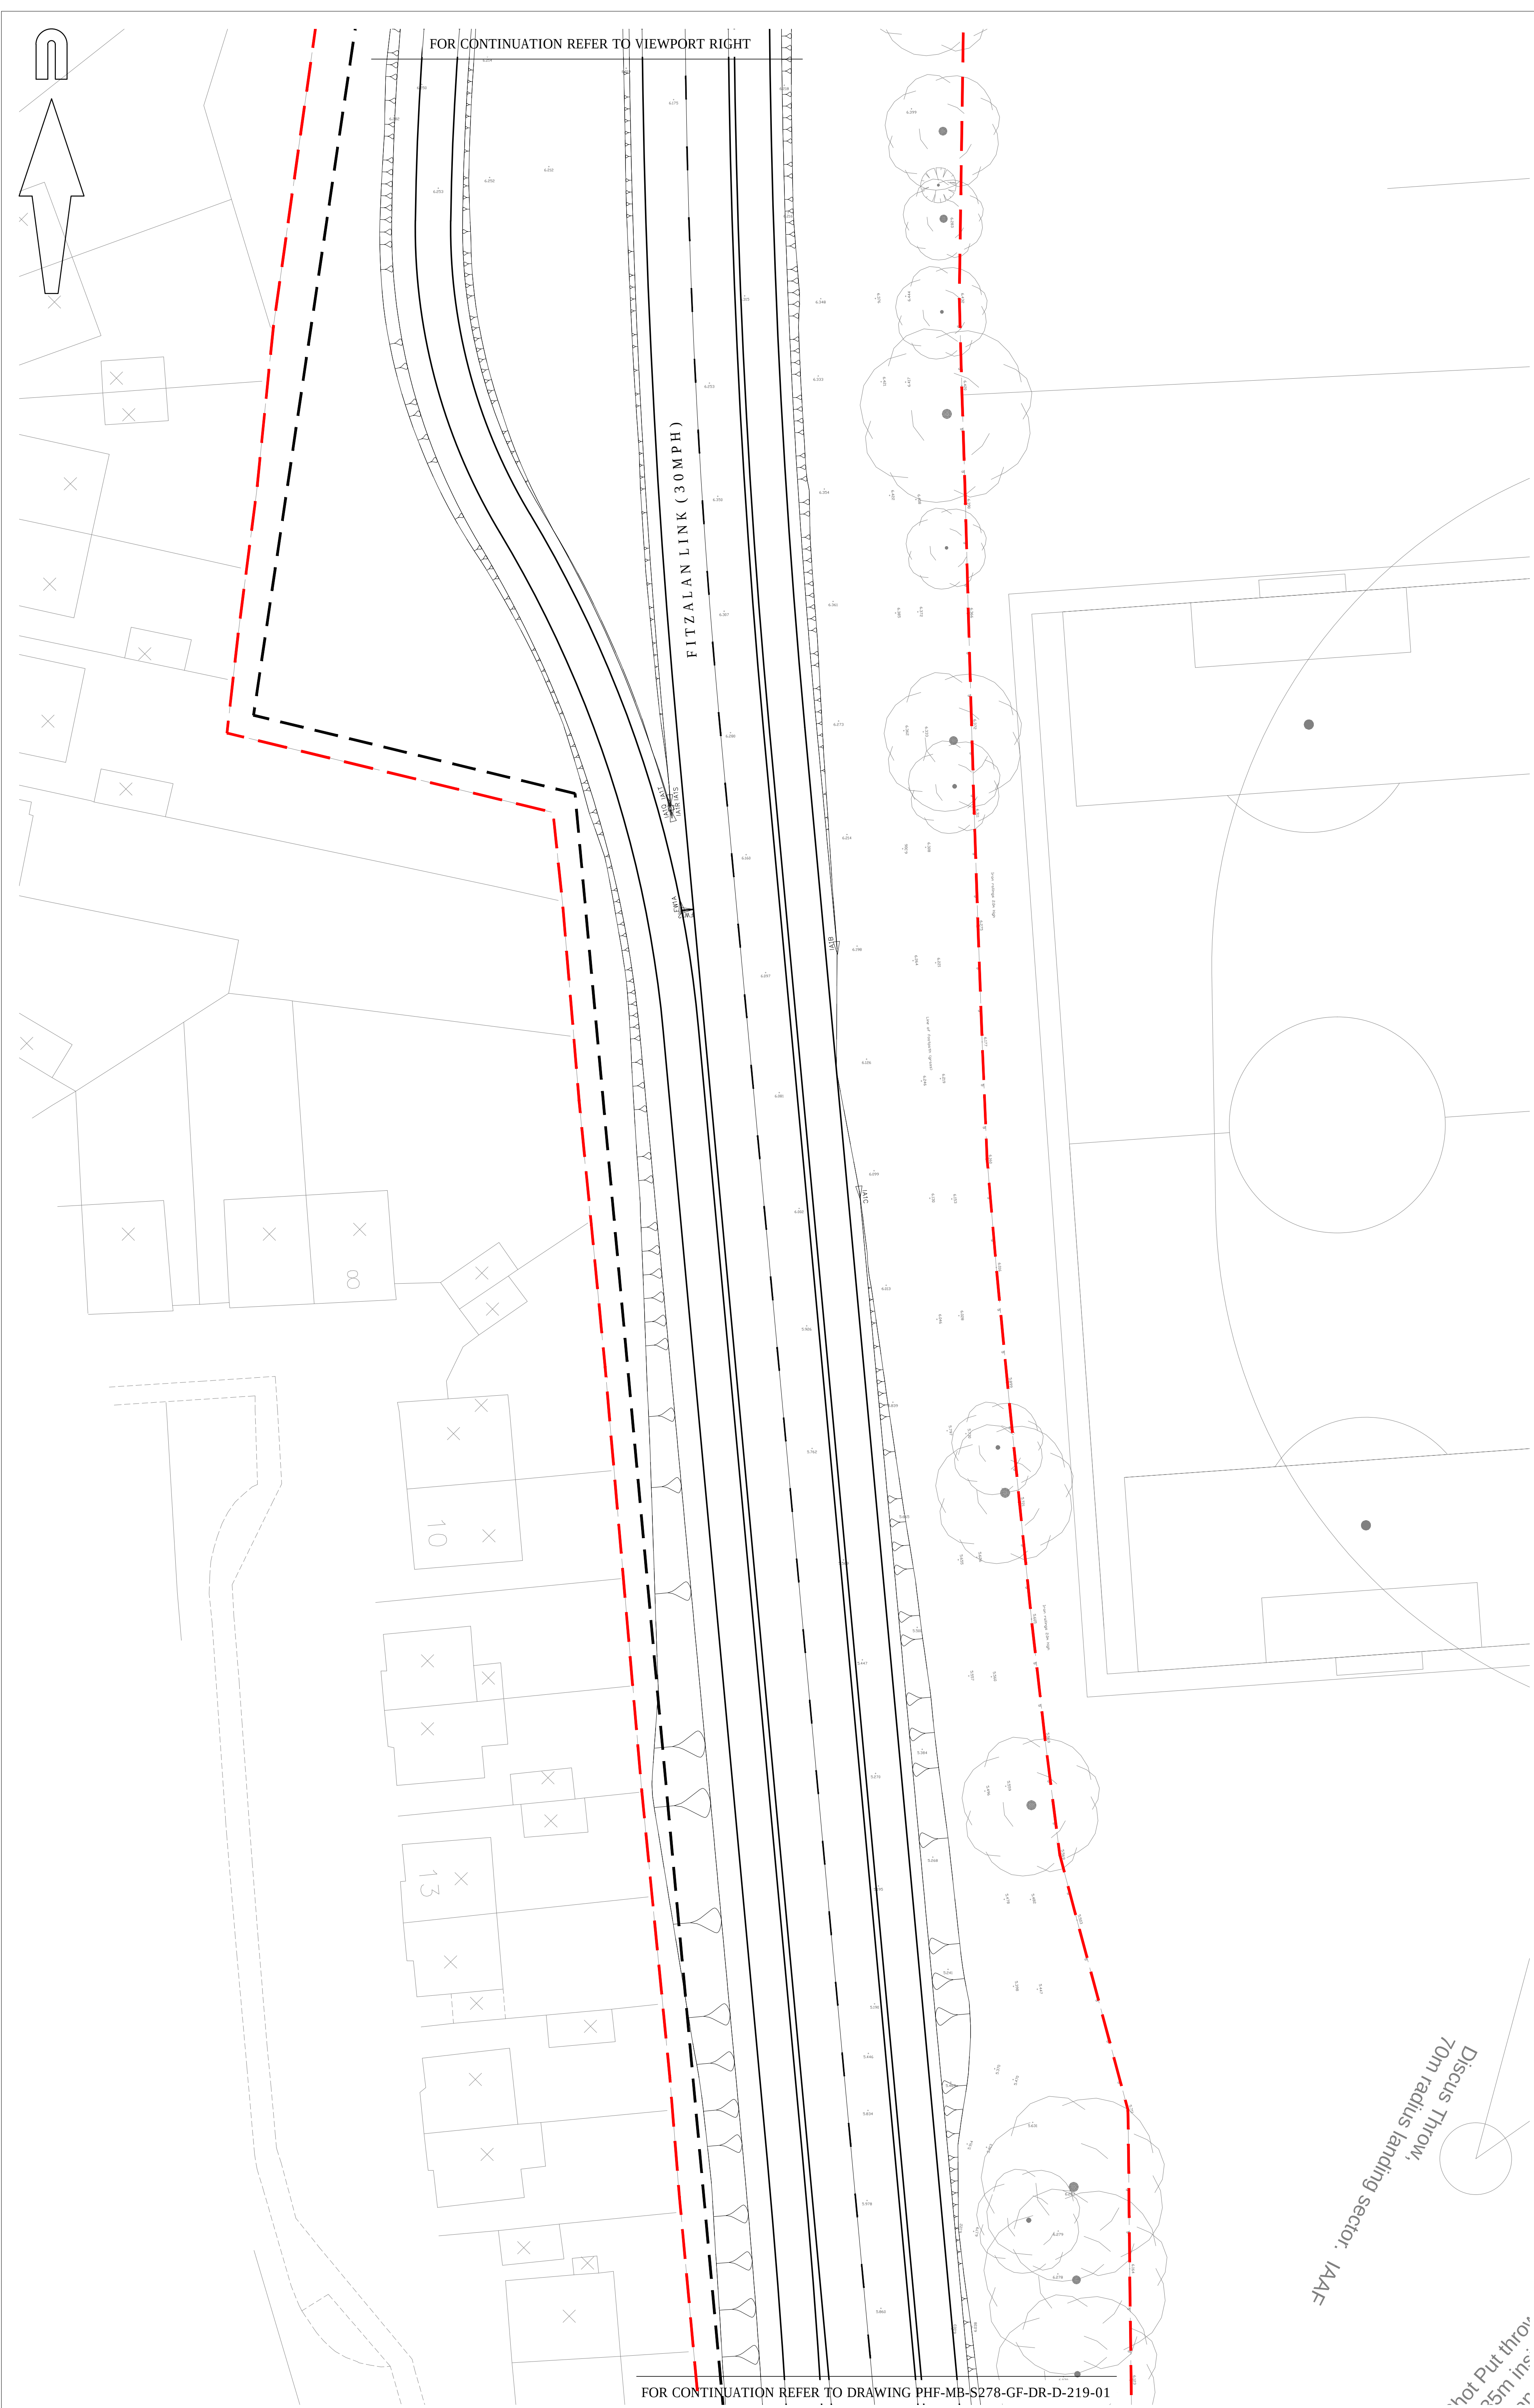

© Mayer Brown Limited Copyright. This drawing, information and data recorded in this document ("the information") is the property of Mayer Brown. This document and the information are made for the use of the authorized recipient and the recipient may not be used, copied or reproduced in whole or part for any purpose other than which it was supplied by Mayer Brown. Mayer Brown makes no representation, undertaking or duty and accepts no responsibility for any third party who may rely on or rely upon the drawings or the information.

**A0 ORIGINAL**

© Crown copyright, all rights reserved. 2012. Licence number 300003380.

**KEY**

- EXISTING KERB LINE
- PROPOSED KERB/EDGING LINE
- PROPOSED LIMIT OF WORKS
- ASSUMED LIMIT OF HIGHWAY TAKEN FROM WSCC RECORD PLANS

**FOR APPROVAL**  
NOT FOR CONSTRUCTION

|    |                                        |    |            |
|----|----------------------------------------|----|------------|
| P2 | Noise barrier location updated. (GIBS) | AB | 22/07/2016 |
|----|----------------------------------------|----|------------|

|      |           |         |      |
|------|-----------|---------|------|
| rev. | amendment | checked | date |
|------|-----------|---------|------|

**mb**  
mayer brown

Mayer Brown Limited  
One Nine One, One Nine Road, Woking, Surrey GU24 0AB  
Telephone 01483 750 588 Fax 01483 750 437  
wokingoffice@mayerbrown.co.uk www.mayerbrown.co.uk

client  
**PERSIMMON HOMES**

project  
**NORTH LITTLEHAMPTON PHASE 2  
FITZALAN LINK S278 WORKS**

|       |            |          |    |            |    |
|-------|------------|----------|----|------------|----|
| scale | 1:250 @ A0 | drawn by | PB | checked by | AB |
|-------|------------|----------|----|------------|----|

|      |            |          |                       |
|------|------------|----------|-----------------------|
| date | MARCH 2016 | cad file | 219-01 P2 & 02 P2.DWG |
|------|------------|----------|-----------------------|

title  
**PROPOSED S278 HIGHWAY WORKS  
STRING LABELS DRAWING (2 OF 2)**

|                |      |
|----------------|------|
| drawing number | rev. |
|----------------|------|

**PHF-MB-S278-GF-DR-D-219-02 P2**