
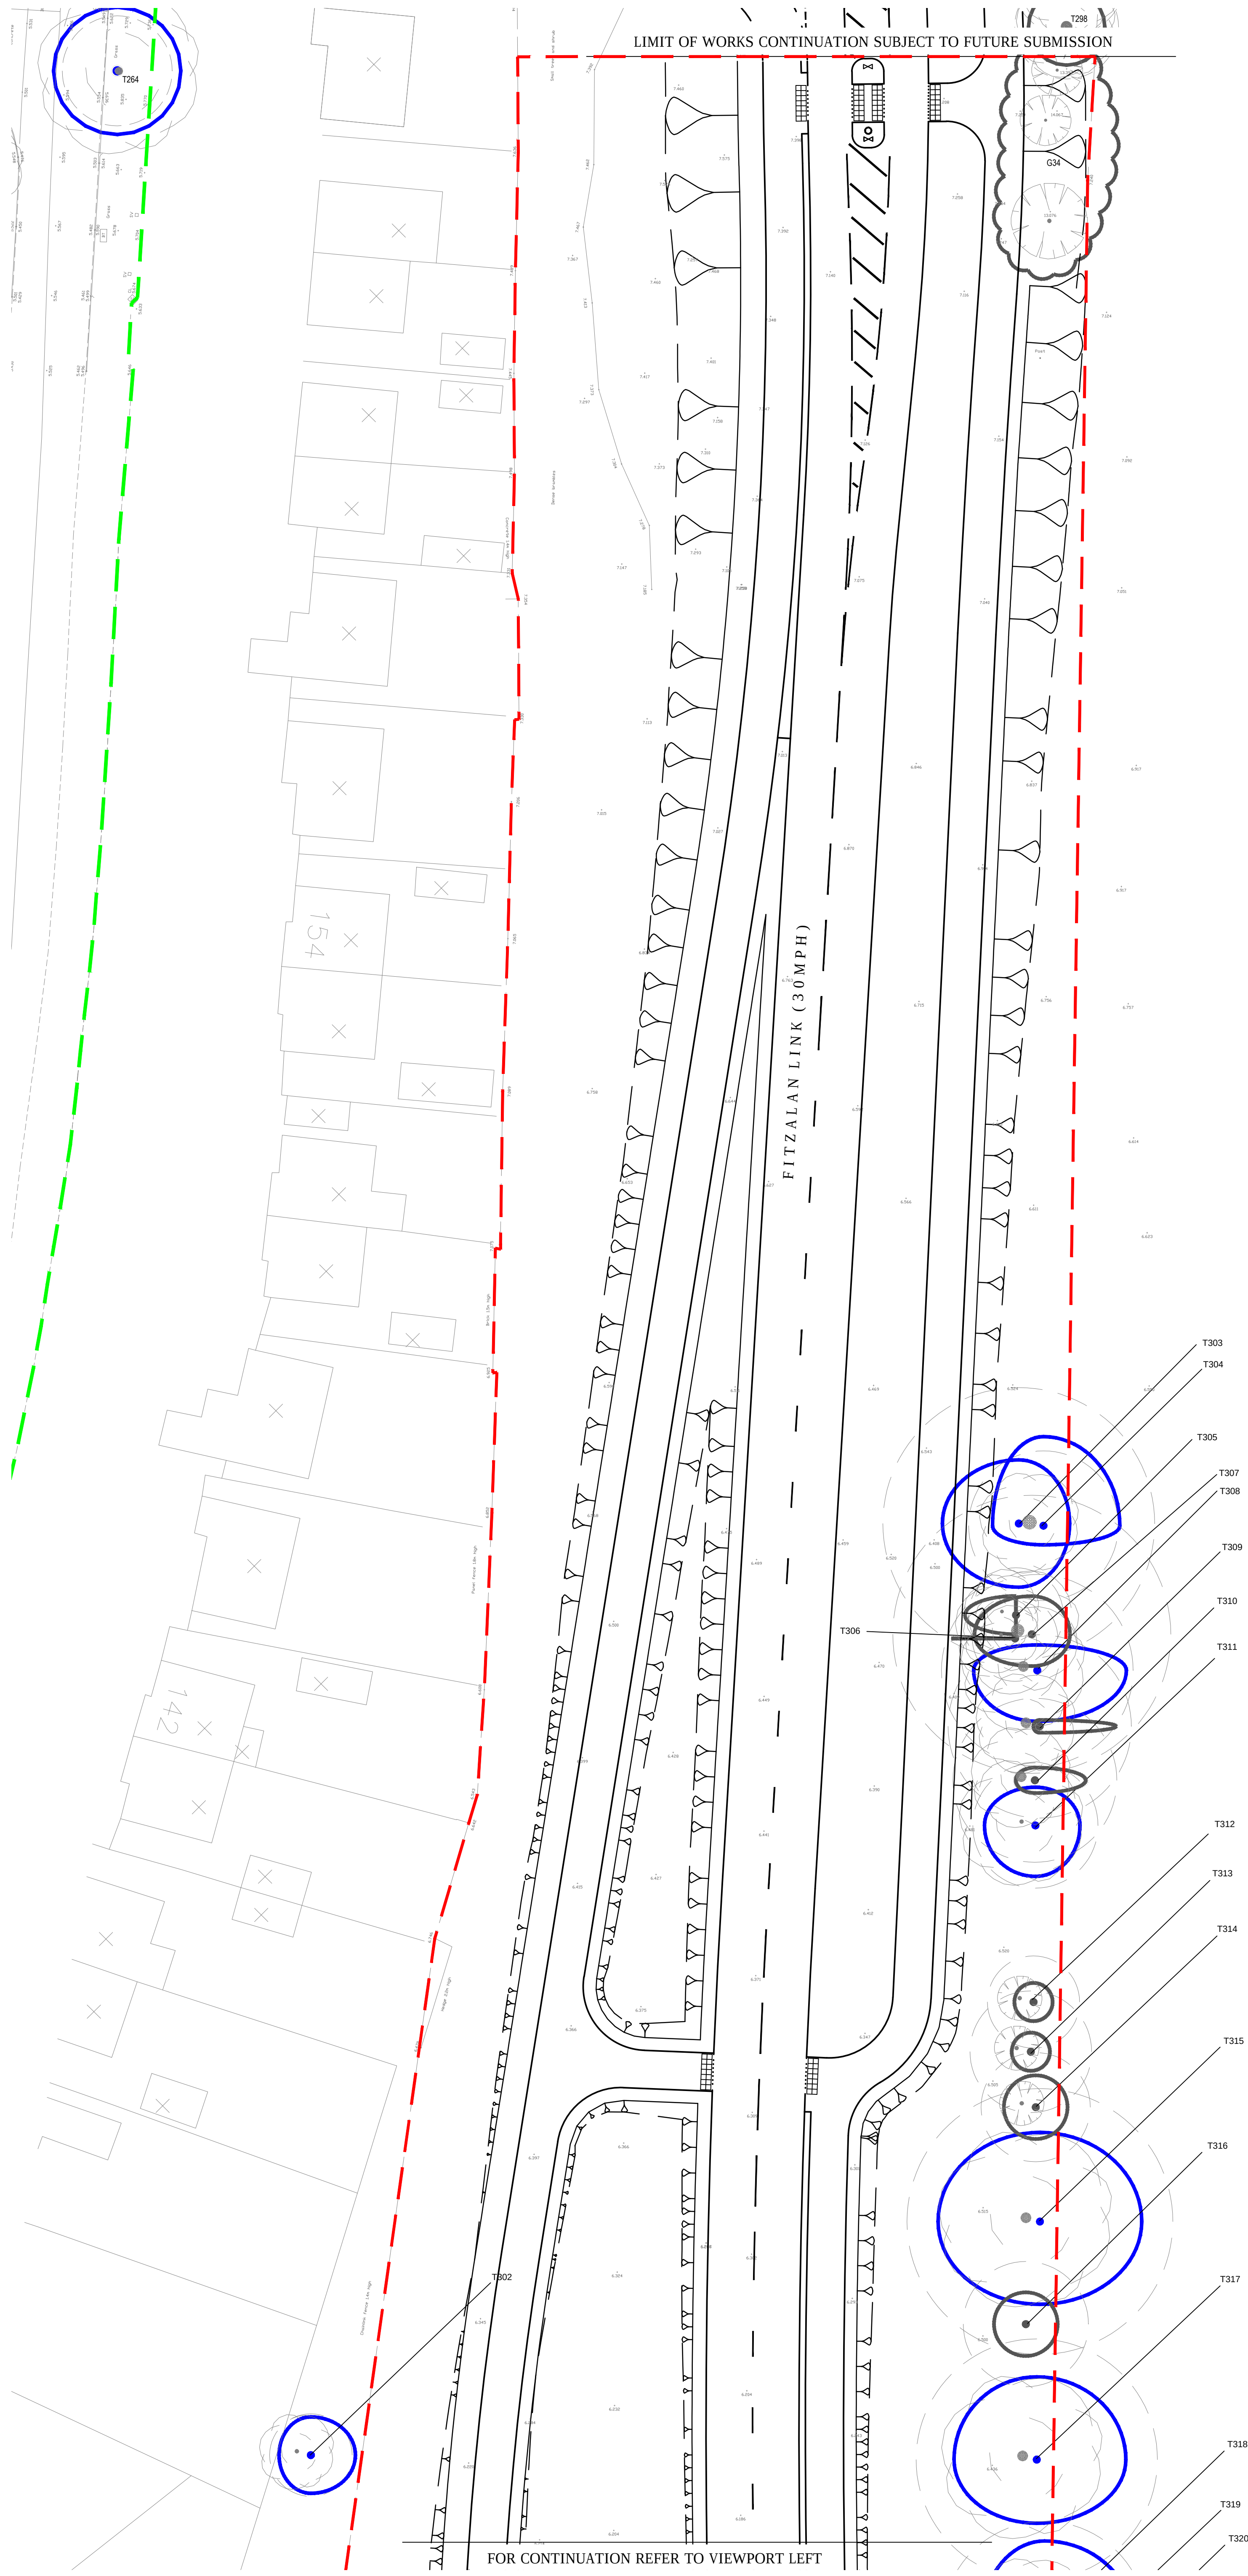


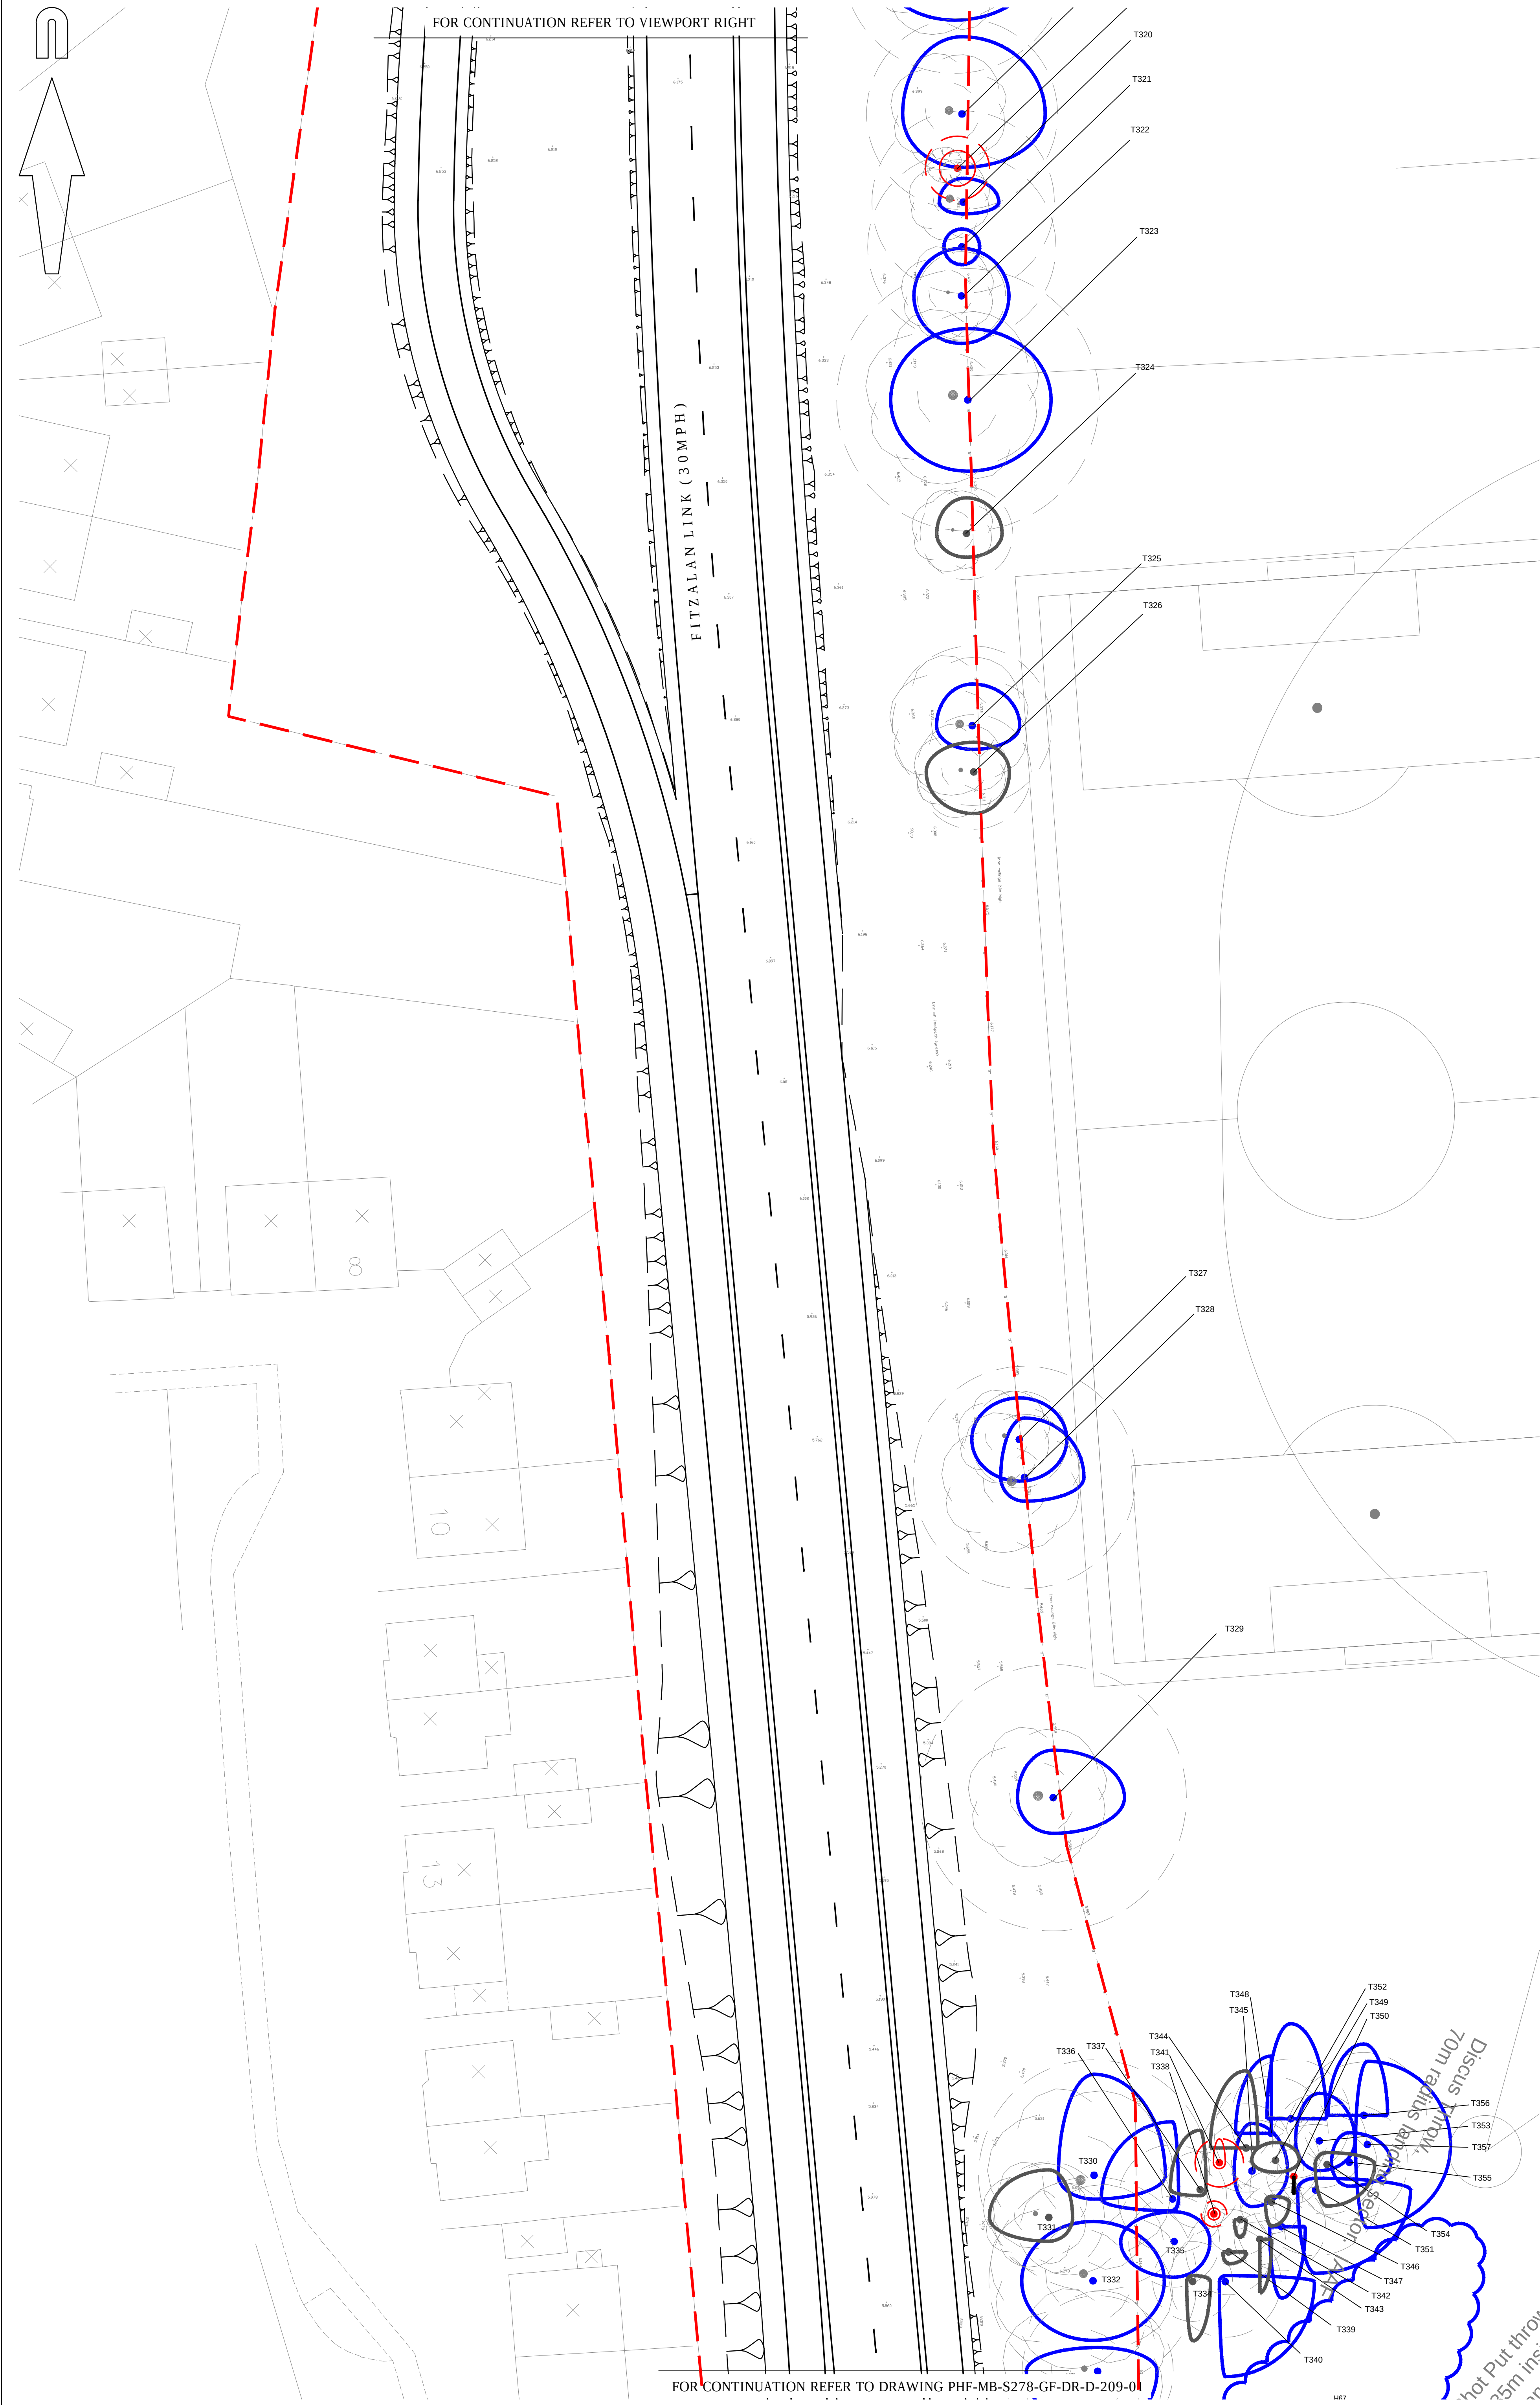

© Mayer Brown Limited Copyright. The drawings, information and data recorded in this document ("The Information") is the property of Mayer Brown. This document and the information are made for the use of the authorized recipient and the recipient may not be used, copied or reproduced in whole or part for any purpose other than which it was supplied by Mayer Brown. Mayer Brown makes no representation, undertaking or duty and accepts no responsibility for any third party who may rely on or copy the drawings or the information.

A0 ORIGINAL

© Crown copyright, all rights reserved. 2012. Licence number 300003380.

KEY

- EXISTING KERB LINE
- PROPOSED KERB/EDGING LINE
- PROPOSED DROPPED KERB
- EXISTING KERB TO BE REMOVED
- EXISTING TREE TO BE REMOVED
- EXISTING LIGHTING COLUMN TO BE REMOVED
- EXISTING GULLY TO BE REMOVED
- CATEGORY A TREES AND SHRUBS (HIGH QUALITY AND VALUE)
- CATEGORY B TREES AND SHRUBS (MODERATE QUALITY AND VALUE)
- CATEGORY C TREES AND SHRUBS (LOW QUALITY AND VALUE)
- CATEGORY U TREES AND SHRUBS (REQUIRE FELLING DUE TO CONDITION)
- GROUPS OF TREES AND SHRUBS (QUALITY AND VALUE CATEGORY AS COLOUR. ROOT PROTECTION AREA AS CANOPY SPREAD)
- ROOT PROTECTION AREA (CATEGORIES A-C ONLY)
- TREE LABELS

NOTES

- School site layout has been taken from WSC drawing 507344_101 received November 2010.
- Tree information has been taken from WYG drawing A089072-LEI-N-TCP-01-16 Rev A (Tree Constraints Plan) received 26/06/15.
- Topo survey has been taken from MB drawing IR.PHLITTLE.2.21 Rev A received 23/01/15.

PRELIMINARY
NOT FOR CONSTRUCTION

rev.	amendment	checked	date

mb
mayer brown

Mayer Brown Limited
One Riverside, One Riverside, Woking Surrey GU24 8AB
Telephone 01483 750 588 Fax 01483 750 437
wokingoffice@mayerbrown.co.uk www.mayerbrown.co.uk

client
PERSIMMON HOMES

project
NORTH LITTLEHAMPTON PHASE 2
FITZALAN LINK S278 WORKS

scale
1:250 @ A0

drawn by
PB

checked by
AB

date
MARCH 2016

cd file
209-01 & 02.DWG

title
PROPOSED S278 HIGHWAY WORKS
SITE CLEARANCE DRAWING (2 OF 2)

drawing number
PHF-MB-S278-GF-DR-D-209-02

rev.
P1