


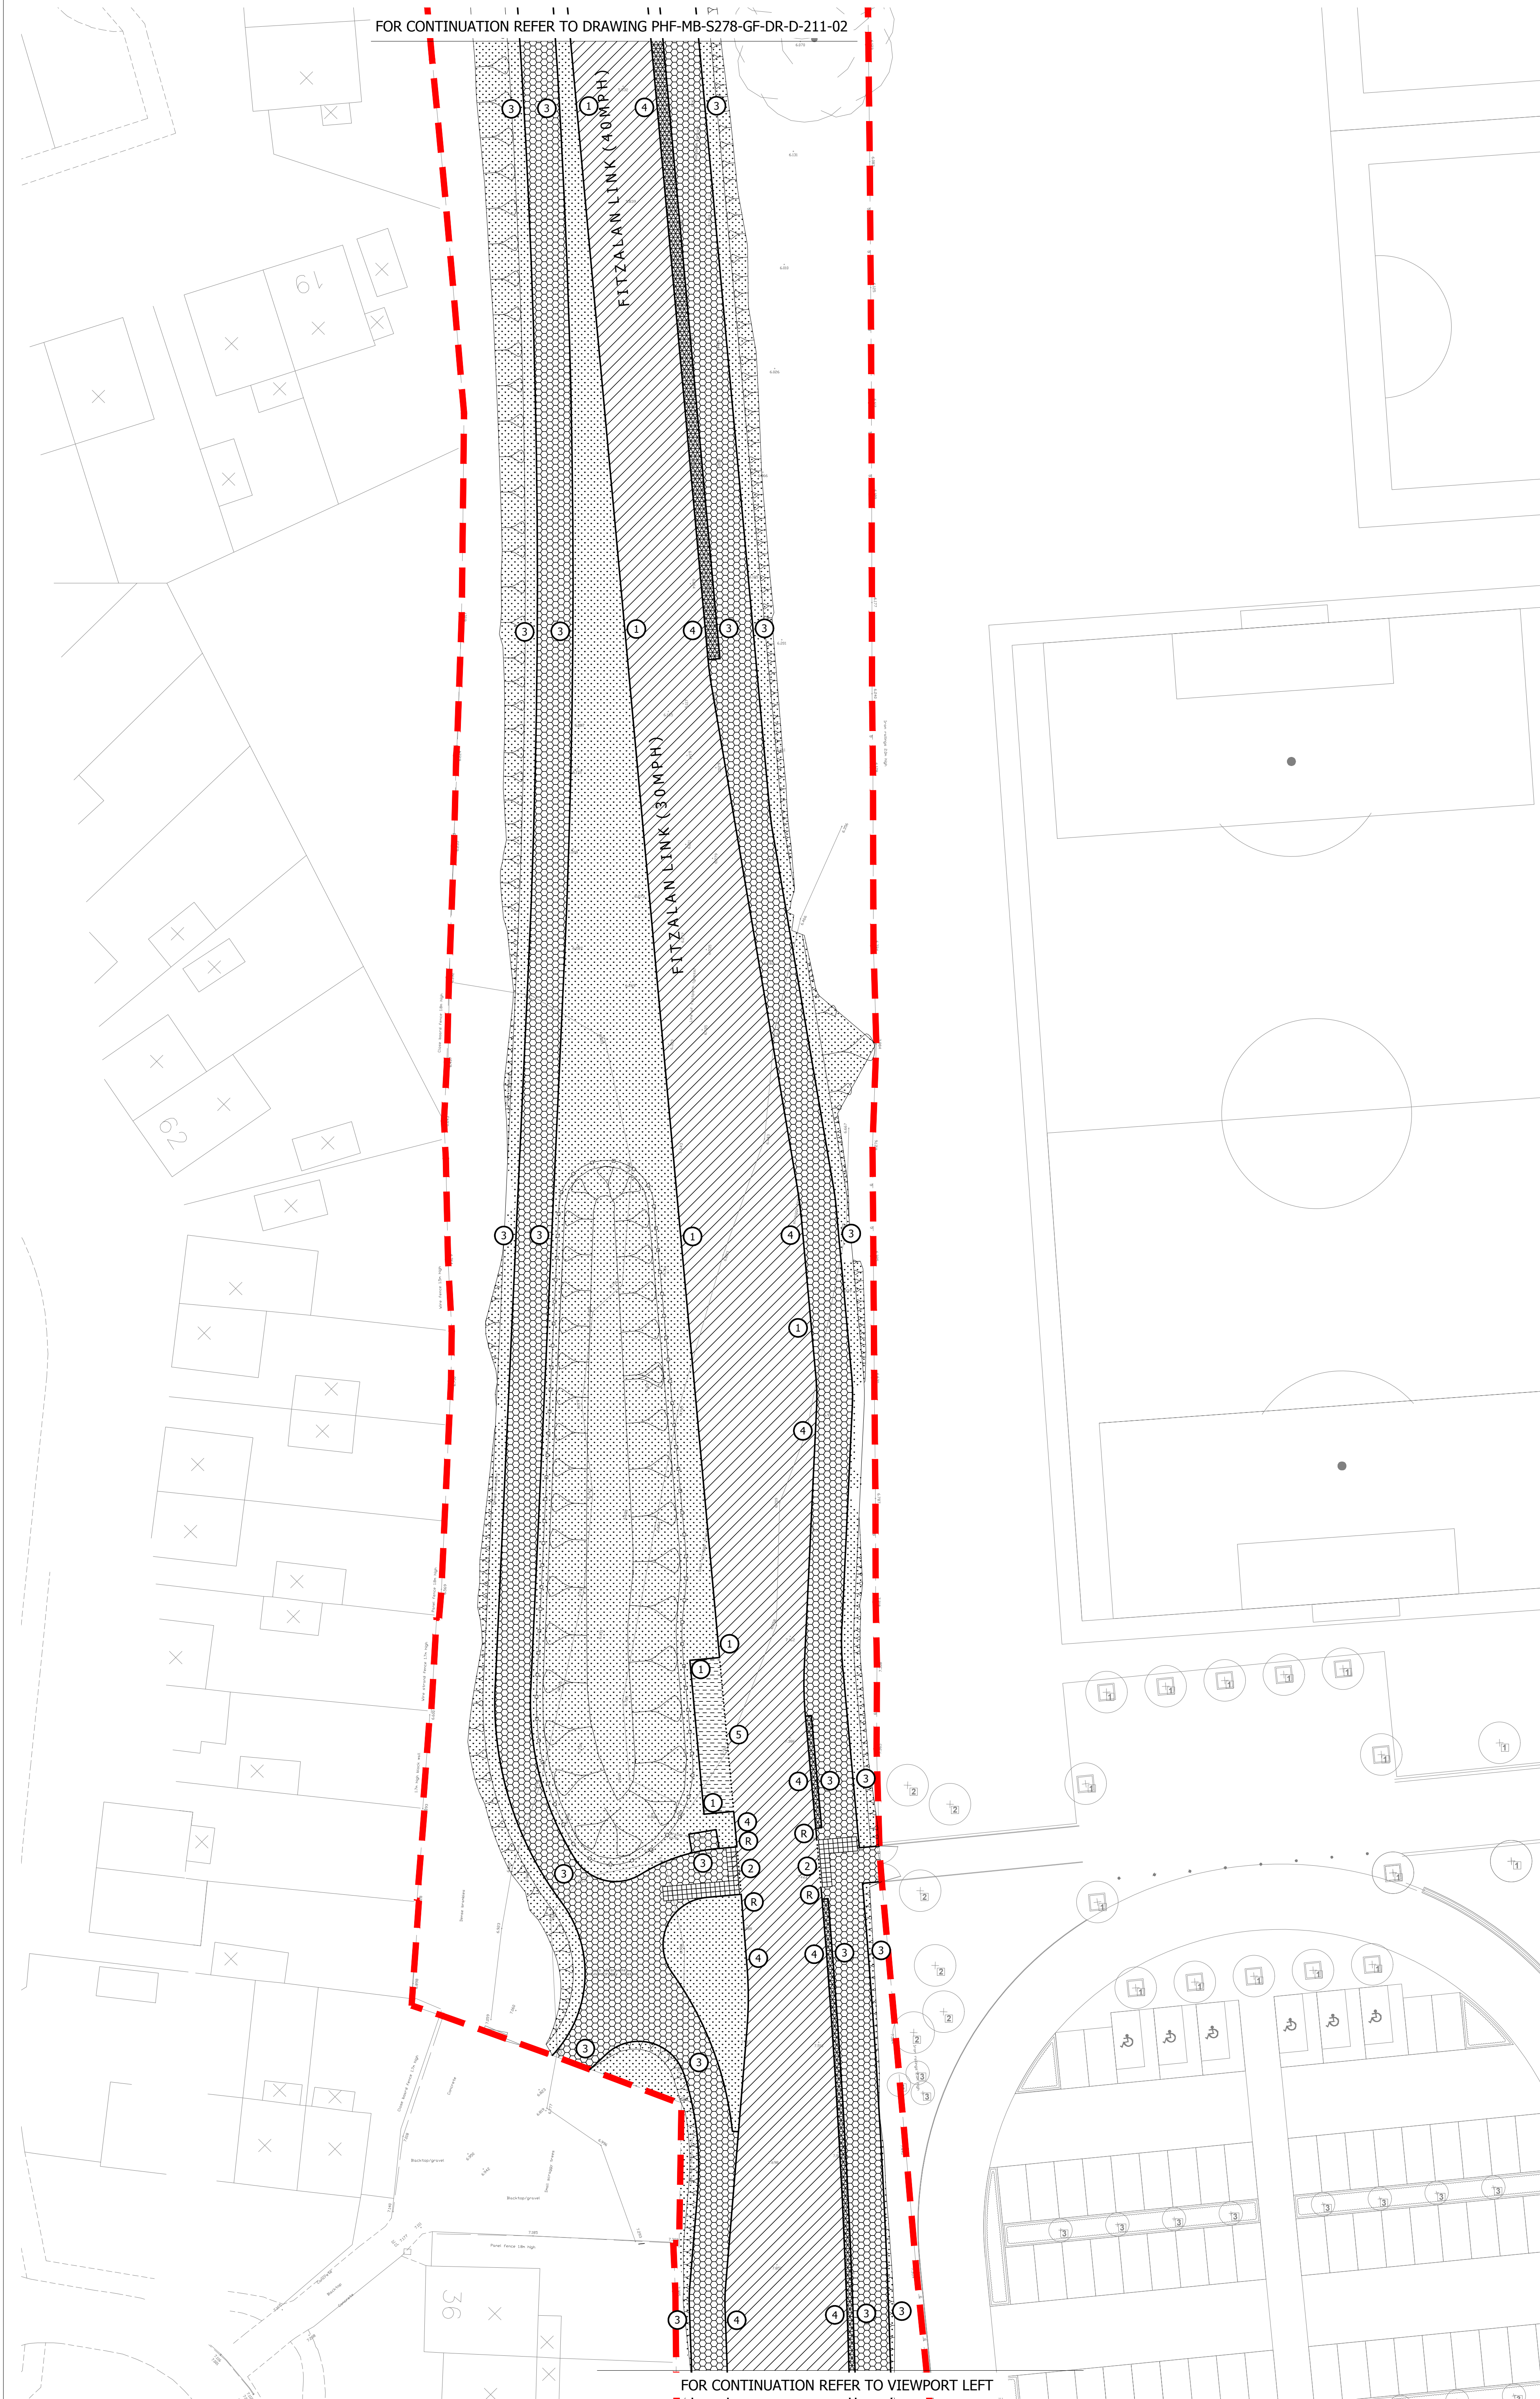

NOTES

1. School site layout has been taken from WSSC drawing 507344_101 received November 2010.
2. Tree information has been taken from WYG drawing A089072-LET-N-TCP-01-16 Rev A (Tree Constraints Plan) received 26/06/15.
3. Topo survey has been taken from MB drawing IR.PHLITTLE.2.21 Rev A received 23/01/15.

FOR APPROVAL
NOT FOR CONSTRUCTION

P4	Carriageway reduced to 6.75m wide, northbound bus layby added, uncontrolled crossing amended to a signalled town crossing, speed limit limit signs added. (OJN)	AB	07/07/2017
P3	Scheme amended following WSCC reserve matters comments dated 21/10/16. (P8)	AB	03/11/2016
P2	Noise barrier location updated. (OJN)	AB	22/07/2016

rev.	amendment	checked	date
------	-----------	---------	------



client				
PERSIMMON HOMES				
project				
NORTH LITTLEHAMPTON PHASE 2 FITZALAN LINK S278 WORKS				
scale	1:250 @ AD	drawn by	PB	checked by AB
date	MARCH 2015		cad file	MASTER - FITZ.DWG
title				
PROPOSED S278 HIGHWAY WORKS CONSTRUCTION TREATMENTS DRAWING (1 OF 2)				
drawing number				rev.
PHF-MB-S278-GF-DR-D-211-01				P4