
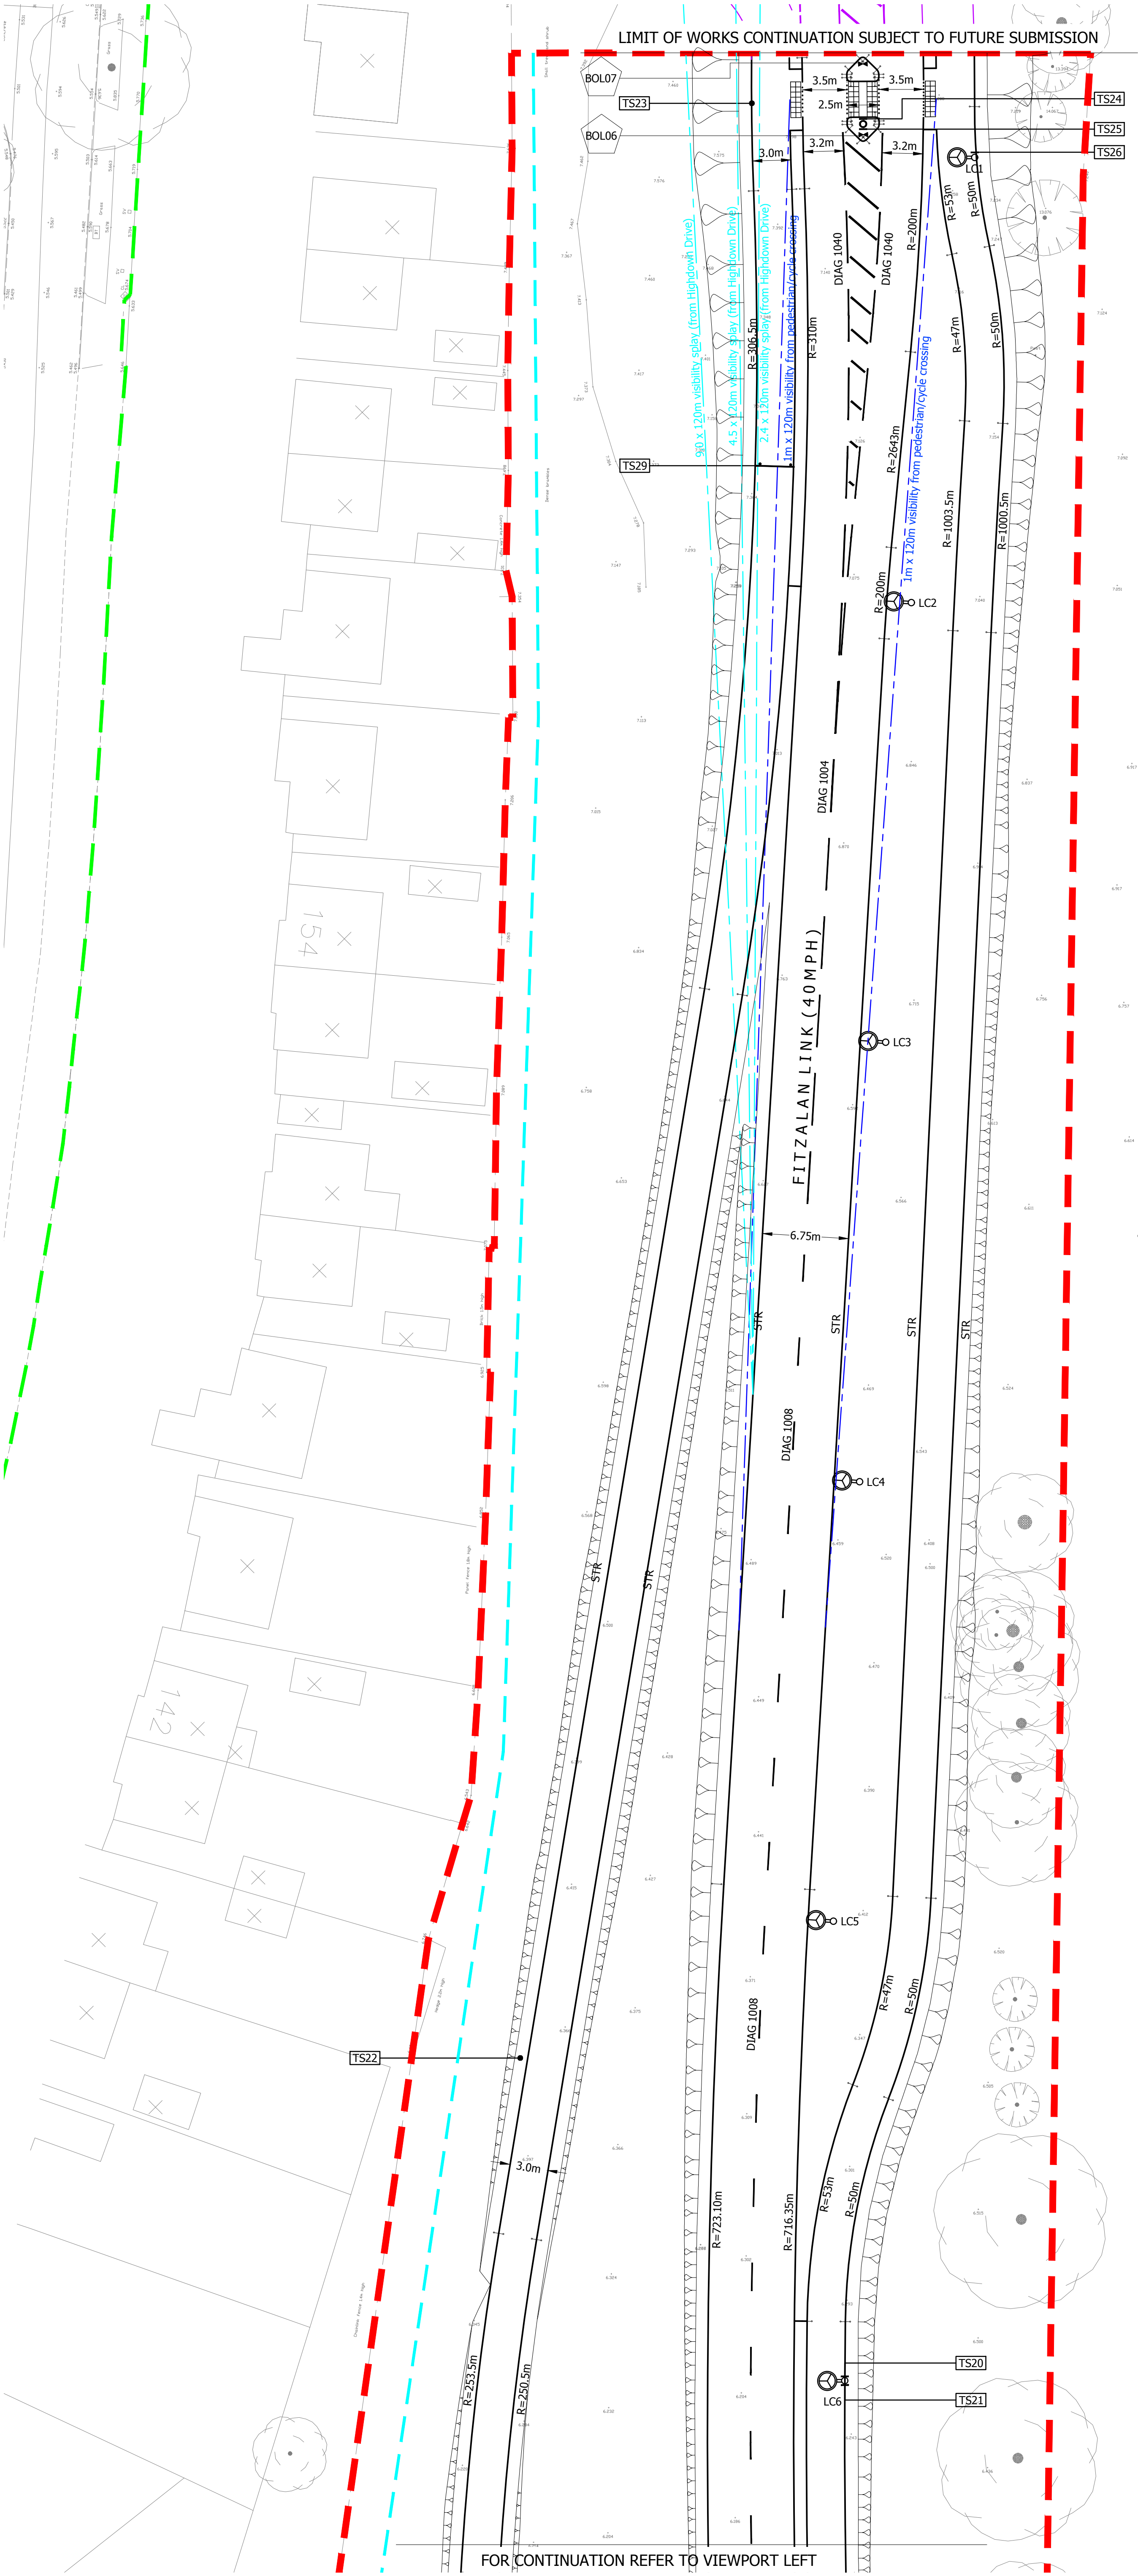


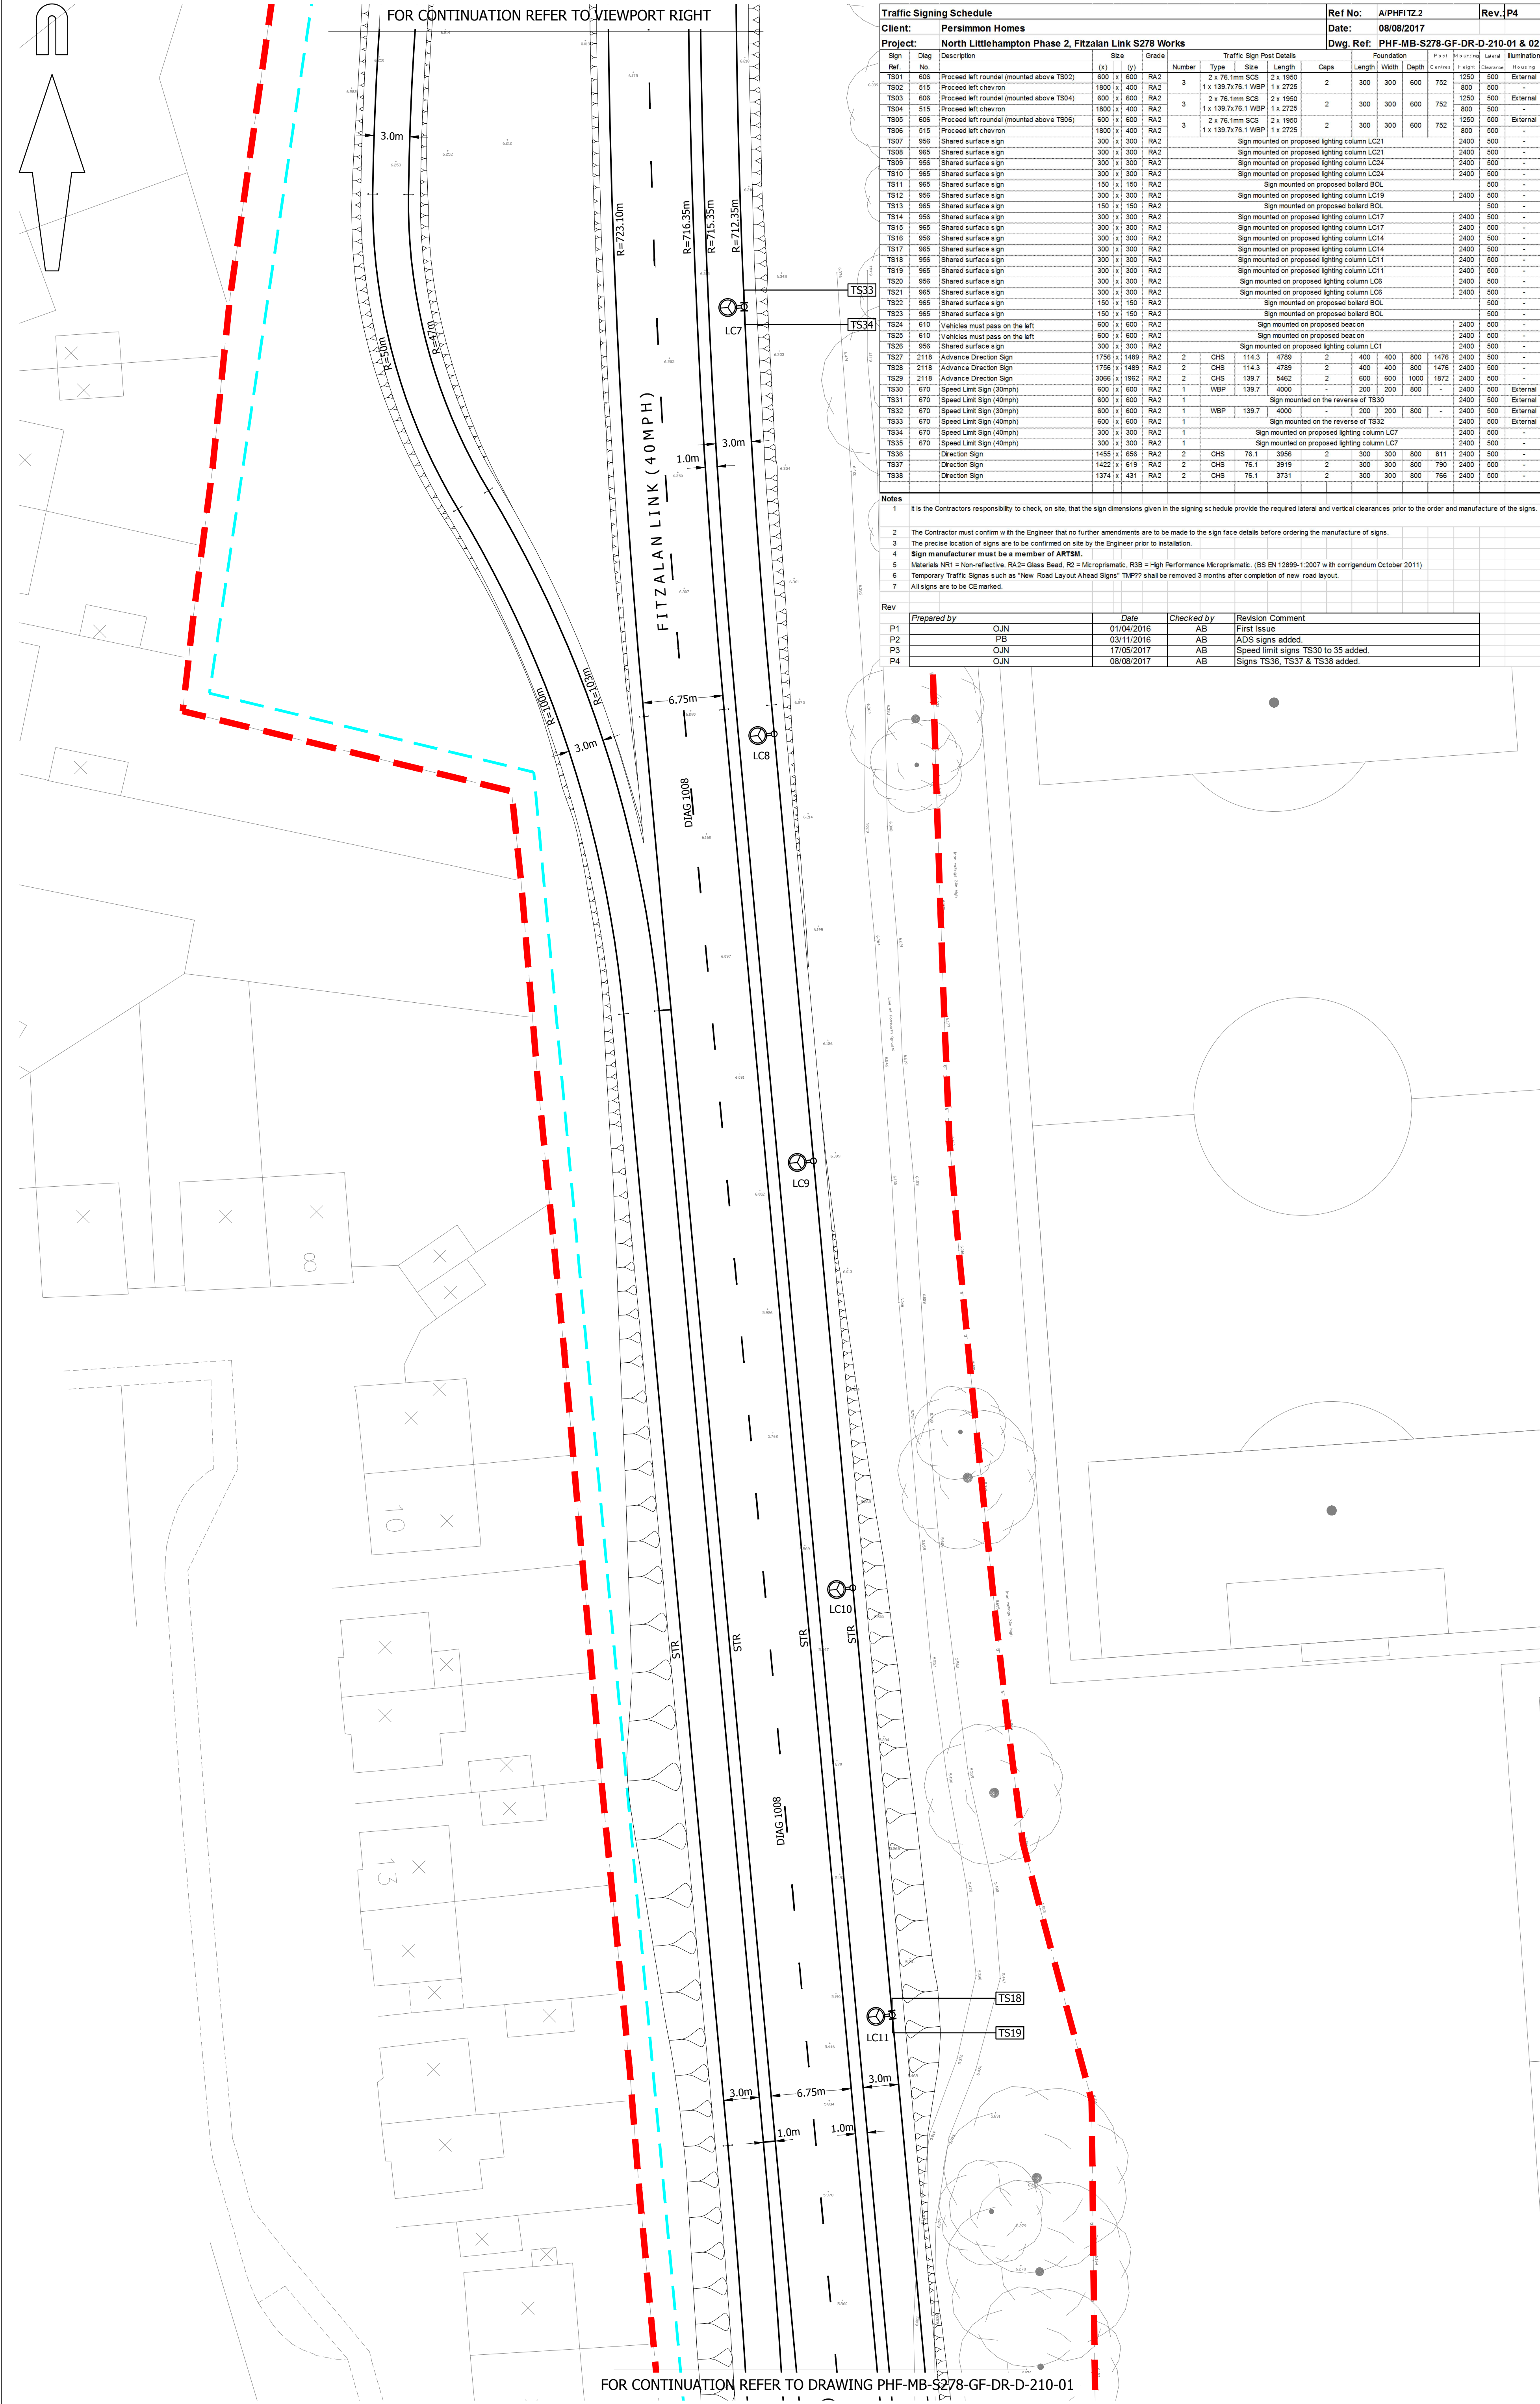

Traffic Signing Schedule										Ref No: A/PHF12.2	Rev: P4						
Project: Persimmon Homes										Date: 08/08/2017							
Project: North Littlehampton Phase 2, Fitzalan Link S278 Works										Drawn: PHF-MB-S278-GF-DR-D-210-01 & 02							

Note

1

The Contractors responsibility to check on, that the sign displays given in the signing schedule prior to the required install and vertical clearance prior to the order and manufacture of the signs.

2

The Contractor must confirm in the Engineer that no further amendments are to be made to the sign face details before ordering the manufacture of signs.

3

The precise location of signs are to be confirmed on site by the Engineer prior to installation.

4


5


ROAD MARKINGS SCHEDULE					DESCRIPTION
DIAG NO.	LENGTH (mm)	GAP (mm)	WIDTH (mm)		
1003.1	1000	1000	200		Give way at RTD
1004	4000	2000	100		Lanes
1008	2000	4000	100		Lanes
1025.4	1000	1000	100		Bus stop
1040	4000	2000	150		Boundary lines
					Diagonal lines

© Mayer Brown Limited Copyright. The drawing, information and data recorded in this document ("the information") is the property of Mayer Brown. This document and the information are made for the use of the addressee recipient and the addressee may not be used, copied or reproduced in whole or part for any purpose other than that which it was supplied to Mayer Brown. Mayer Brown makes no representation, warranties or duty and accepts no responsibility for any third party who may copy or use the information for any purpose other than that which it was supplied to Mayer Brown.

A0 ORIGINAL

© Crown copyright, all rights reserved. 2012. Licence number 300003393.

KEY

- EXISTING KERB LINE
- PROPOSED KERB/EDGING LINE
- PROPOSED DROPPED KERB
- PROPOSED ROAD MARKING
- PROPOSED BUFF COLOURED TACTILE PAVING
- TMP SOLALITE KEEP LEFT REFLECTIVE BOLLARD (REFER TO DETAIL 558022-000002001)
- TMP SOLALITE PLAIN FACED REFLECTIVE BOLLARD (REFER TO DETAIL 558022-000010001)
- PROPOSED BOLLARD REFERENCE
- PROPOSED WSSC S278/38/17 - TYPE 2 BOLLARD
- PROPOSED EARTHWORKS
- PROPOSED SIGN
- PROPOSED SIGN REFERENCE
- LIGHTING COLUMN AND REFERENCE - REFER TO SEE DRAWINGS SSE-976262-SL-DR-001-A AND 002-A FOR DETAILS
- PROPOSED 3.5m HIGH NOISE BARRIER (EXACT ALIGNMENT TO BE DETERMINED)
- PROPOSED VISIBILITY SPY
- PROPOSED LIMIT OF WORKS
- ASSUMED LIMIT OF HIGHWAY TAKEN FROM WSSC RECORD PLANS

NOTES

- School site layout has been taken from WSSC drawing 507344_101 received November 2010.
- Tree information has been taken from WYG drawing A089072-LEI-N-TCP-01-16 Rev A (Tree Constraints Plan) received 26/05/15.
- Topo survey has been taken from MB drawing IR.PH.LITTLE.2.21 Rev A received 23/01/15.

FOR APPROVAL
NOT FOR CONSTRUCTION

P9	Bollard on pedestrian island updated following comments from WSSC dated 14/08/2017. (CIN)	SW	17/08/2017
P8	Bollard on pedestrian refuge updated following Stage 3 ISA Addendum Report dated 07/08/2017. (CIN)	AB	08/08/2017
P7	Earthworks amended following comments from WSSC dated 05/07/2017. (CIN)	AB	27/07/2017
P6	Carriageway reduced to 6.75m wide, northbound bus layby added, uncontrolled crossing amended to a signalised town crossing, speed limit limit signs added. (CIN)	AB	17/05/2017
P5	Footway and pedestrian island amended following comments from WSSC dated 21/11/2016. (CIN)	AB	25/11/2016
P4	Earthworks updated after raising levels at the northern end of Fitzalan Link. (CIN)	AB	09/11/2016
P3	Scheme amended following WSSC reserve matters comments dated 21/10/16. (P8)	AB	03/11/2016
P2	Noise barrier height and location updated. (CIN)	AB	22/07/2016

rev.	amendment	checked	date
------	-----------	---------	------

mayer brown

Mayer Brown Limited
Lion House, Oriental Road, Woking, Surrey GU24 0AR
Telephone 01483 750 508 Fax 01483 750 437
wokingoffice@mayerbrown.co.uk www.mayerbrown.co.uk

client
PERSIMMON HOMES

project
NORTH LITTLEHAMPTON PHASE 2
FITZALAN LINK S278 WORKS

scale
1:250 @ A0

drawn by
PB

checked by
AB

date
MARCH 2016

cad file
MASTER - FITZ.DWG

title
PROPOSED S278 HIGHWAY WORKS
GENERAL ARRANGEMENT DRAWING (2 OF 2)

drawing number
PHF-MB-S278-GF-DR-D-210-02

rev.
P9