


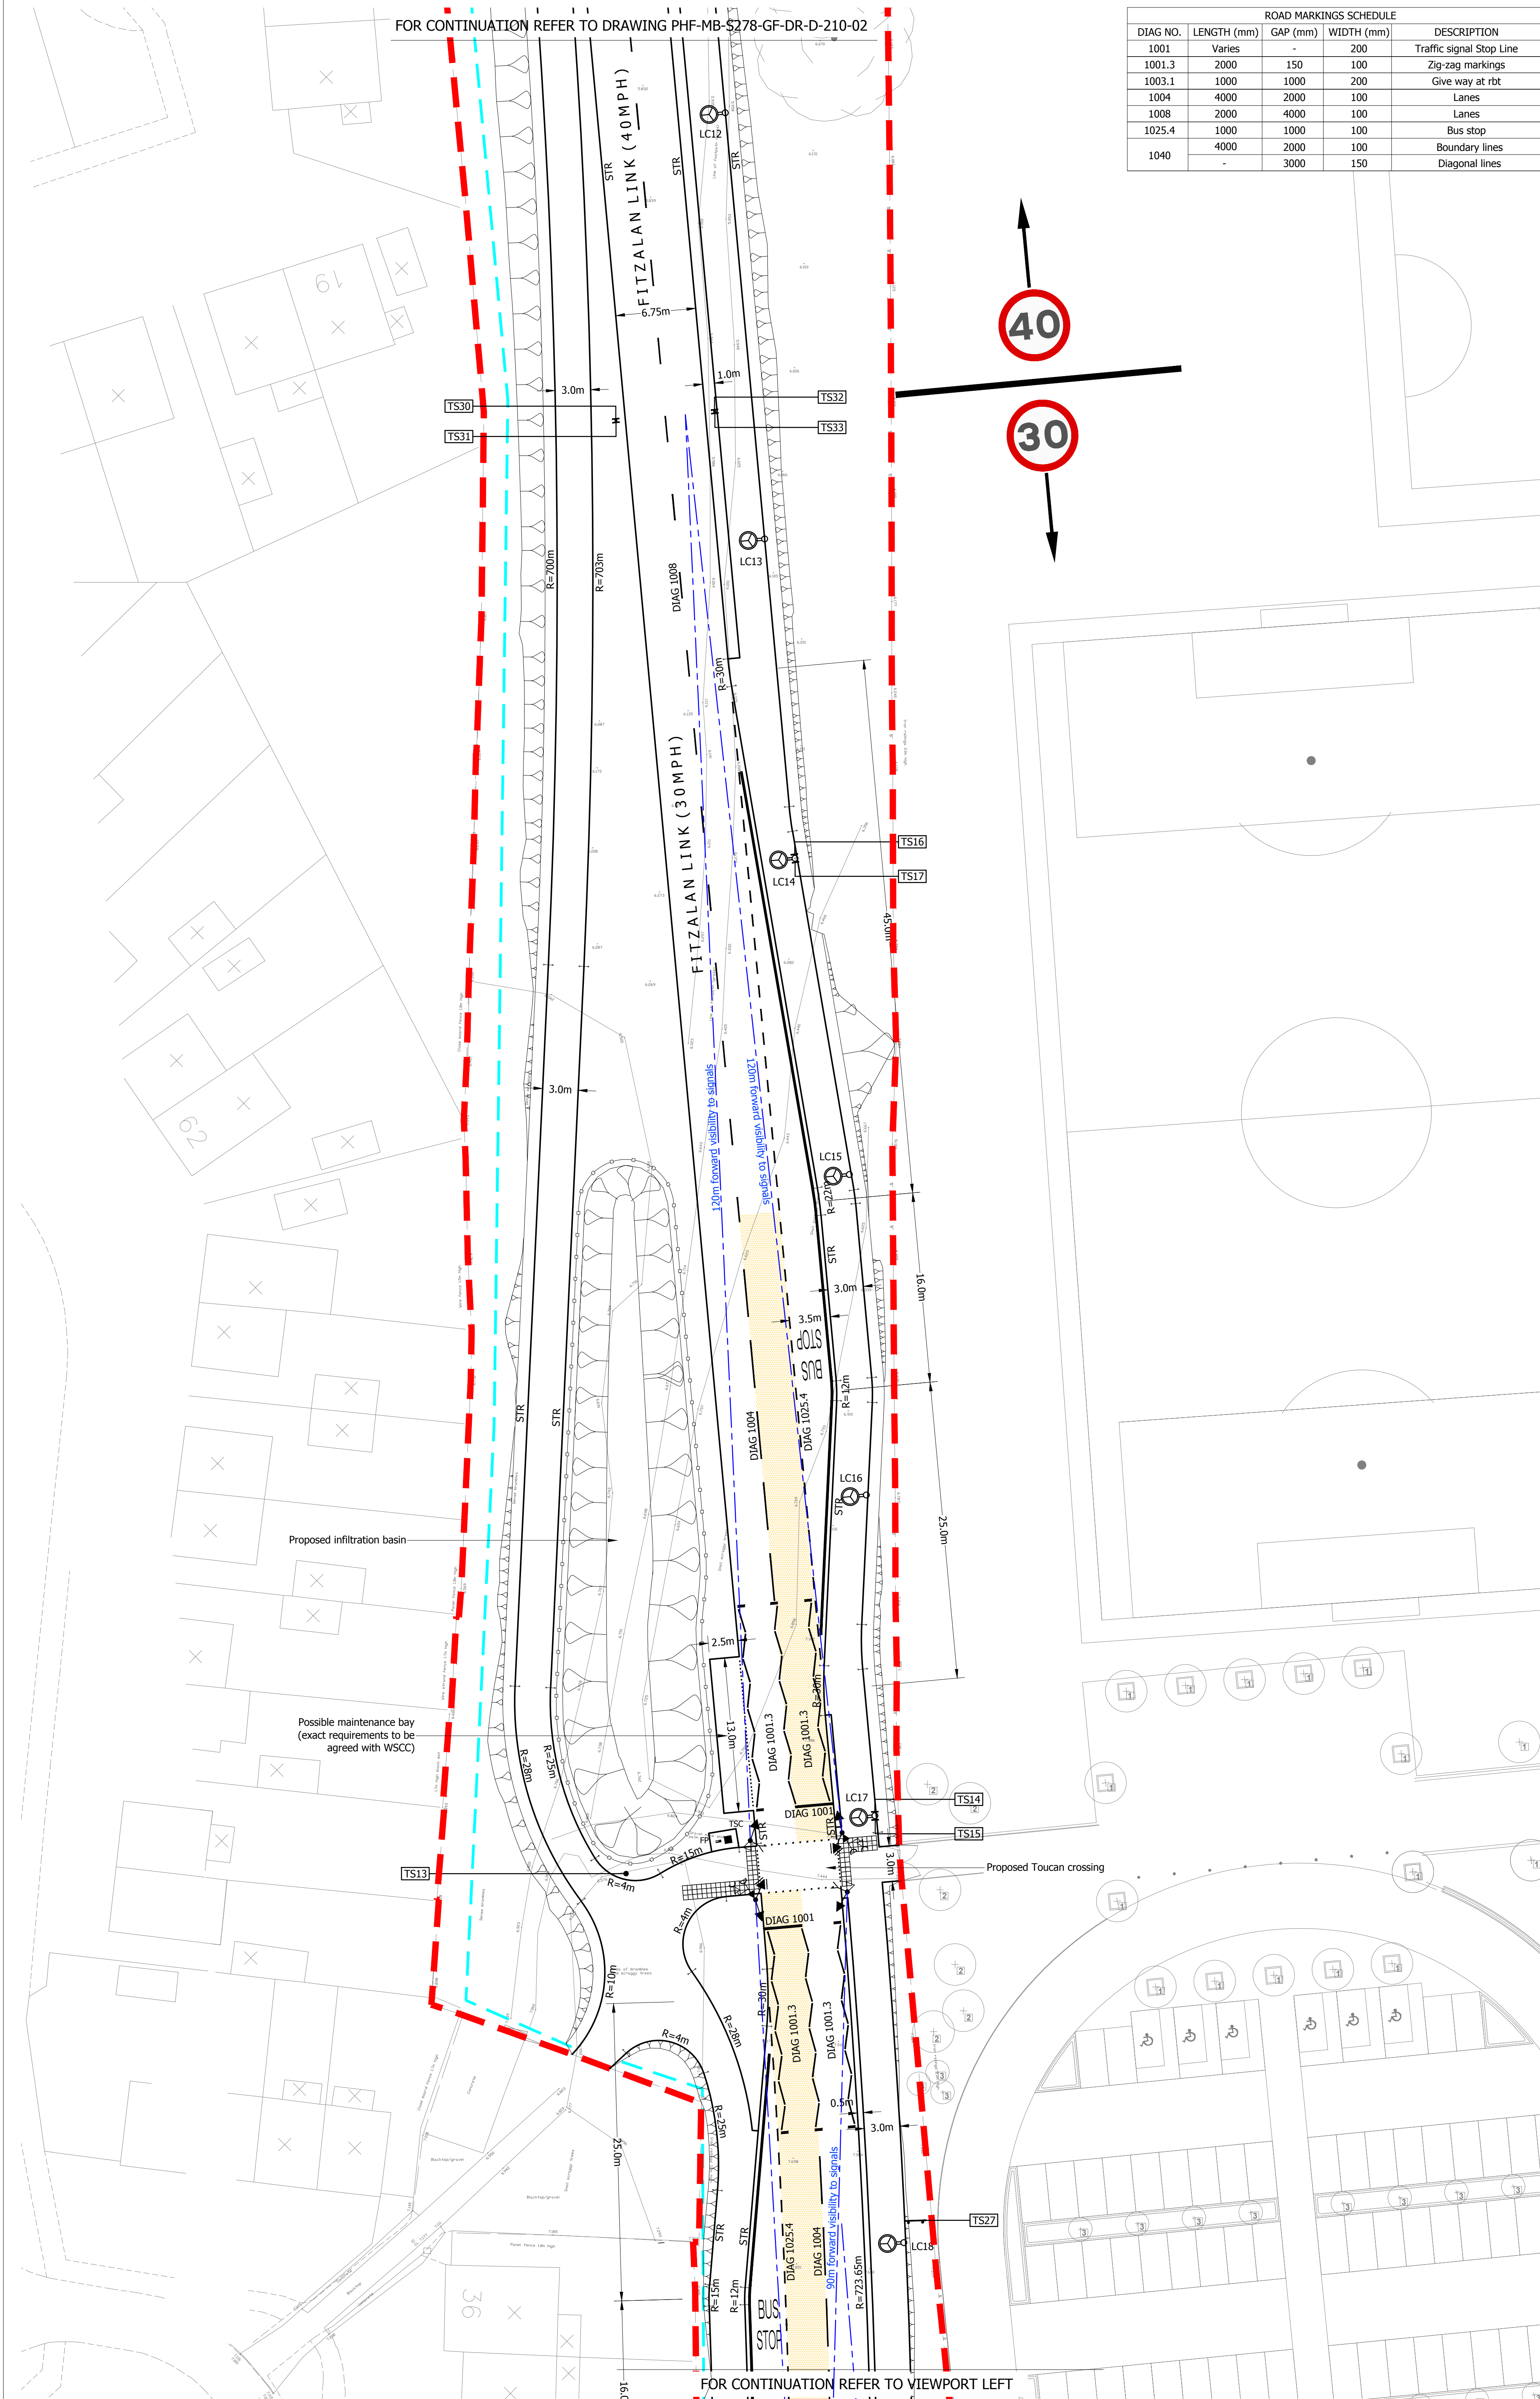

A0 ORIGINAL	
© Crown copyright, all rights reserved. 2012. Licence number 100000389.	
It is a condition of the use of this document that the user shall not copy, reproduce, or otherwise use the information contained in this document for any purpose other than that for which it was supplied by Her Majesty the Queen. This document and the information contained therein are supplied to the user on the understanding that the user shall not be responsible for any loss or damage, or for any liability, which may be incurred by the user or any third party who may use or rely on the information contained in this document.	
KEY	
	PROPOSED KERB LINE
	PROPOSED KERB/EDGING LINE
	PROPOSED DROPPED KERB
	PROPOSED ROAD MARKING
	PROPOSED BUFF COLOURED TACTILE PAVING
	TMP SOLAITE KEEP LEFT REFLECTIVE BOLLARD (REFER TO DETAIL: 558022-000002001)
	TMP SOLAITE PLAIN FACED REFLECTIVE BOLLARD (REFER TO DETAIL: 558022-000002001)
	PROPOSED BOLLARD REFERENCE
	PROPOSED WSCC S278/38/17 - TYPE 2 BOLLARD
	PROPOSED EARTHWORKS
	PROPOSED SIGN
	PROPOSED SIGN REFERENCE
	LIGHTING COLUMN AND REFERENCE - REFER TO SEE DRAWINGS S5/76262-SL-DR-001-A AND 002-A FOR DETAILS
	PROPOSED 3.5m HIGH NOISE BARRIER (EXACT ALIGNMENT TO BE DETERMINED)
	PROPOSED KNEE HIGH TIMBER FENCE
	PROPOSED VISIBILITY SPLAY
	PROPOSED REMOVE AREA
	PROPOSED HIGH FRICTION SURFACING
	PROPOSED LIMIT OF WORKS
	ASSUMED LIMIT OF HIGHWAY TAKEN FROM WSCC ROAD PLANS

NOTES

1. School site layout has been taken from WSSC drawing 507344_101 received November 2010.
2. Tree information has been taken from WYG drawing A089072-LEI-N-TCP-01-16 Rev A (Tree Constraints Plan) received 26/06/15.
3. Topo survey has been taken from MB drawing IR.PH.LITTLE.2.21 Rev A received 23/01/15.

FOR APPROVAL		
FOR APPROVAL FOR APPROVAL		
Direction signs T636, T8, T8, T8 and add to the northbound and high friction Surfacing added to the approaches to the proposed Toulon crossing bridge Stage 1A. Kalamandram Report received 07/08/2017. (LNH)	AB	08/08/2017
Western flyway and link to Public Right of Way updated and earthworks added to the following comments from WSCC dated 05/07/2017. (LNH)	AB	27/07/2017
WSCC survey reduced to 6.75m wide, northbound bus layby added, uncontrolled crossing amended to a signalized crossing, speed limit limit sign added. (LNH)	AB	17/05/2017
Footpath laid amended. (LNH)	AB	30/11/2016
Foodyways amended following comments from WSCC dated 23/11/16. (LNH)	AB	25/11/2016
Scheme amended following WSCC invasive mires comments dated 23/11/16. (P8)	AB	03/11/2016
Nose barrier height and location updated.	AB	22/07/2016

rev.	amendment	checked	date
------	-----------	---------	------