



Proposed Elevations

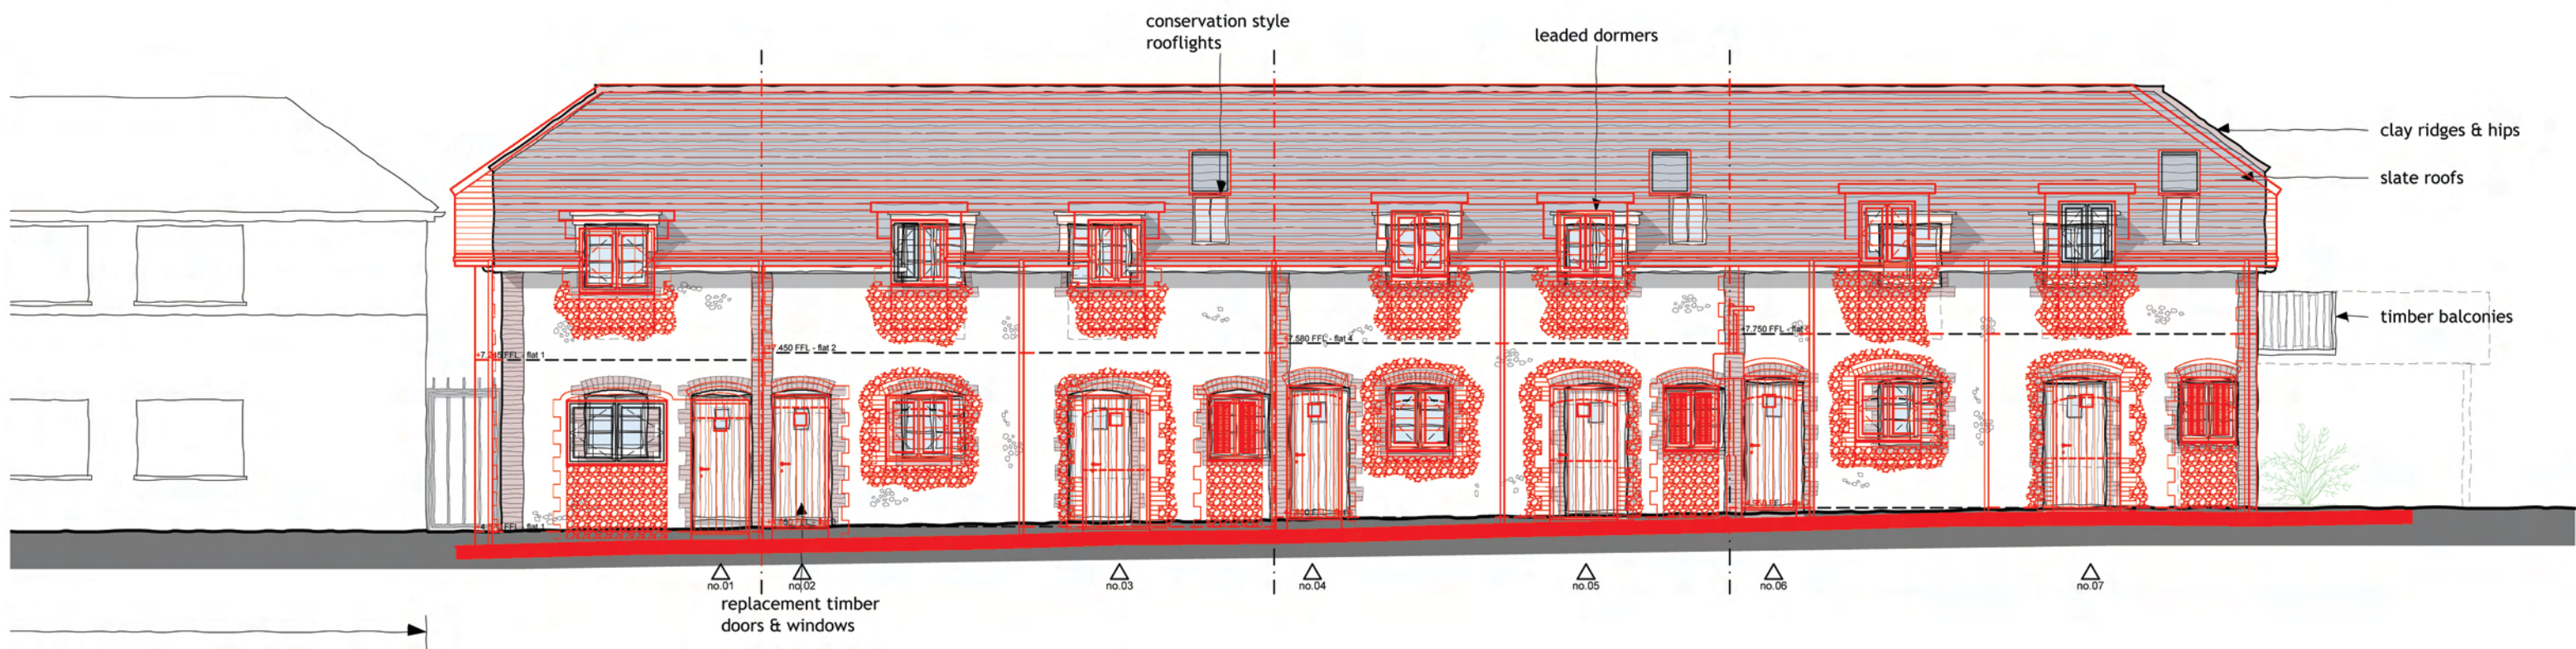

Proposed Plans

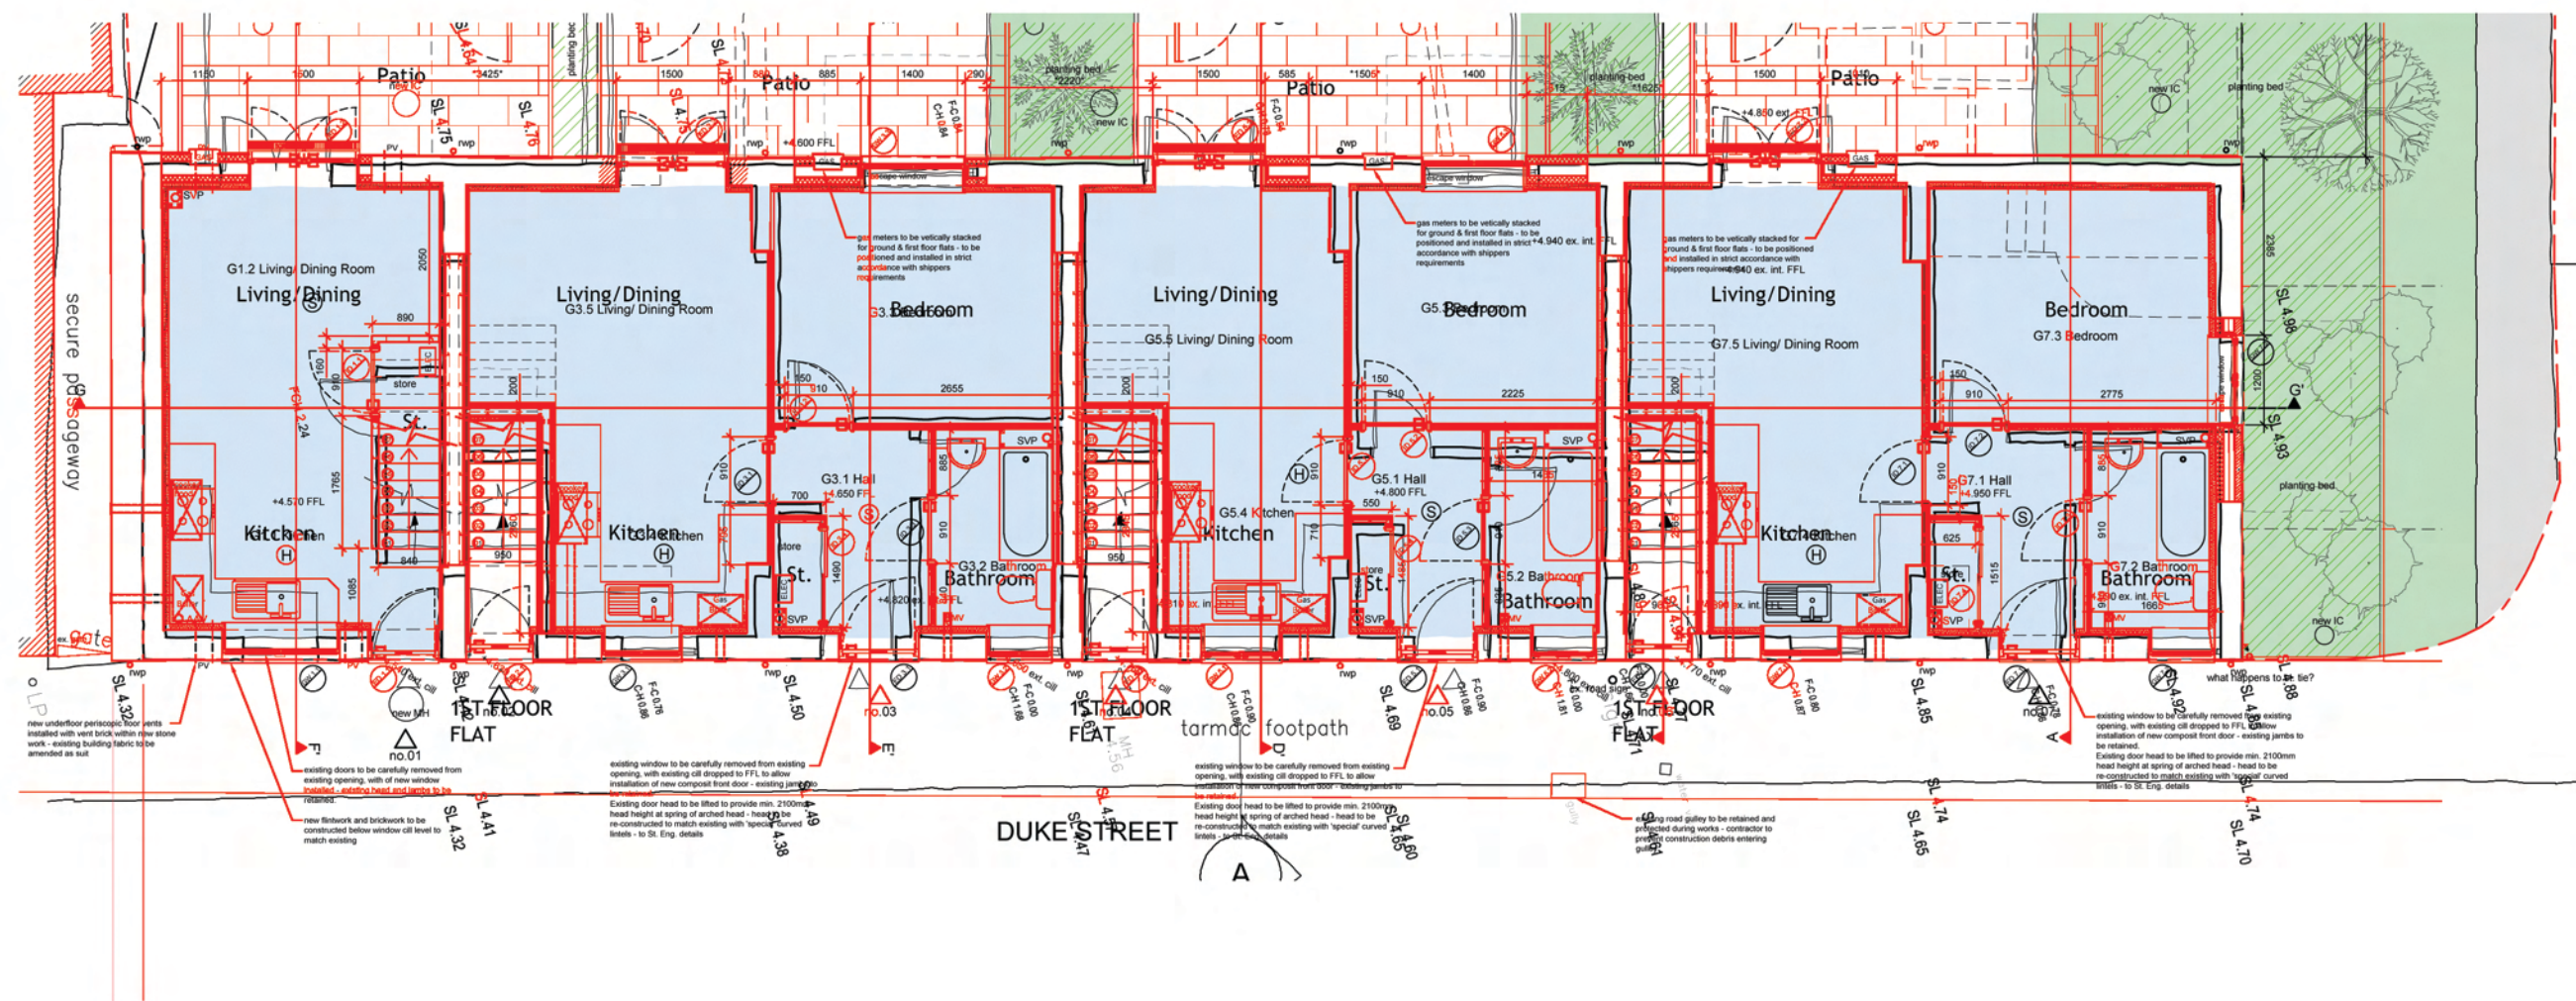


Survey Elevations

ridge heights match

eaves height vary between surveys
proposed

existing

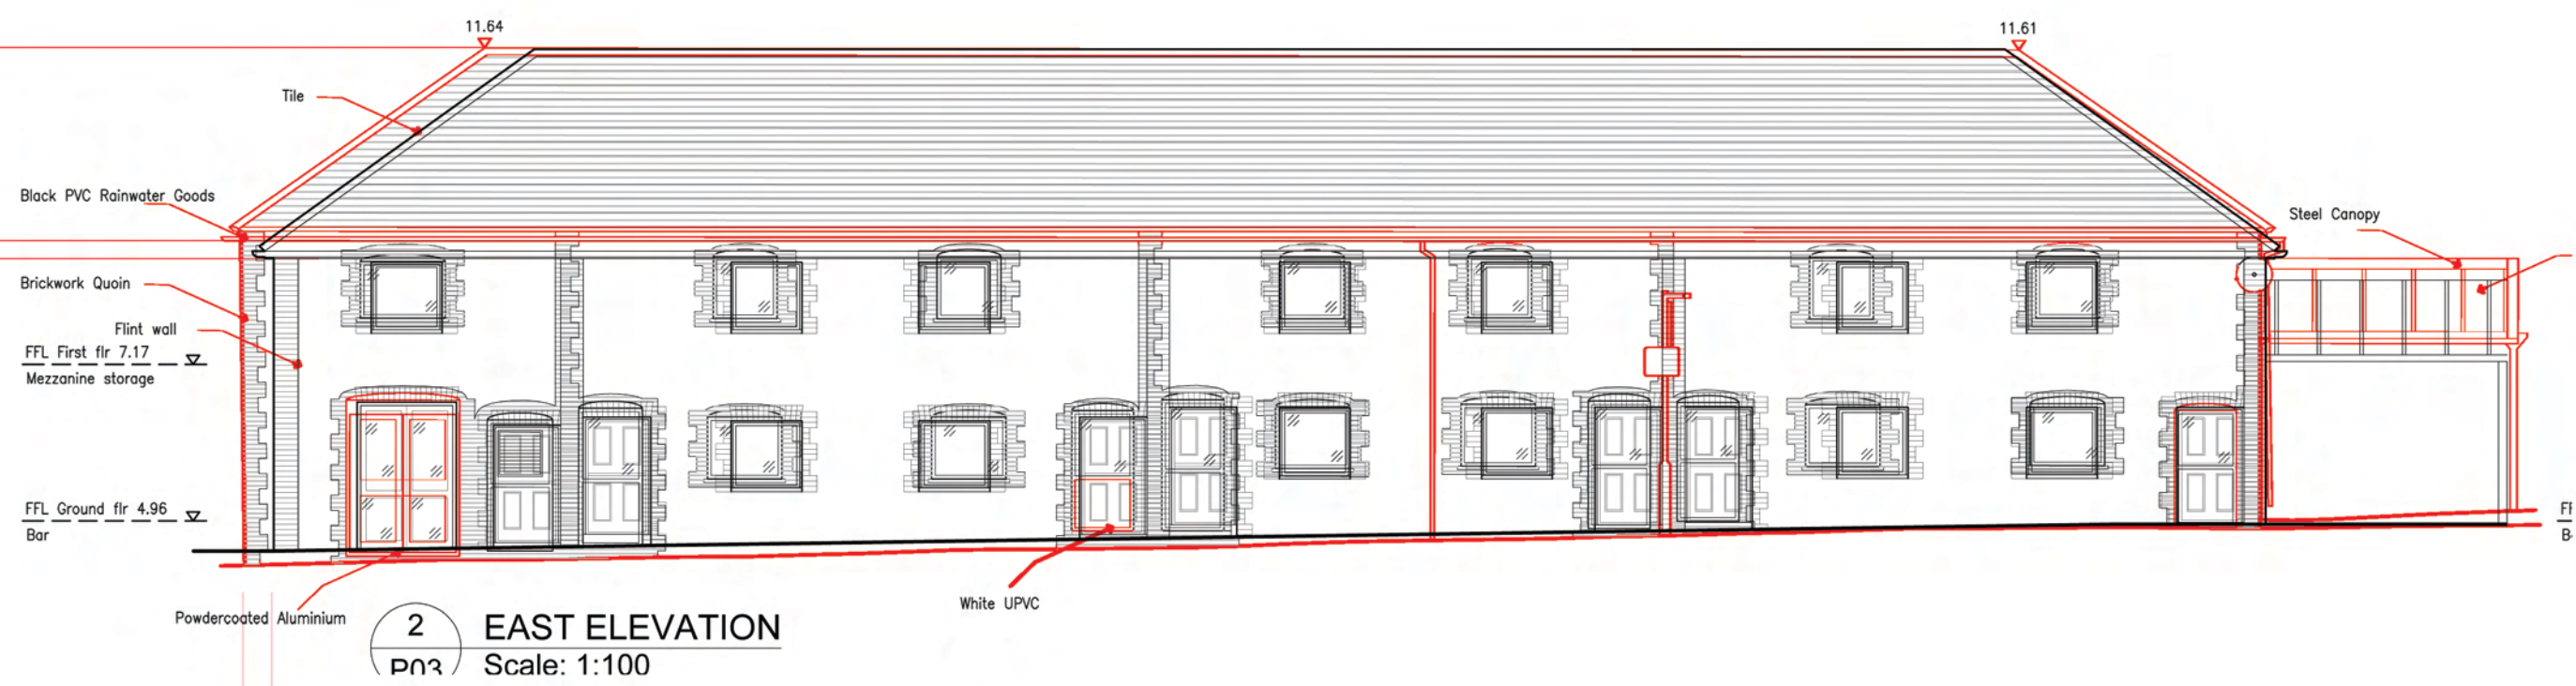

original existing survey drawings appear shorter than our survey drawings

Survey Plans

