



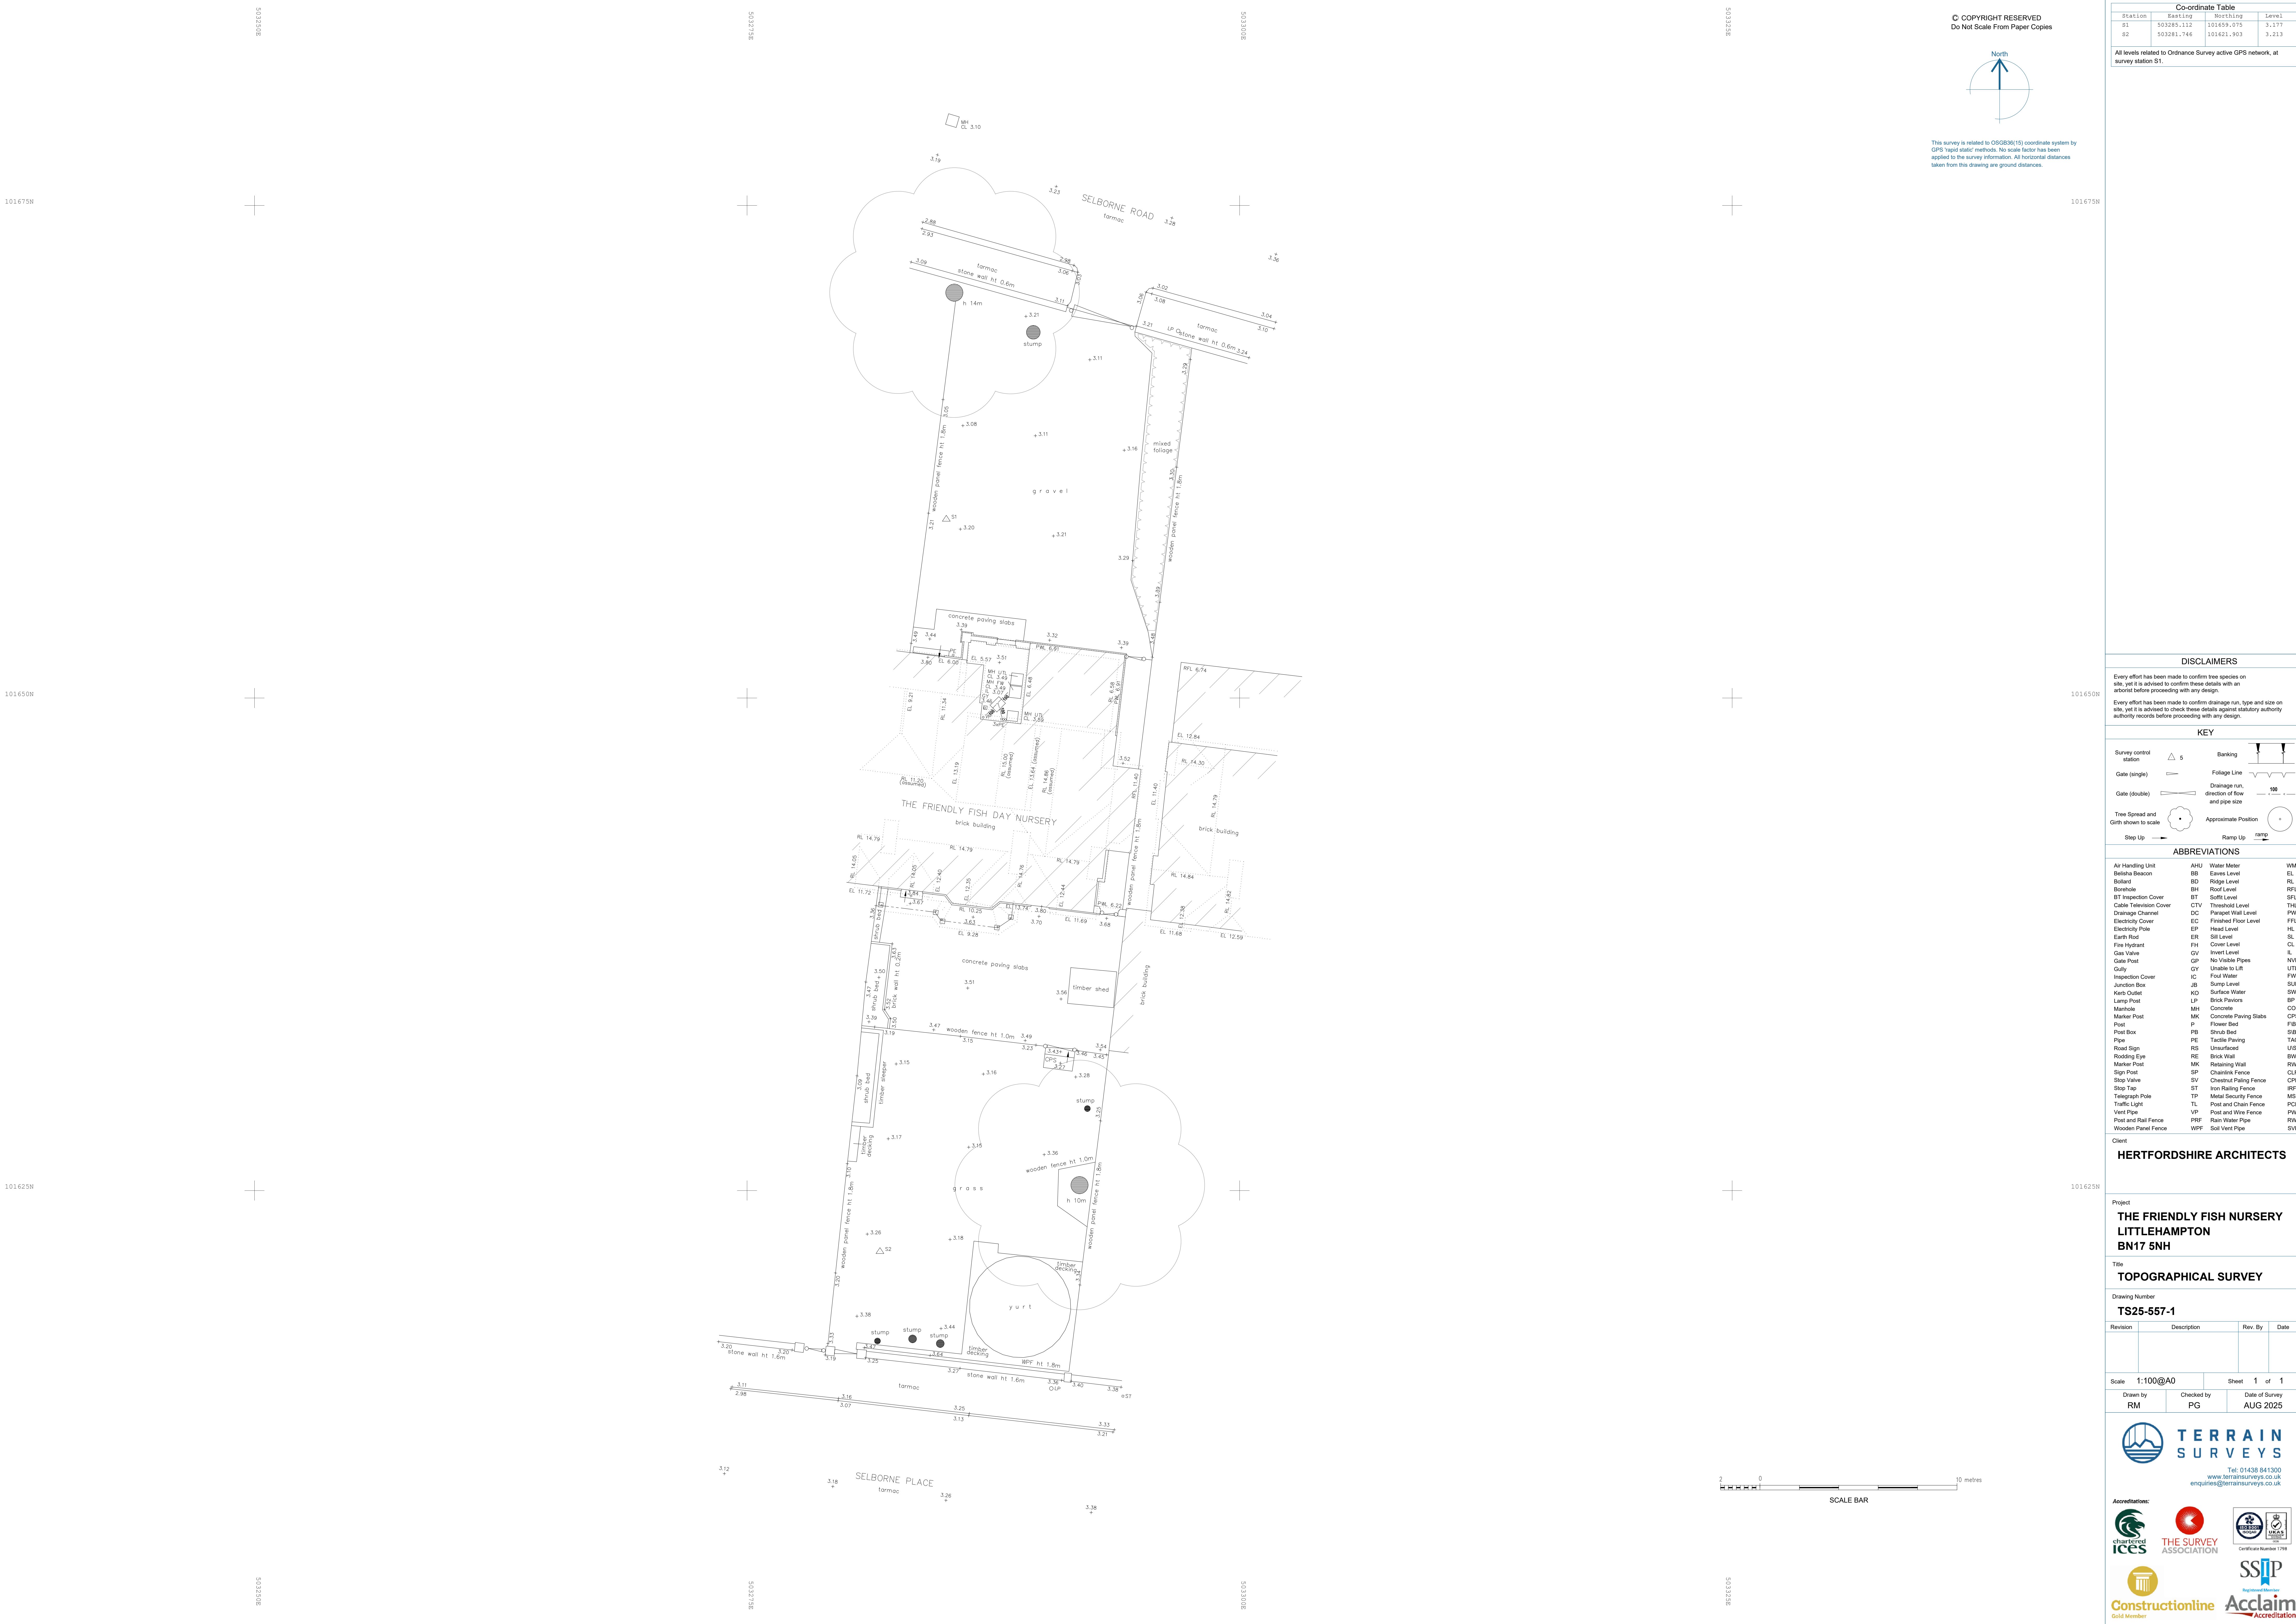

© COPYRIGHT RESERVED
Do Not Scale From Paper Copies

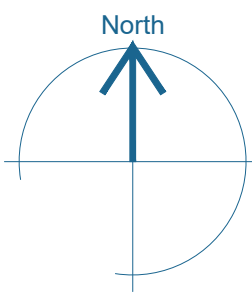

This survey is related to OSGB36(15) coordinate system by GPS 'rapid static' methods. No scale factor has been applied to the survey information. All horizontal distances taken from this drawing are ground distances.

Co-ordinate Table			
Station	Easting	Northing	Level
S1	503285.112	101659.075	3.177
S2	503281.746	101621.903	3.213


All levels related to Ordnance Survey active GPS network, at survey station S1.

DISCLAIMERS

Every effort has been made to confirm tree species on site, yet it is advised to confirm these details with an arborist before proceeding with any design.

Every effort has been made to confirm drainage run, type and size on site, yet it is advised to check these details against statutory authority records before proceeding with any design.

KEY

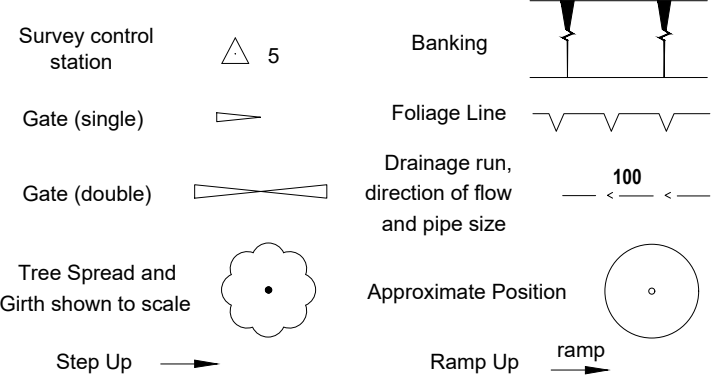

ABBREVIATIONS

Air Handling Unit	AHU	Water Meter	WM
Battle Beacon	BB	Waste Level	EL
Bollard	BD	Ridge Level	RL
Borehole	BH	Roof Level	RFL
BT Inspection Cover	BT	Soil Level	SFL
Cable Television Cover	CTV	Threshold Level	THL
Drainage Channel	DC	Parapet Wall Level	PWL
Electricity Cover	EC	Finished Floor Level	FFL
Electricity Pole	EP	Head Level	HL
Earth Road	ER	Soil Level	SL
Fire Hydrant	FH	Cover Level	CL
Gas Valve	GV	Invert Level	IL
Gate Post	GP	No Visible Pipes	NVP
Gully	GY	Unable to L/R	UTL
Inspection Cover	IC	Foot Water	FW
Junction Box	JB	Sump Level	SL
Kerb Outlet	KO	Surface Water	SW
Lamp Post	LP	Brick Pavers	BP
Manhole	MH	Concrete	CON
Marker Post	MK	Concrete Paving Slabs	CPS
Post	P	Flower Bed	PFB
Post Box	PB	Shrub Bed	SB
Pipe	PE	Tackle Paving	TAC
Road Sign	RS	Unsurfaced	US
Rodding Eye	RE	Brick Wall	BW
Marker Post	MK	Retaining Wall	RW
Sign Post	SP	Chestnut Fence	CLF
Shop Valve	SV	Chestnut Paling Fence	CPF
Stop Tap	ST	Iron Rolling Fence	IRF
Telegraph Pole	TP	Metal Security Fence	MSF
Traffic Light	TL	Post and Chain Fence	PCF
Vent Pipe	VP	Post and Wire Fence	PWF
Post and Rail Fence	PRF	Rain Water Pipe	RWP
Wooden Panel Fence	WPF	Soil Vent Pipe	SVP

Client
HERTFORDSHIRE ARCHITECTS

Project
**THE FRIENDLY FISH NURSERY
LITTLEHAMPTON
BN17 5NH**

Title
TOPOGRAPHICAL SURVEY

Drawing Number
TS25-557-1

Revision	Description	Rev. By	Date

Scale	1:100@A0	Sheet	1 of 1
Drawn by	RM	Checked by	PG
		Date of Survey	AUG 2025

