


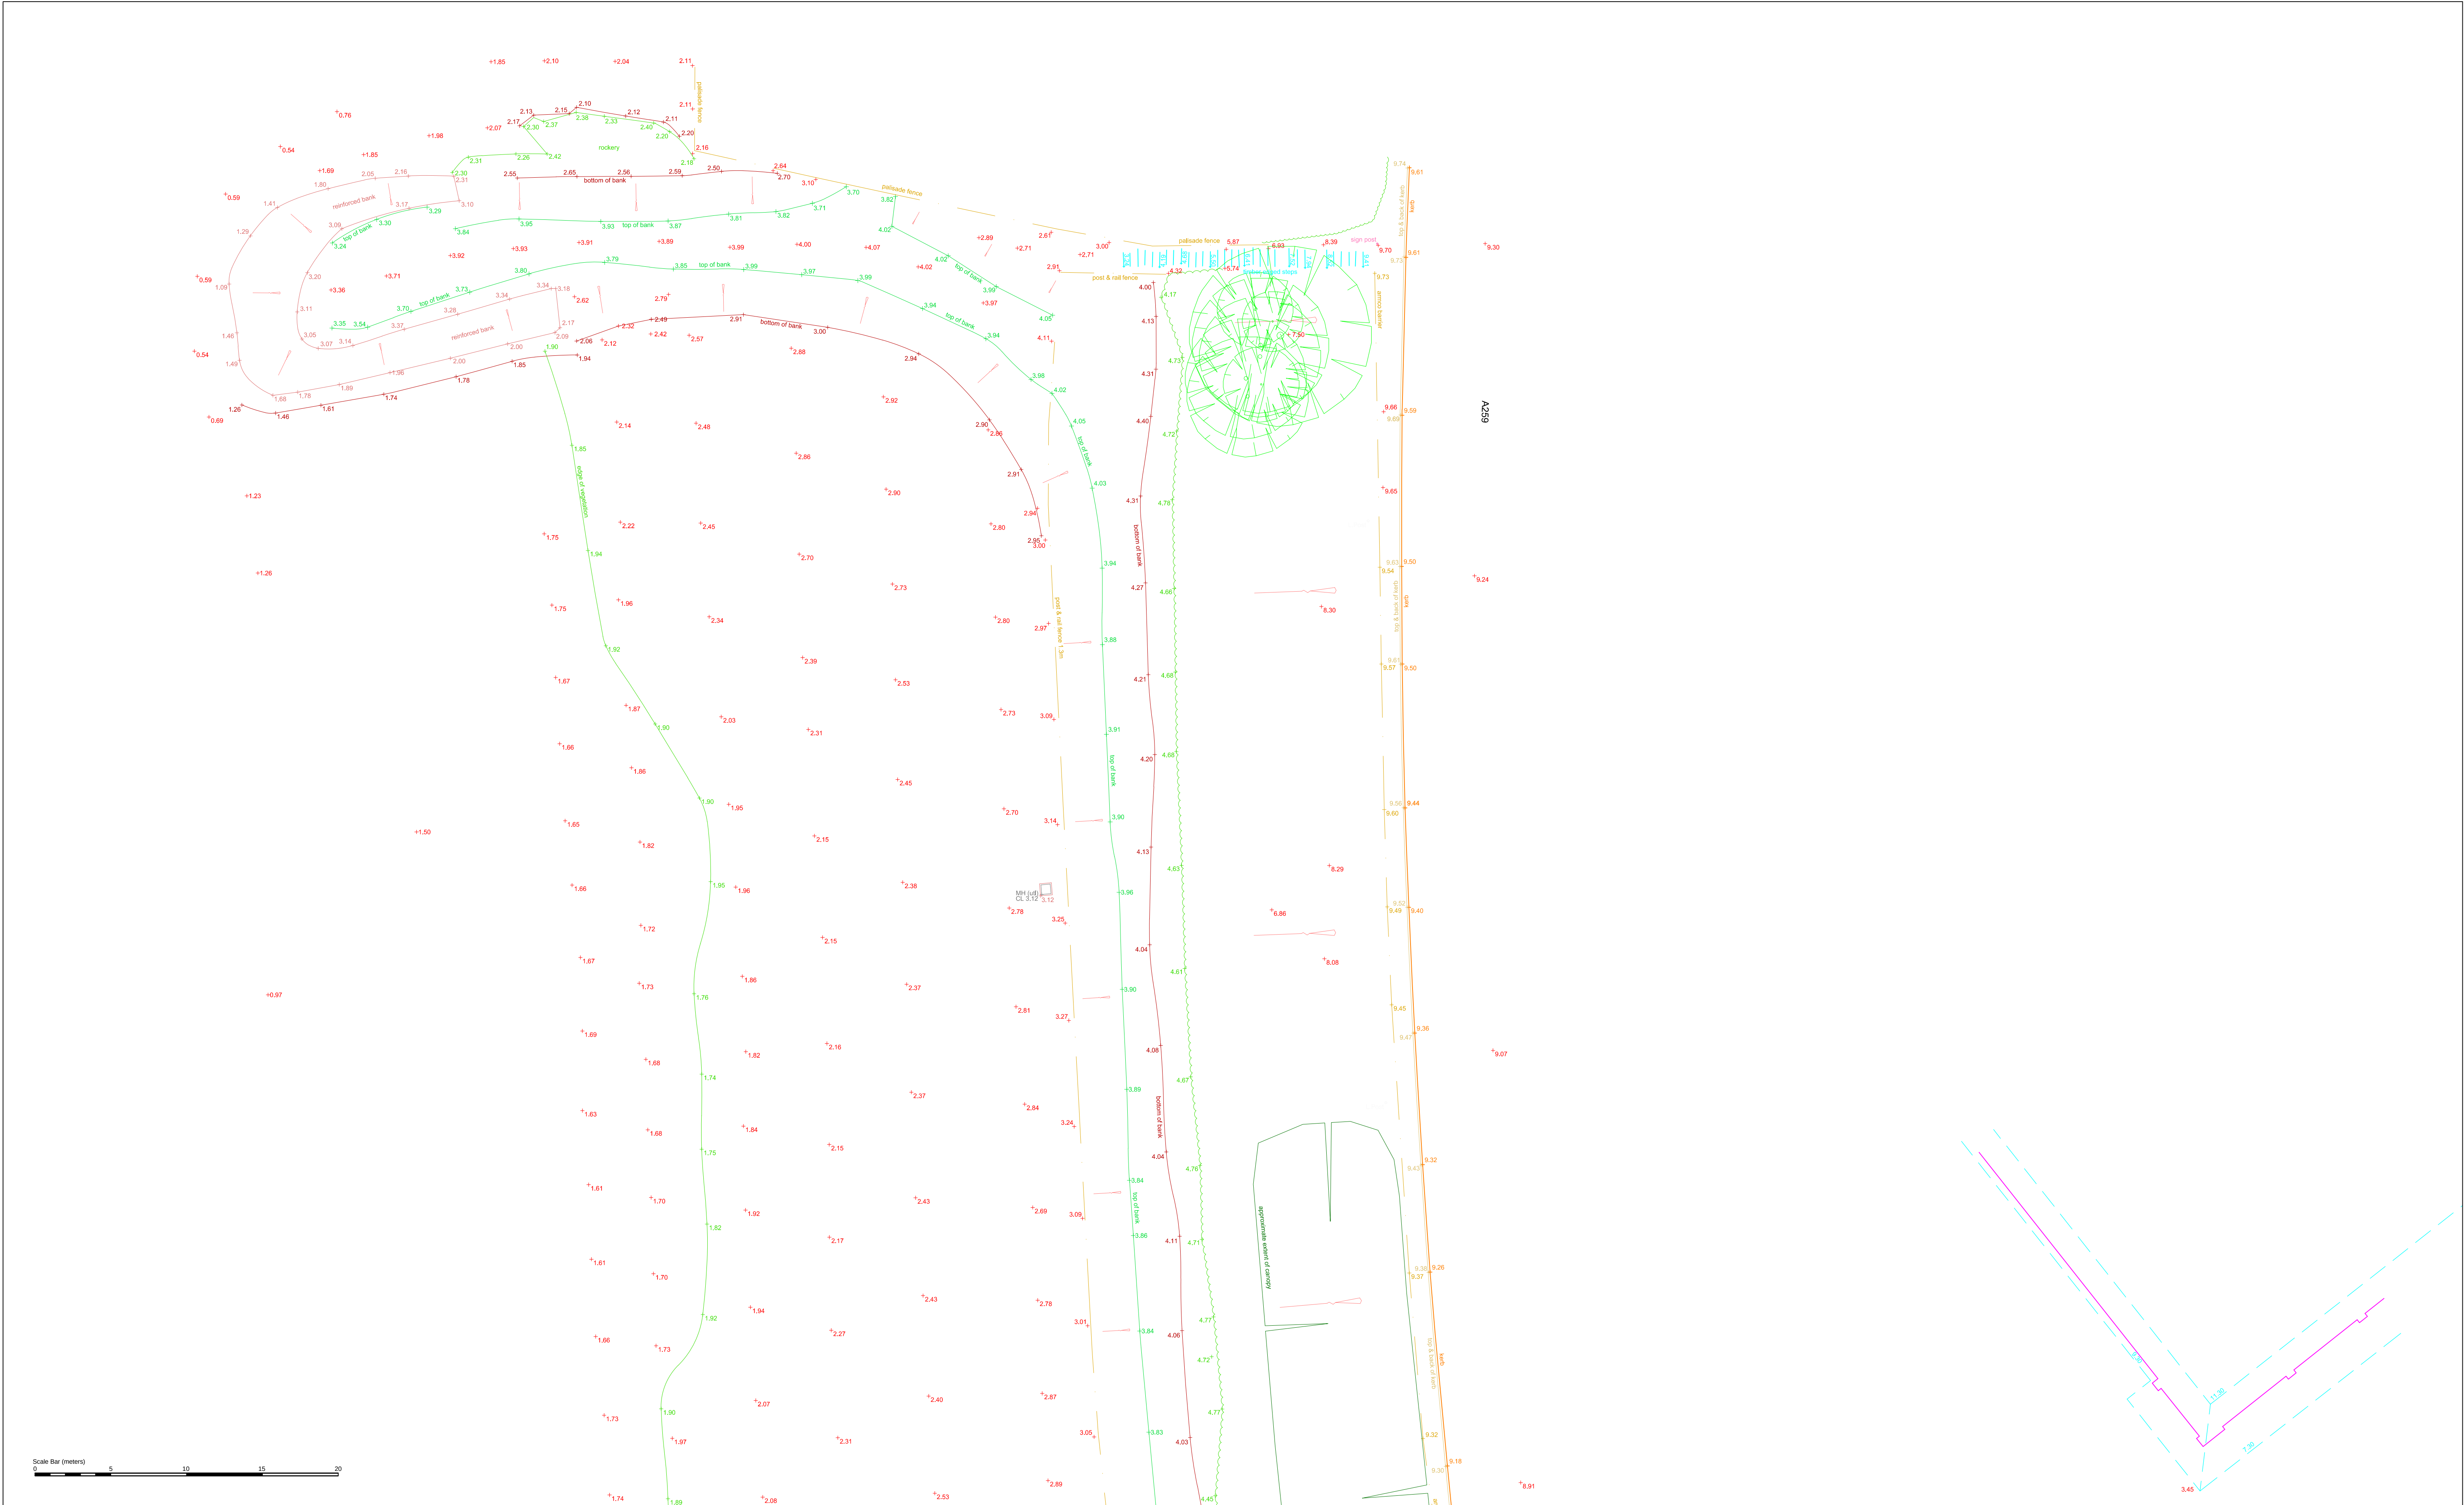

NOTES
SURVEY IS BASED ON OS GRID SYSTEM
ORIGINATING FROM STATION 4
@ E 501559.683, N 102626.422, RL 1.844
No L.S.F. applied.

Every effort has been made to survey the area as indicated. Where detail is obscured from view or inaccessible it has been deemed unable to survey.

Due to the overgrown nature of the site at the time of survey significant clearance is required for further detail.

LAYER INFORMATION

0	Empty
1	Downed bank arrows
2	Downed bank arrows
Line types and Symbols


Control Stations

Point Number	Easting	Northing	Coordinate	Description
Orientation

North

Rev.	Date	Description
A	15/08/19	Top of sheet pile wall levels added

Client

Ambiental


Drawing Title

Topographical Survey

Job Title

Hampton Quay, Littlehampton, BN17 5RA

Scale	Date	Drawn	Job No.	Drawing No.	Rev.
1:200 @ A1	08/08/19	AR	020 07 19	001	A
	Surveyed by	Checked			
	AR/CT	SE			

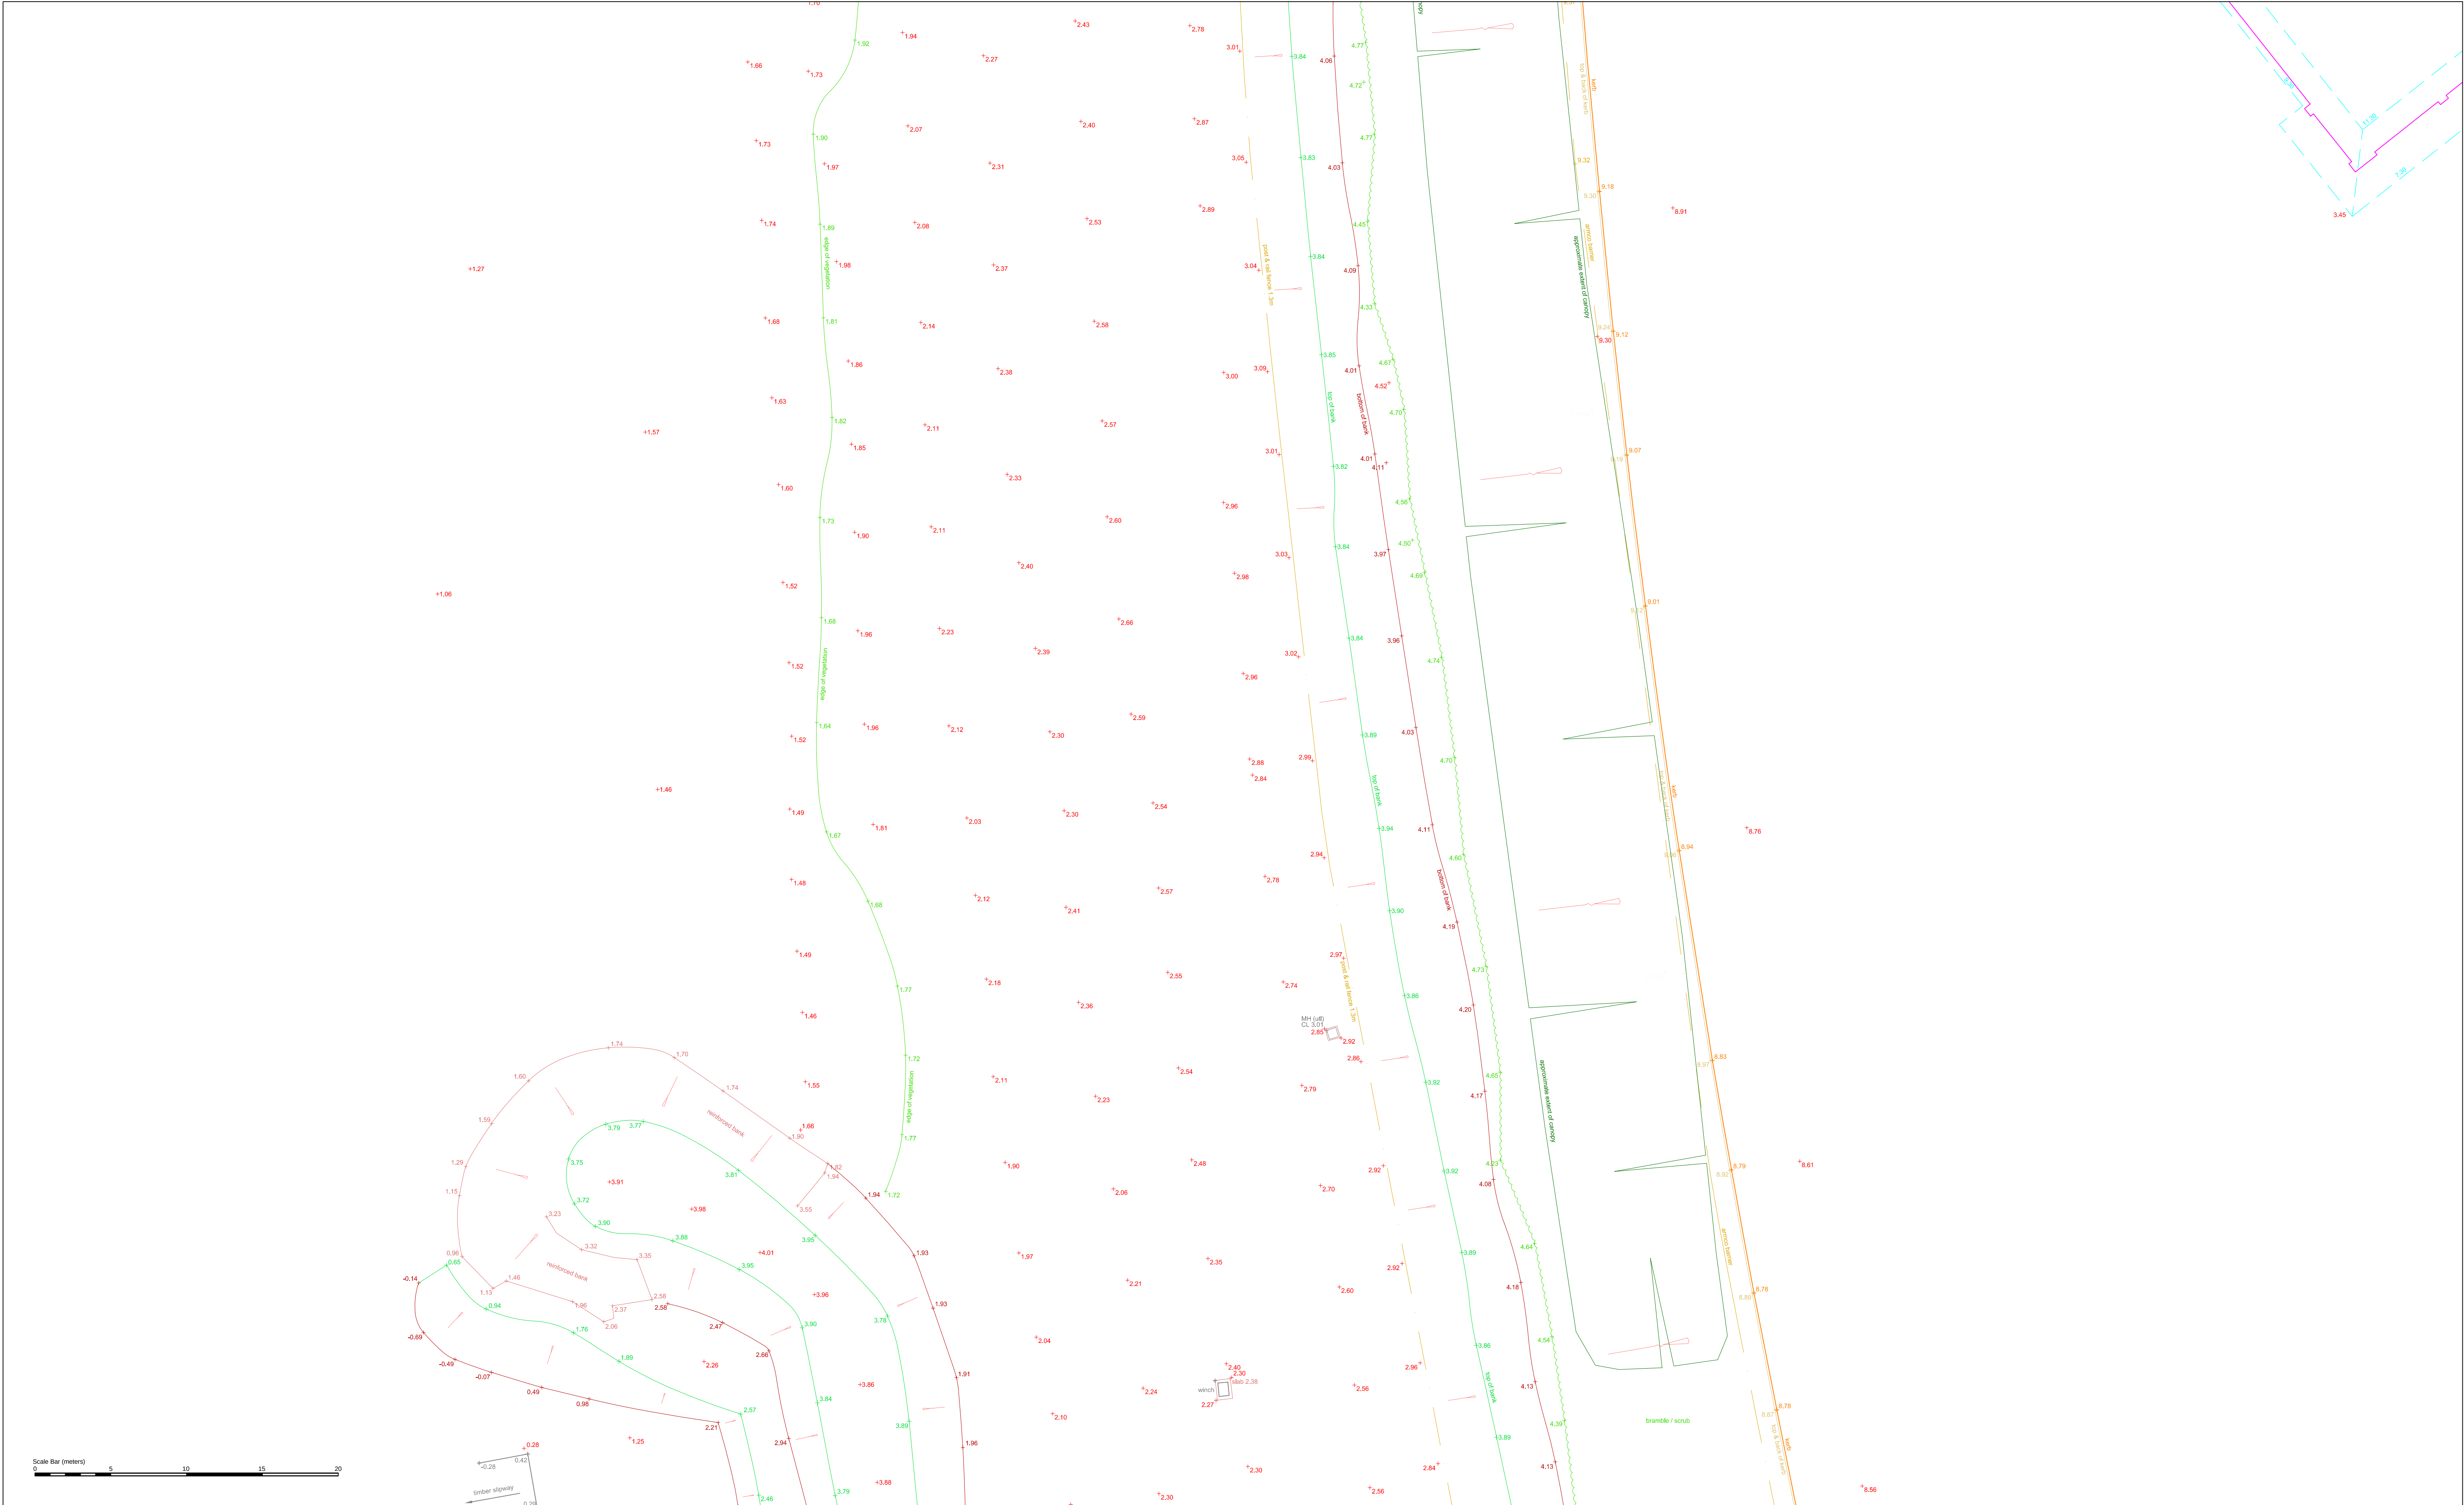

NOTES
SURVEY IS BASED ON OS GRID SYSTEM
ORIGINATING FROM STATION 4
@ E 501559.683, N 102626.422, RL 1.844
No L.S.F. applied.

Every effort has been made to survey the area as indicated. Where detail is obscured from view or inaccessible it has been deemed unable to survey.

Due to the overgrown nature of the site at the time of survey significant clearance is required for further detail.

LAYER INFORMATION




















































Line types and Symbols

Building Lines

Rooflines

Top & Back of Kerb

Edge of Surface / Footpath

Edge of Road

Edge of Concrete

Top of bank

Bottom of bank

Fence / Handrail

Overhead Cables

Garden Line

Scrub Line

Gullies

Man holes & Flow

Trees

Spot Levels

Road Markings

Hedge Line

Walls

Steps

Plant

Gates

Gate 1.90

Control Stations

Point Number	Easting	Northing	Elevation	Description
Orientation

North

Rev.	Date	Description
A	15/08/19	Top of sheet pile wall levels added

Client

Ambiental

Drawing Title

Topographical Survey

Job Title

Hampton Quay, Littlehampton, BN17 5RA

Scale

1:200 @ A1

Date

08/08/19

Drawn

AR

Surveyed by

AR/CT

Checked

SE

Job No.

020 07 19

Drawing No.

002

Rev.

A

NOTES
SURVEY IS BASED ON OS GRID SYSTEM
ORIGINATING FROM STATION 4
@ E 501559.683, N 102626.422, RL 1.844
No L.S.F applied.

Every effort has been made to survey the area as indicated. Where detail is obscured from view or inaccessible it has been deemed unable to survey.

Due to the overgrown nature of the site at the time of survey significant clearance is required for further detail.

LAYER INFORMATION

[illegible]


Line types and Symbols

Building Lines	Scrub Line	Hedge Line
Rooflines		
Top & Back of Kerb		
Edge of Surface / Footpath		
Edge of Road		
Edge of Concrete		
Top of bank		
Bottom of bank		
Fence / Handrail		
Overhead Cables		

Control Stations

Co-ordinates in OSGB				
Point Number	Easting	Northing	Elevation	Description
5m6	501556.680	102326.422	1.884	Hill Nait
5m7	501567.020	102327.577	2.495	Hill Nait
5m7	501567.387	102324.525	5.743	Hill Nait
5m8	501613.441	102376.228	6.036	Hill Nait
5m8.2	502394.730	102813.642	3.530	Hill Nait
5m13	501566.026	102428.360	7.566	Hill Nait

Orientation

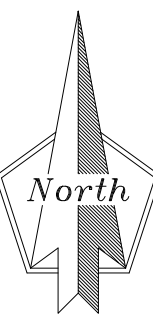

Rev.	Date	Description
A	15/08/19	Top of sheet pile wall levels added

Client

Ambiental

Drawing Title


Date 08/08/19

Drawn AF

Job No. 020 07 19

ing No.

Rev.
A

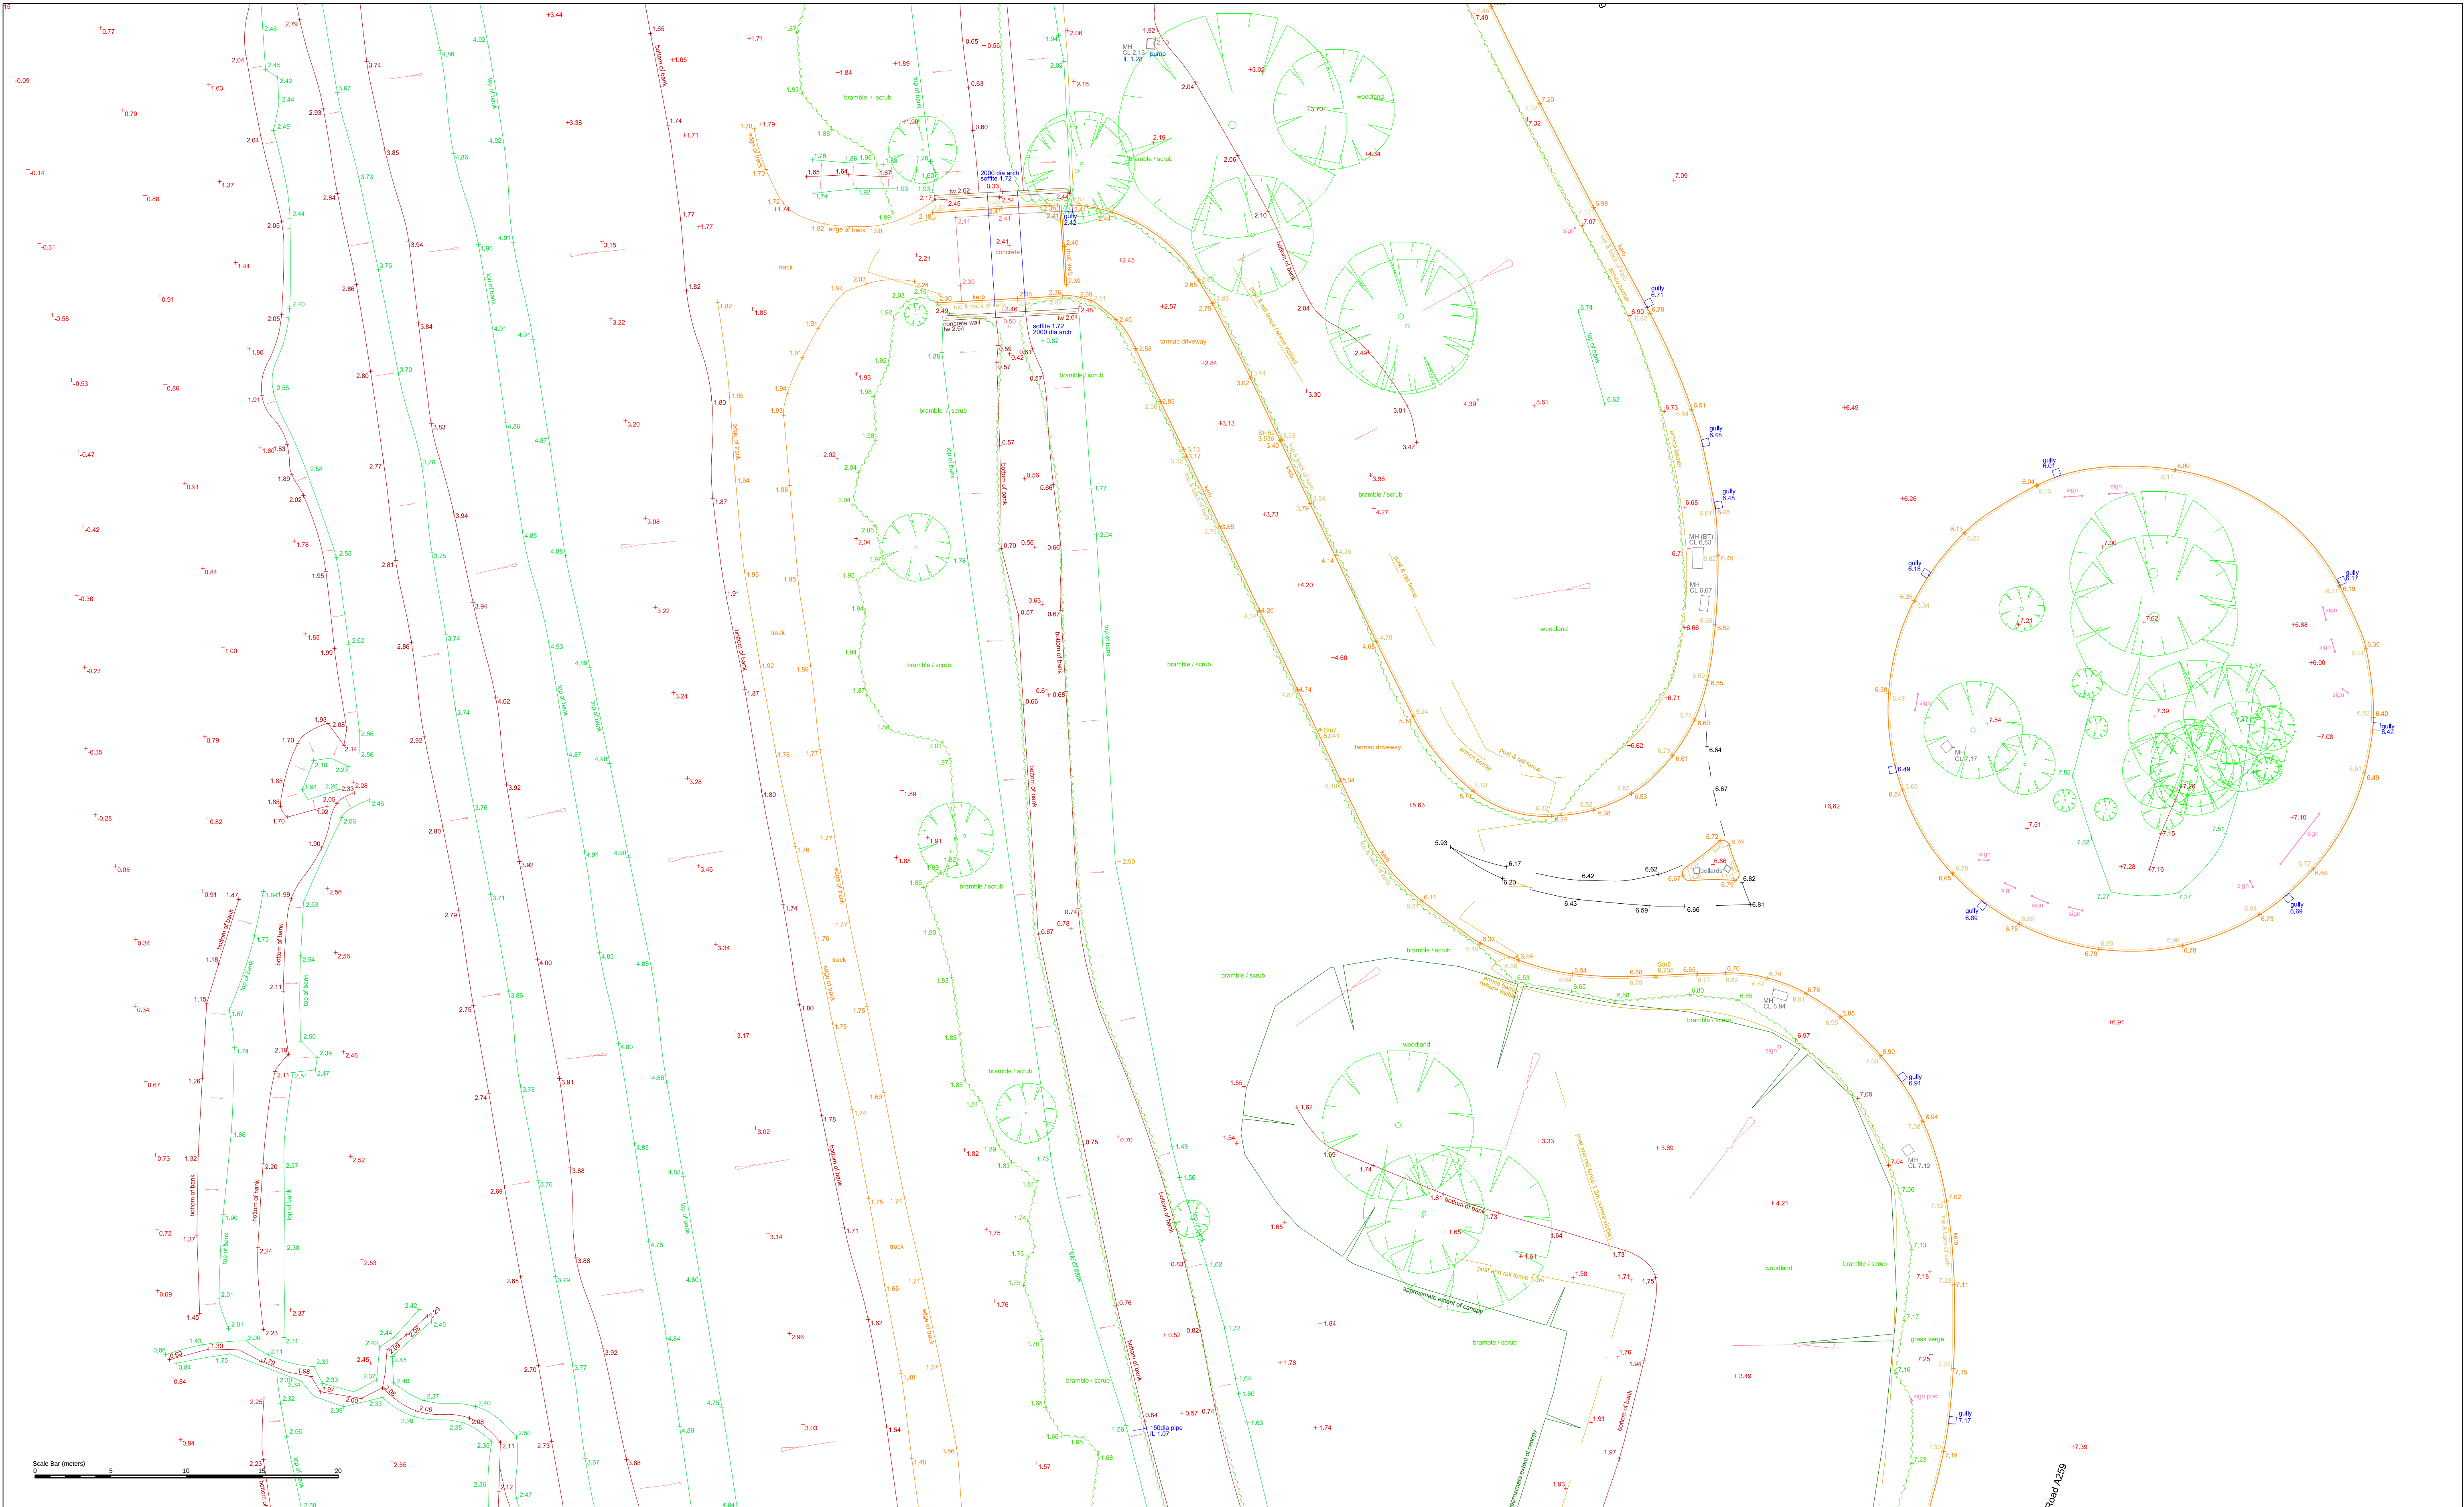

NOTES
SURVEY IS BASED ON OS GRID SYSTEM
ORIGINATING FROM STATION 4
@ E 501559.683, N 102626.422, RL 1.844
No L.S.F. applied.

Every effort has been made to survey the area as indicated. Where detail is obscured from view or inaccessible it has been deemed unable to survey.

Due to the overgrown nature of the site at the time of survey significant clearance is required for further detail.

LAYER INFORMATION

- 0 Bank
- 1 Bottom of bank
- 2 Edge of bank
- 3 Edge of concrete
- 4 Edge of road surface
- 5 Edge of road surface
Line types and Symbols

- Building Lines
- Rooflines
- Top & Back of Kerb
- Edge of Surface / Footpath
- Edge of Road
- Edge of Concrete
- Top of bank
- Bottom of bank
- Fence / Handrail
- Overhead Cables
- Garden Line
- Scrub Line
- Gullies
- Man holes & Flow
- Trees
- Spot Levels
- Road Markings
- Hedge Line
- Walls
- Steps
- Plant
- Gates

Control Stations

Co-ordinates in OSGB			
Point Number	Easting	Northing	Description
504	501559.683	102626.422	180m Nail
505	501559.683	102626.422	180m Nail
Orientation

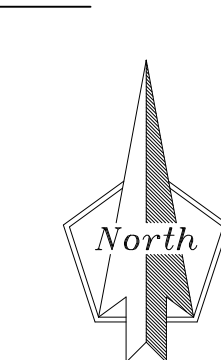

Rev.	Date	Description
A	15/08/19	Top of sheet pile wall levels added

Client		Ambiental	
Drawing Title		Topographical Survey	
Scale		1:200 @ A1	
Date		08/08/19	
Drawn		AR	
Surveyed by		AR/CT	
Job No.		020 07 19	
Drawing No.		005	
Rev.		A	



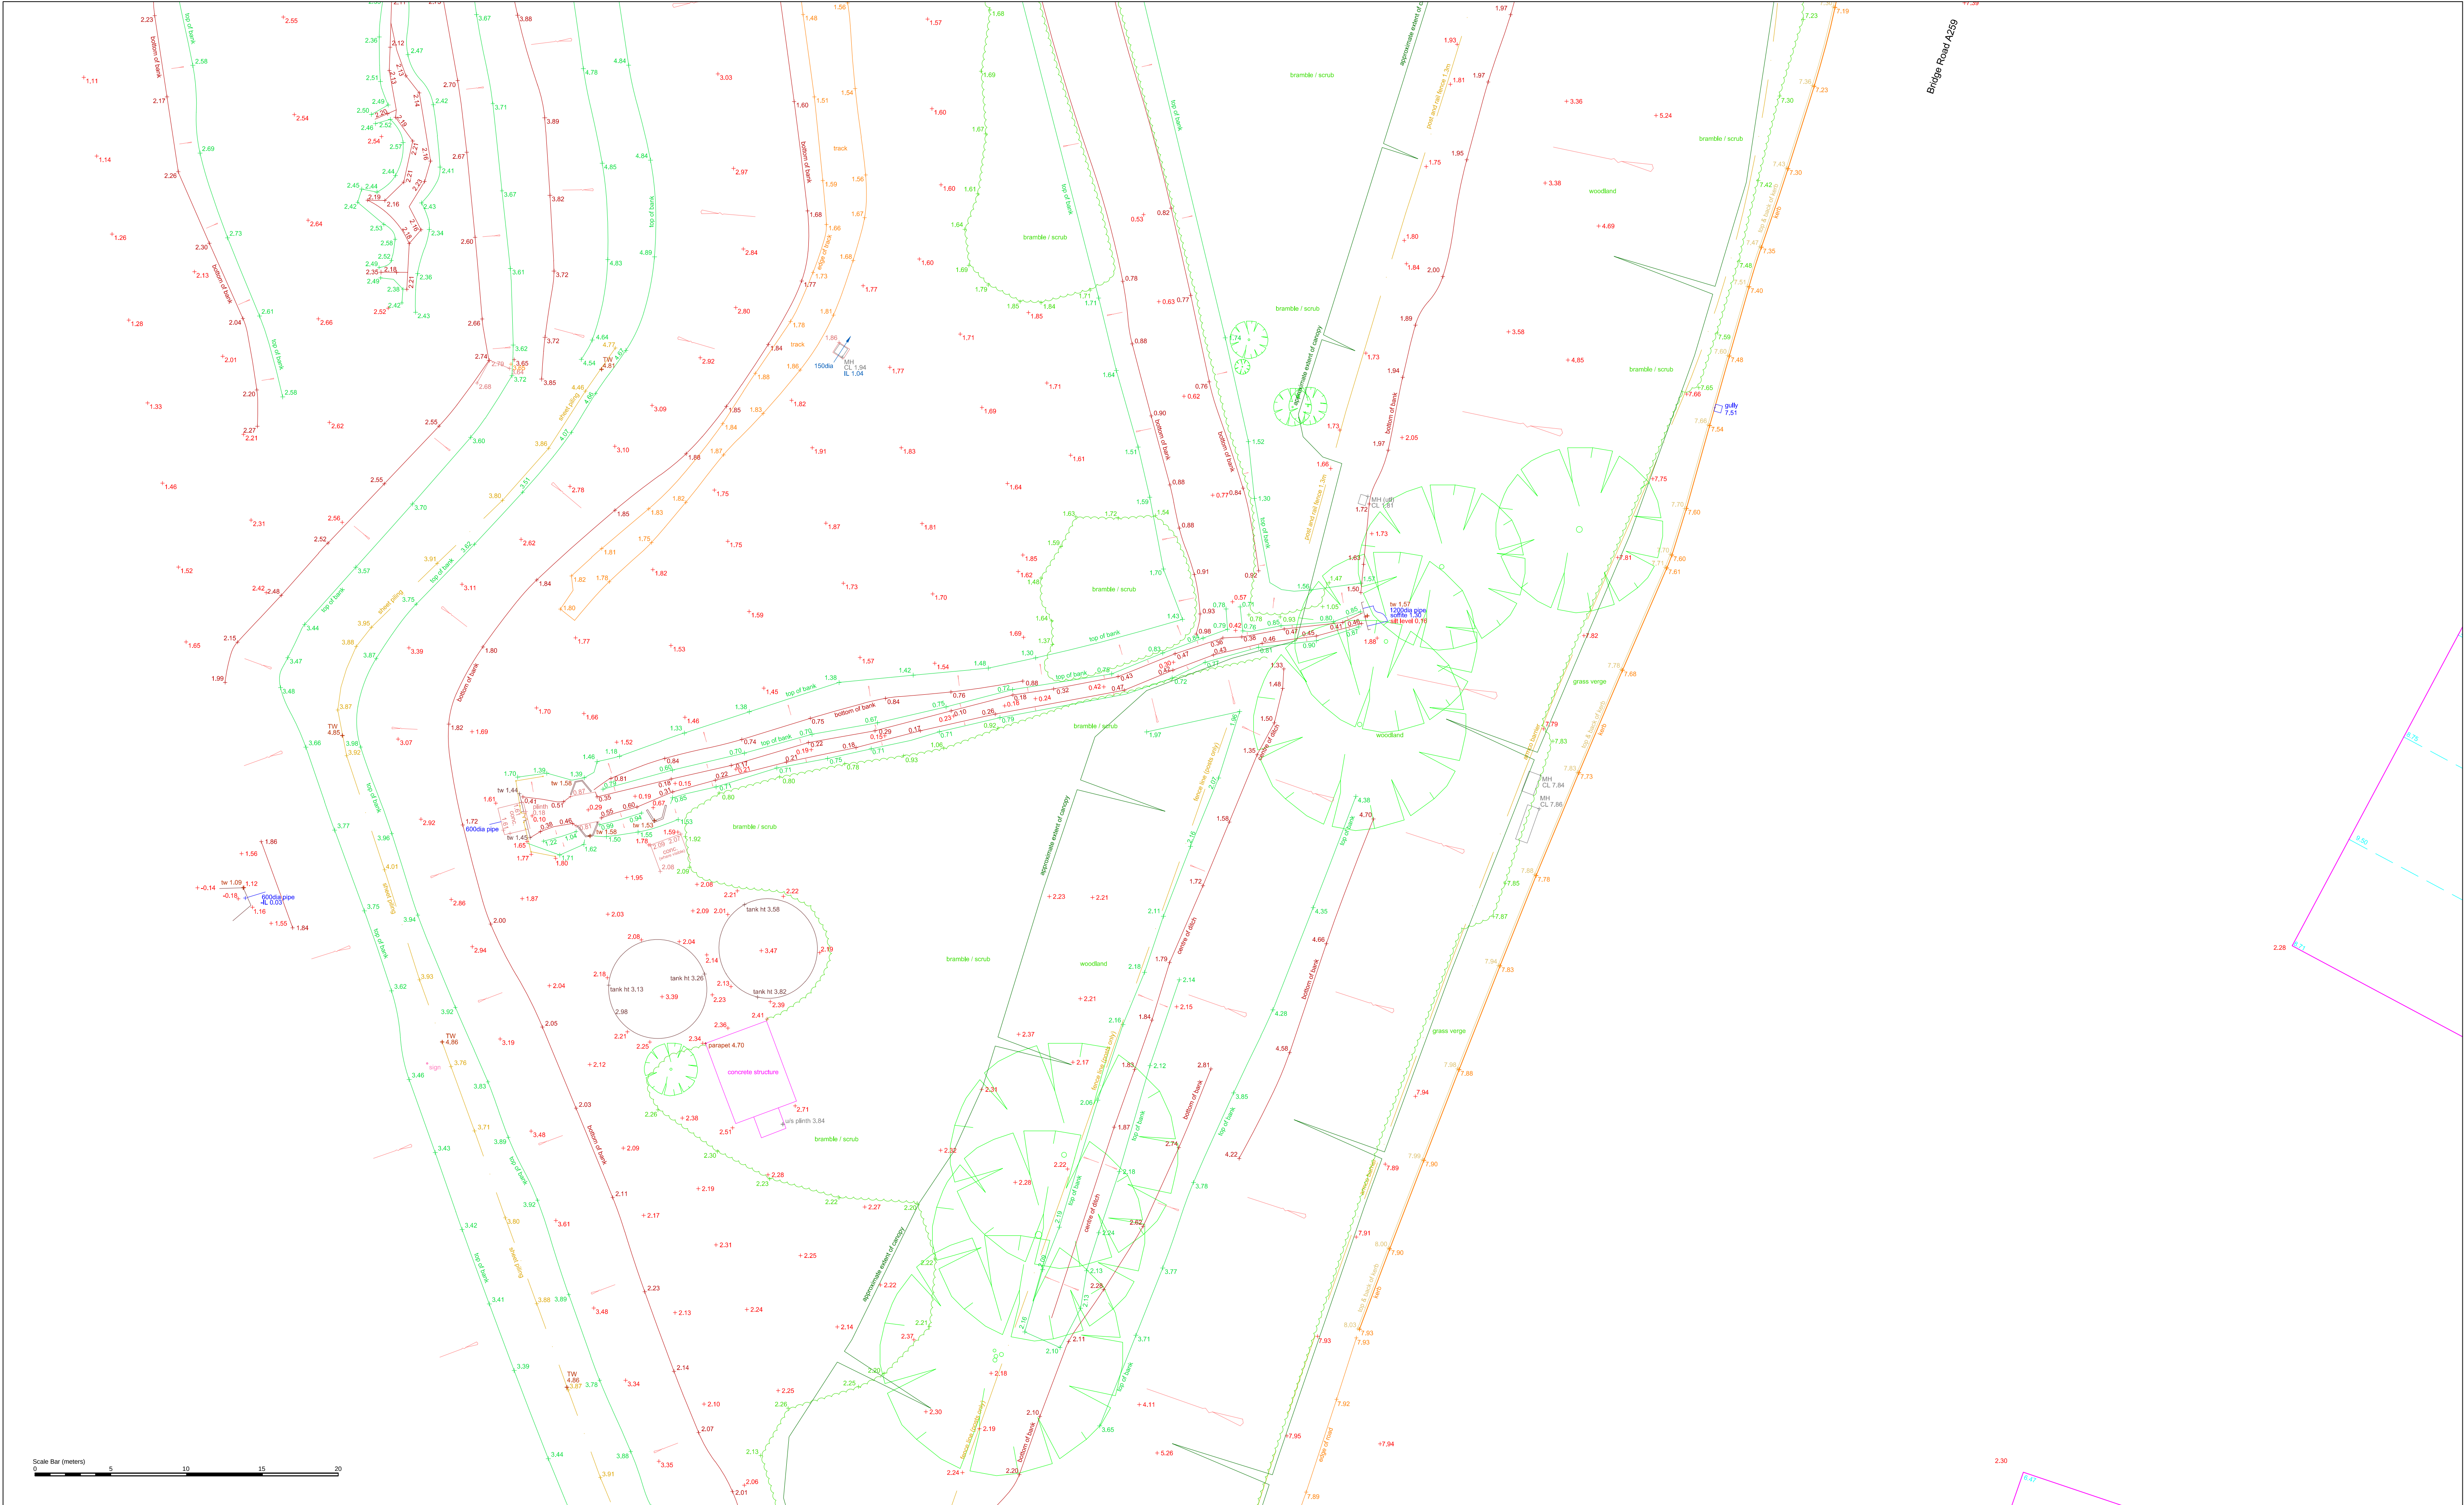

NOTES
SURVEY IS BASED ON OS GRID SYSTEM
ORIGINATING FROM STATION 4
@ E 501559.683, N 102626.422, RL 1.844
No L.S.F. applied.

Every effort has been made to survey the area as indicated. Where detail is obscured from view or inaccessible it has been deemed unable to survey.

Due to the overgrown nature of the site at the time of survey significant clearance is required for further detail.

LAYER INFORMATION

Line types and Symbols


Control Stations

Point Number	Easting	Northing	Reduced	Description
594	501559.683	102626.422	1.844	1881 NAIL
595	501559.683	102626.422	1.844	1881 NAIL
Orientation

North

Rev.	Date	Description
A	15/08/19	Top of sheet pile wall levels added

Client

Ambiental

Drawing Title

Topographical Survey

Job Title

Hampton Quay, Littlehampton, BN17 5RA

Scale	Date	Drawn	Job No.	Drawing No.	Rev.
1:200 @ A1	08/08/19	AR	020 07 19	006	A
		SE			

AR/CT


SE

006

A

SeSurveying


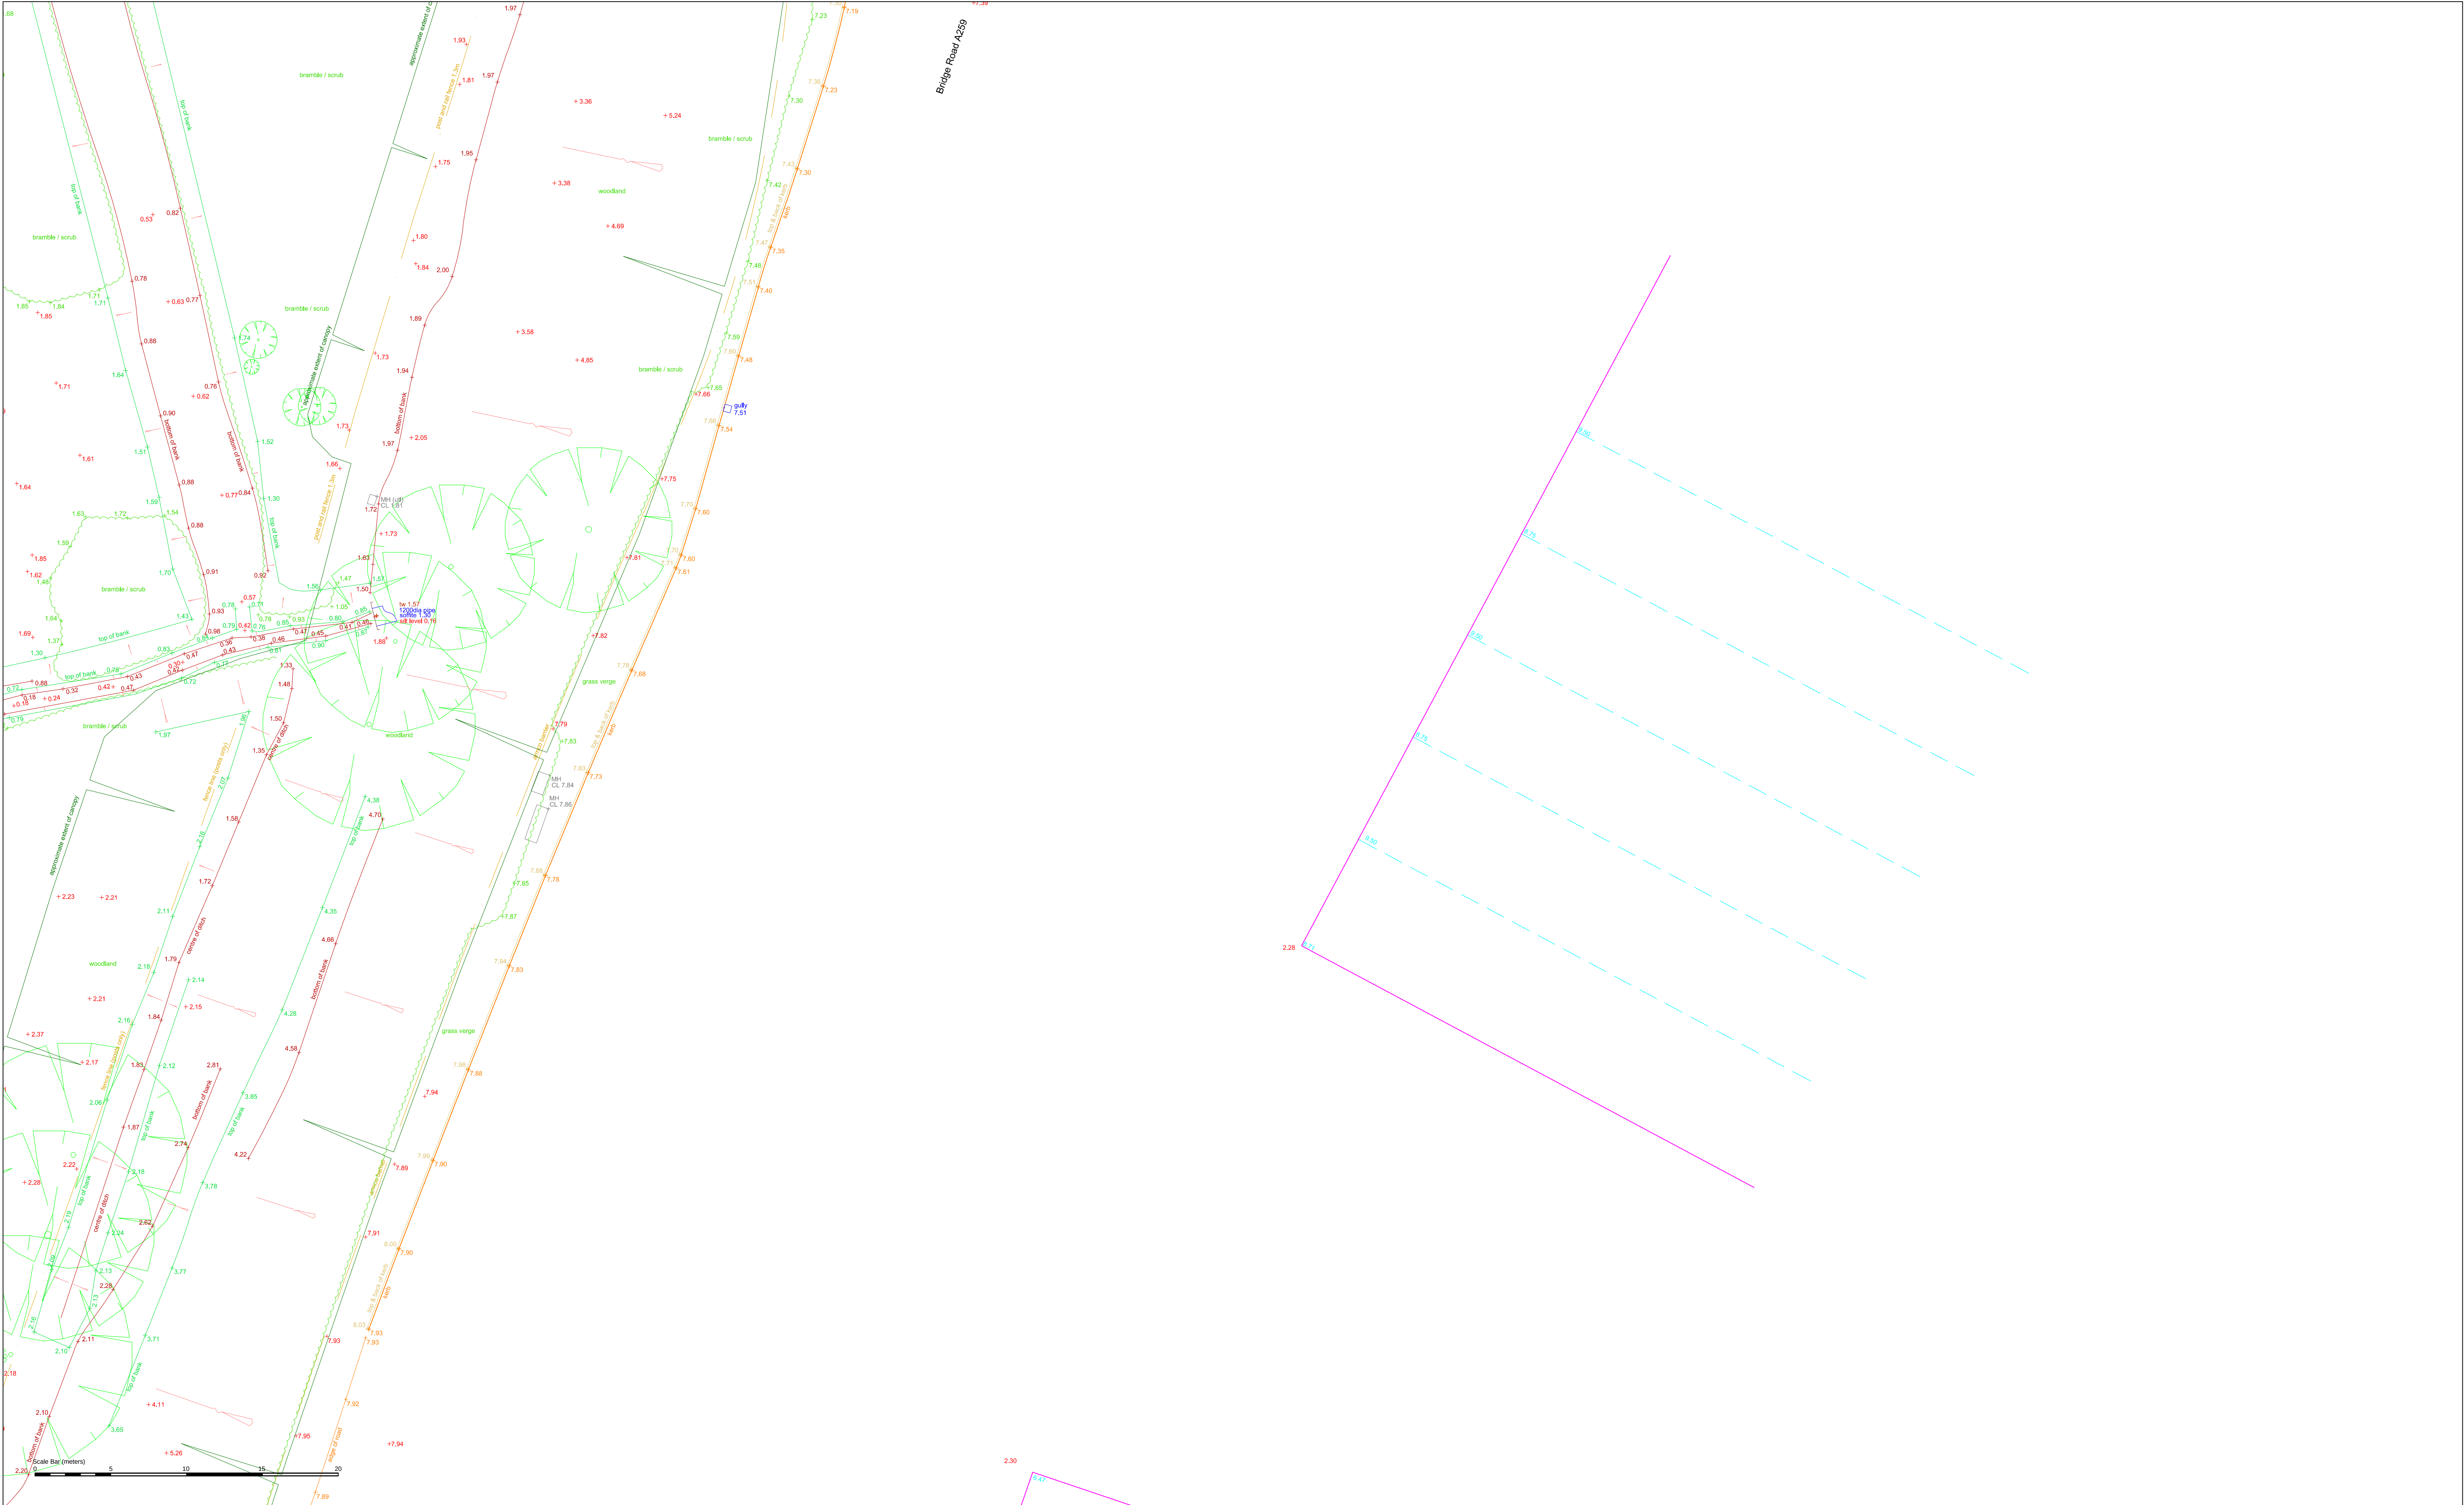

NOTES
SURVEY IS BASED ON OS GRID SYSTEM
ORIGINATING FROM STATION 4
@ E 501559.683, N 102626.422, RL 1.844
No L.S.F. applied.

Every effort has been made to survey the area as indicated. Where detail is obscured from view or inaccessible it has been deemed unable to survey.

Due to the overgrown nature of the site at the time of survey significant clearance is required for further detail.

LAYER INFORMATION

- 0 Bank
- 1 Edge of bank
- 2 Edge of bank
Line types and Symbols

- Building Lines
- Rooflines
- Top & Back of Kerb
- Edge of Surface / Footpath
- Edge of Road
- Edge of Concrete
- Top of bank
- Bottom of bank
- Fence / Handrail
- Overhead Cables

- Garden Line
- Scrub Line
- Gullies
- Man holes & Flow
- Trees
- Spot Levels


Control Stations

Co-ordinates in OSGB			
Point Number	Easting	Northing	Description
Orientation

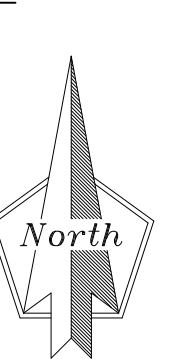

Rev.	Date	Description
A	15/08/19	Top of sheet pile wall levels added

Client		Ambiental	
Drawing Title		Topographical Survey	
Scale	Date	Drawn	Job No.
1:200 @ A1	08/08/19	AR	020 07 19
		Checked	Drawing No.
		SE	007
			Rev.
			A

Job Title

Hampton Quay, Littlehampton, BN17 5RA

Job No.

020 07 19

Drawing No.

007

Rev.

A

