


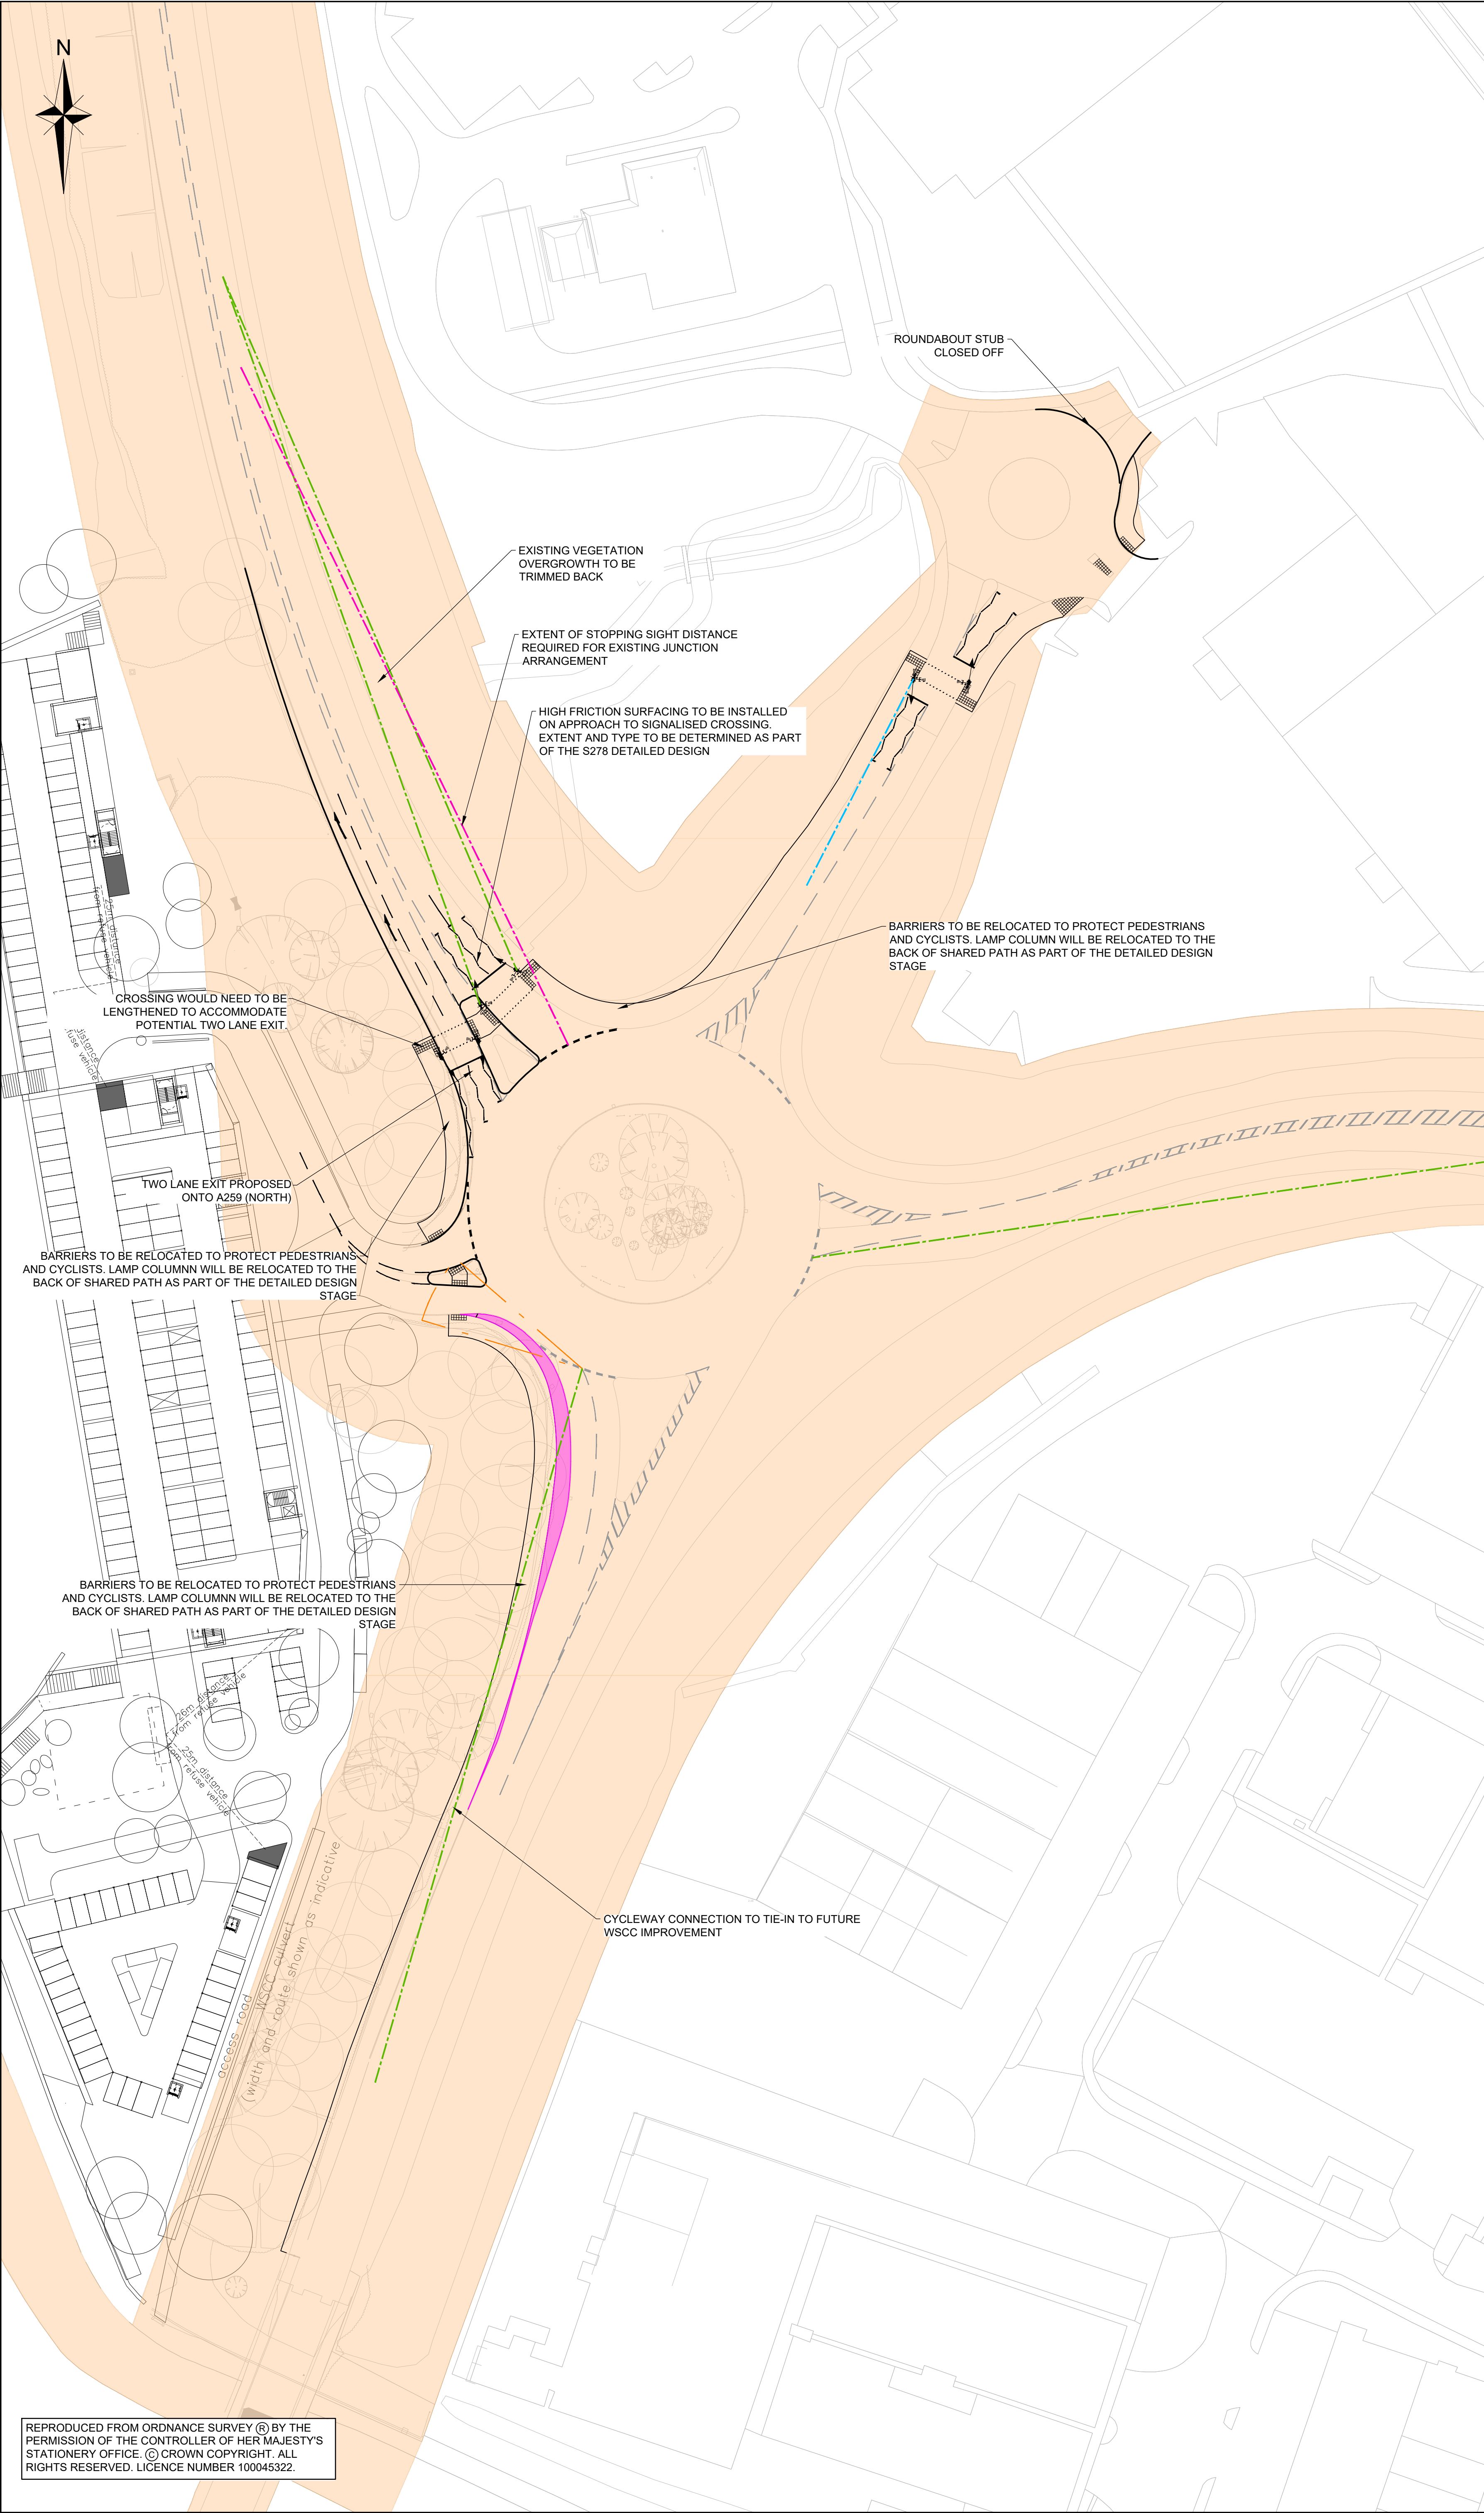

NOTES

KEY

- POTENTIAL WIDER A259 IMPROVEMENTS
- HIGHWAY BOUNDARY
- VISIBILITY TO PEDESTRIAN CROSSING (DRAWN IN ACCORDANCE WITH FIGURE 3.53 OF CD116)
- 120m STOPPING SIGHT DISTANCE (UPTO 44mph DMRB)
- 37m STOPPING SIGHT DISTANCE (28mph MfS)

E	MINOR AMENDMENTS	MS	ESH/RJH	13/04/21
D	MINOR AMENDMENTS	MS	ESH/RJH	13/04/21
C	STOPPING SIGHT DISTANCES ADDED	MS	ESH/RJH	29/03/21
B	MINOR AMENDMENTS FOLLOWING RSA	MS	ESH/RJH	16/02/21
A	MINOR AMENDMENTS	MS	ESH/RJH	29/01/21

Rev	Amendments	Drm	Chk	App	Date

**ODYSSEY**

Tuscany House

White Hart Lane

Basingstoke

Hampshire RG21 4AF

Telephone: 01256 331144

Fax: 01256 331154

E: info@odysseyconsult.co.uk

W: www.odysseyconsult.co.uk

Job Title

HAMPTON QUAY,
LITTLEHAMPTON

Drawing Title

PROPOSED OFFSITE IMPROVEMENTS &
ALLOWANCE FOR FUTURE IMPROVEMENTS

Client

STOLON STUDIO

Scale	Date	Designed
1:500 @A1	JAN 21	MS
Drawn	Checked	Approved
MS	RJH	RJH
Job No	Drawing No	Rev
18-270	18-270/010	E

REPRODUCED FROM ORDNANCE SURVEY (®) BY THE PERMISSION OF THE CONTROLLER OF HER MAJESTY'S STATIONERY OFFICE. © CROWN COPYRIGHT. ALL RIGHTS RESERVED. LICENCE NUMBER 100045322.