


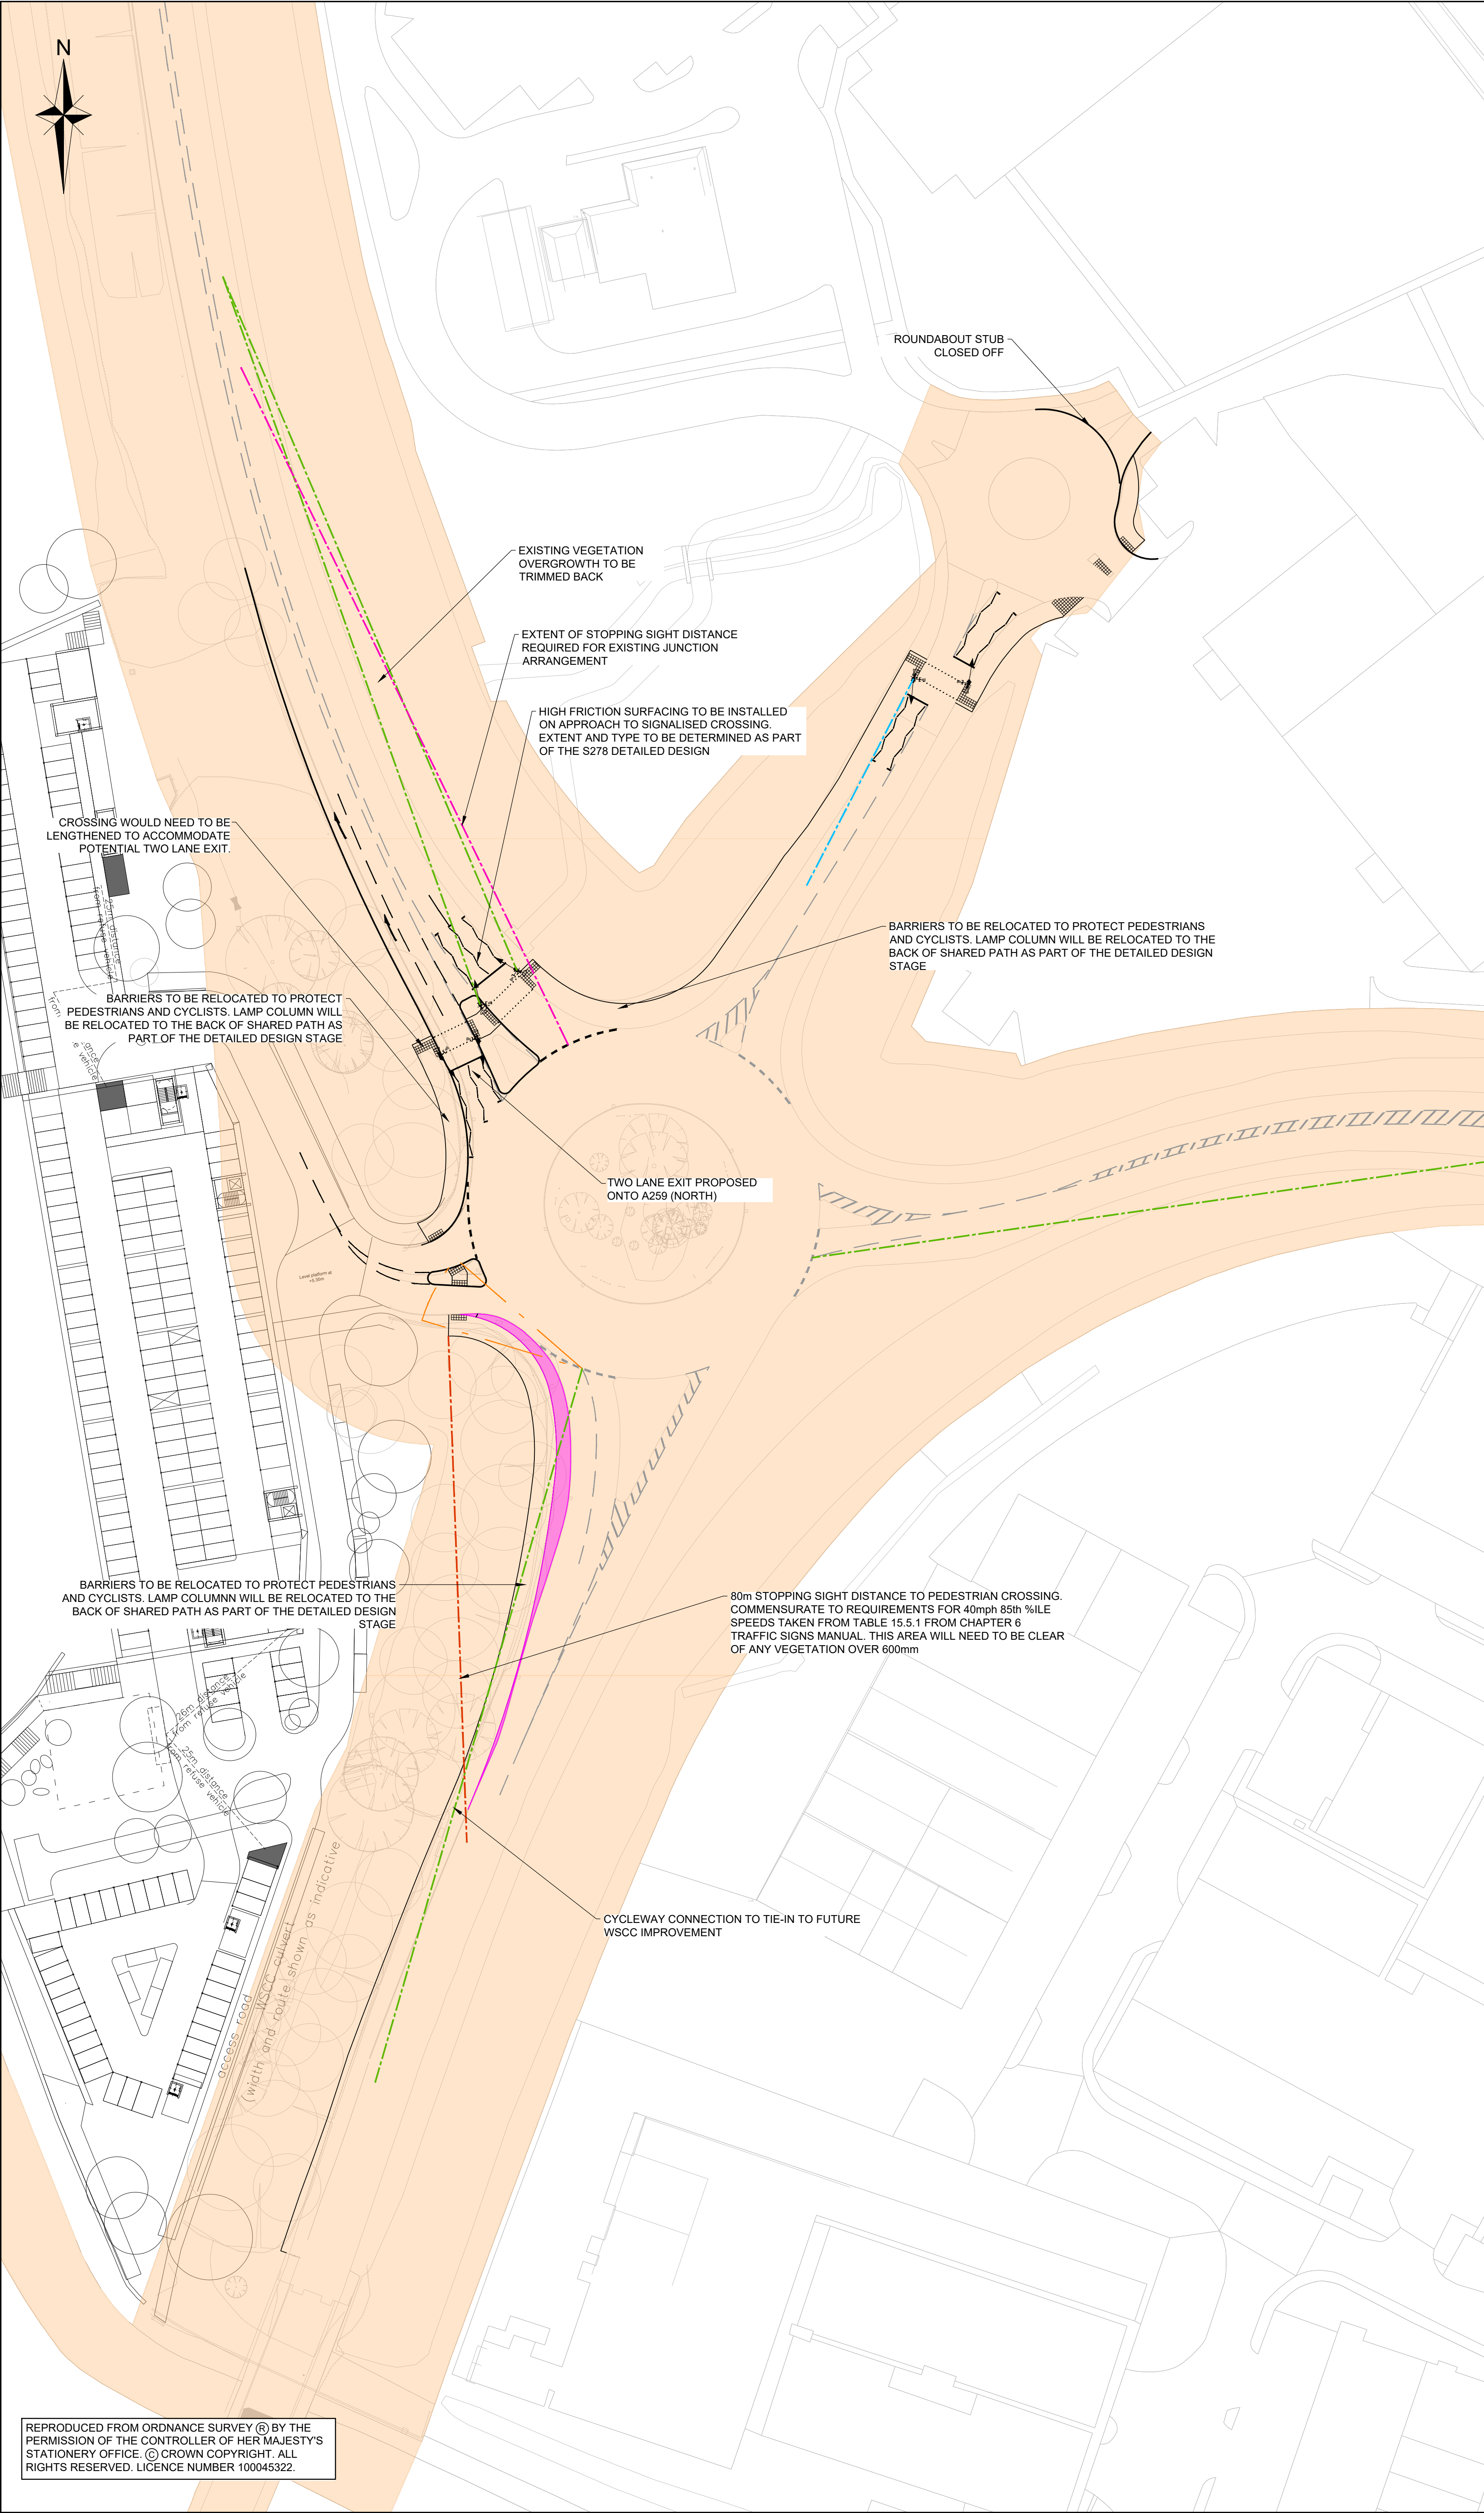

NOTES

KEY

POTENTIAL WIDER A259 IMPROVEMENTS

HIGHWAY BOUNDARY

VISIBILITY TO PEDESTRIAN CROSSING
(DRAWN IN ACCORDANCE WITH FIGURE 3.53 OF CD116)

120m STOPPING SIGHT DISTANCE (UPTO 44mph DMRB)

37m STOPPING SIGHT DISTANCE (28mph MfS)

F	MINOR AMENDMENTS	MS	ESH/RJH	05/05/21
E	MINOR AMENDMENTS	MS	ESH/RJH	13/04/21
D	MINOR AMENDMENTS	MS	ESH/RJH	13/04/21
C	STOPPING SIGHT DISTANCES ADDED	MS	ESH/RJH	29/03/21
B	MINOR AMENDMENTS FOLLOWING RSA	MS	ESH/RJH	16/02/21
A	MINOR AMENDMENTS	MS	ESH/RJH	29/01/21

Rev	Amendments	Drn	Chk	App	Date



ODYSSEY

Tuscany House
White Hart Lane
Basingstoke
Hampshire RG21 4AF

Telephone: 01256 331144
Fax: 01256 331134
E: info@odysseyconsult.co.uk
W: www.odysseyconsult.co.uk

Job Title

HAMPTON QUAY,
LITTLEHAMPTON

Drawing Title

PROPOSED OFFSITE IMPROVEMENTS &
ALLOWANCE FOR FUTURE IMPROVEMENTS

Client

STOLON STUDIO

Scale	Date	Designed
1:500 @A1	JAN 21	MS
Drawn	Checked	Approved
MS	RJH	RJH
Job No	Drawing No	Rev
18-270	18-270/010	F

REPRODUCED FROM ORDNANCE SURVEY (®) BY THE PERMISSION OF THE CONTROLLER OF HER MAJESTY'S STATIONERY OFFICE. © CROWN COPYRIGHT. ALL RIGHTS RESERVED. LICENCE NUMBER 100045322.

P:18-270 - Hampton Quay, LittlehamptonTech\Acad\Drawings\18-270-D-010 Proposed Crossing with WSCC & Systra Improvements.dwg

ARUN DISTRICT COUNCIL, LU238020OUT