



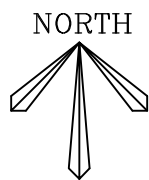

BLOCK PLAN(1:500)

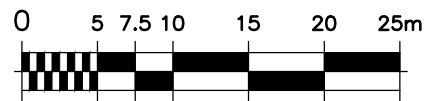

SITE PLAN(1:200)

